

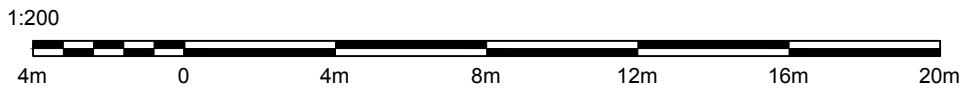
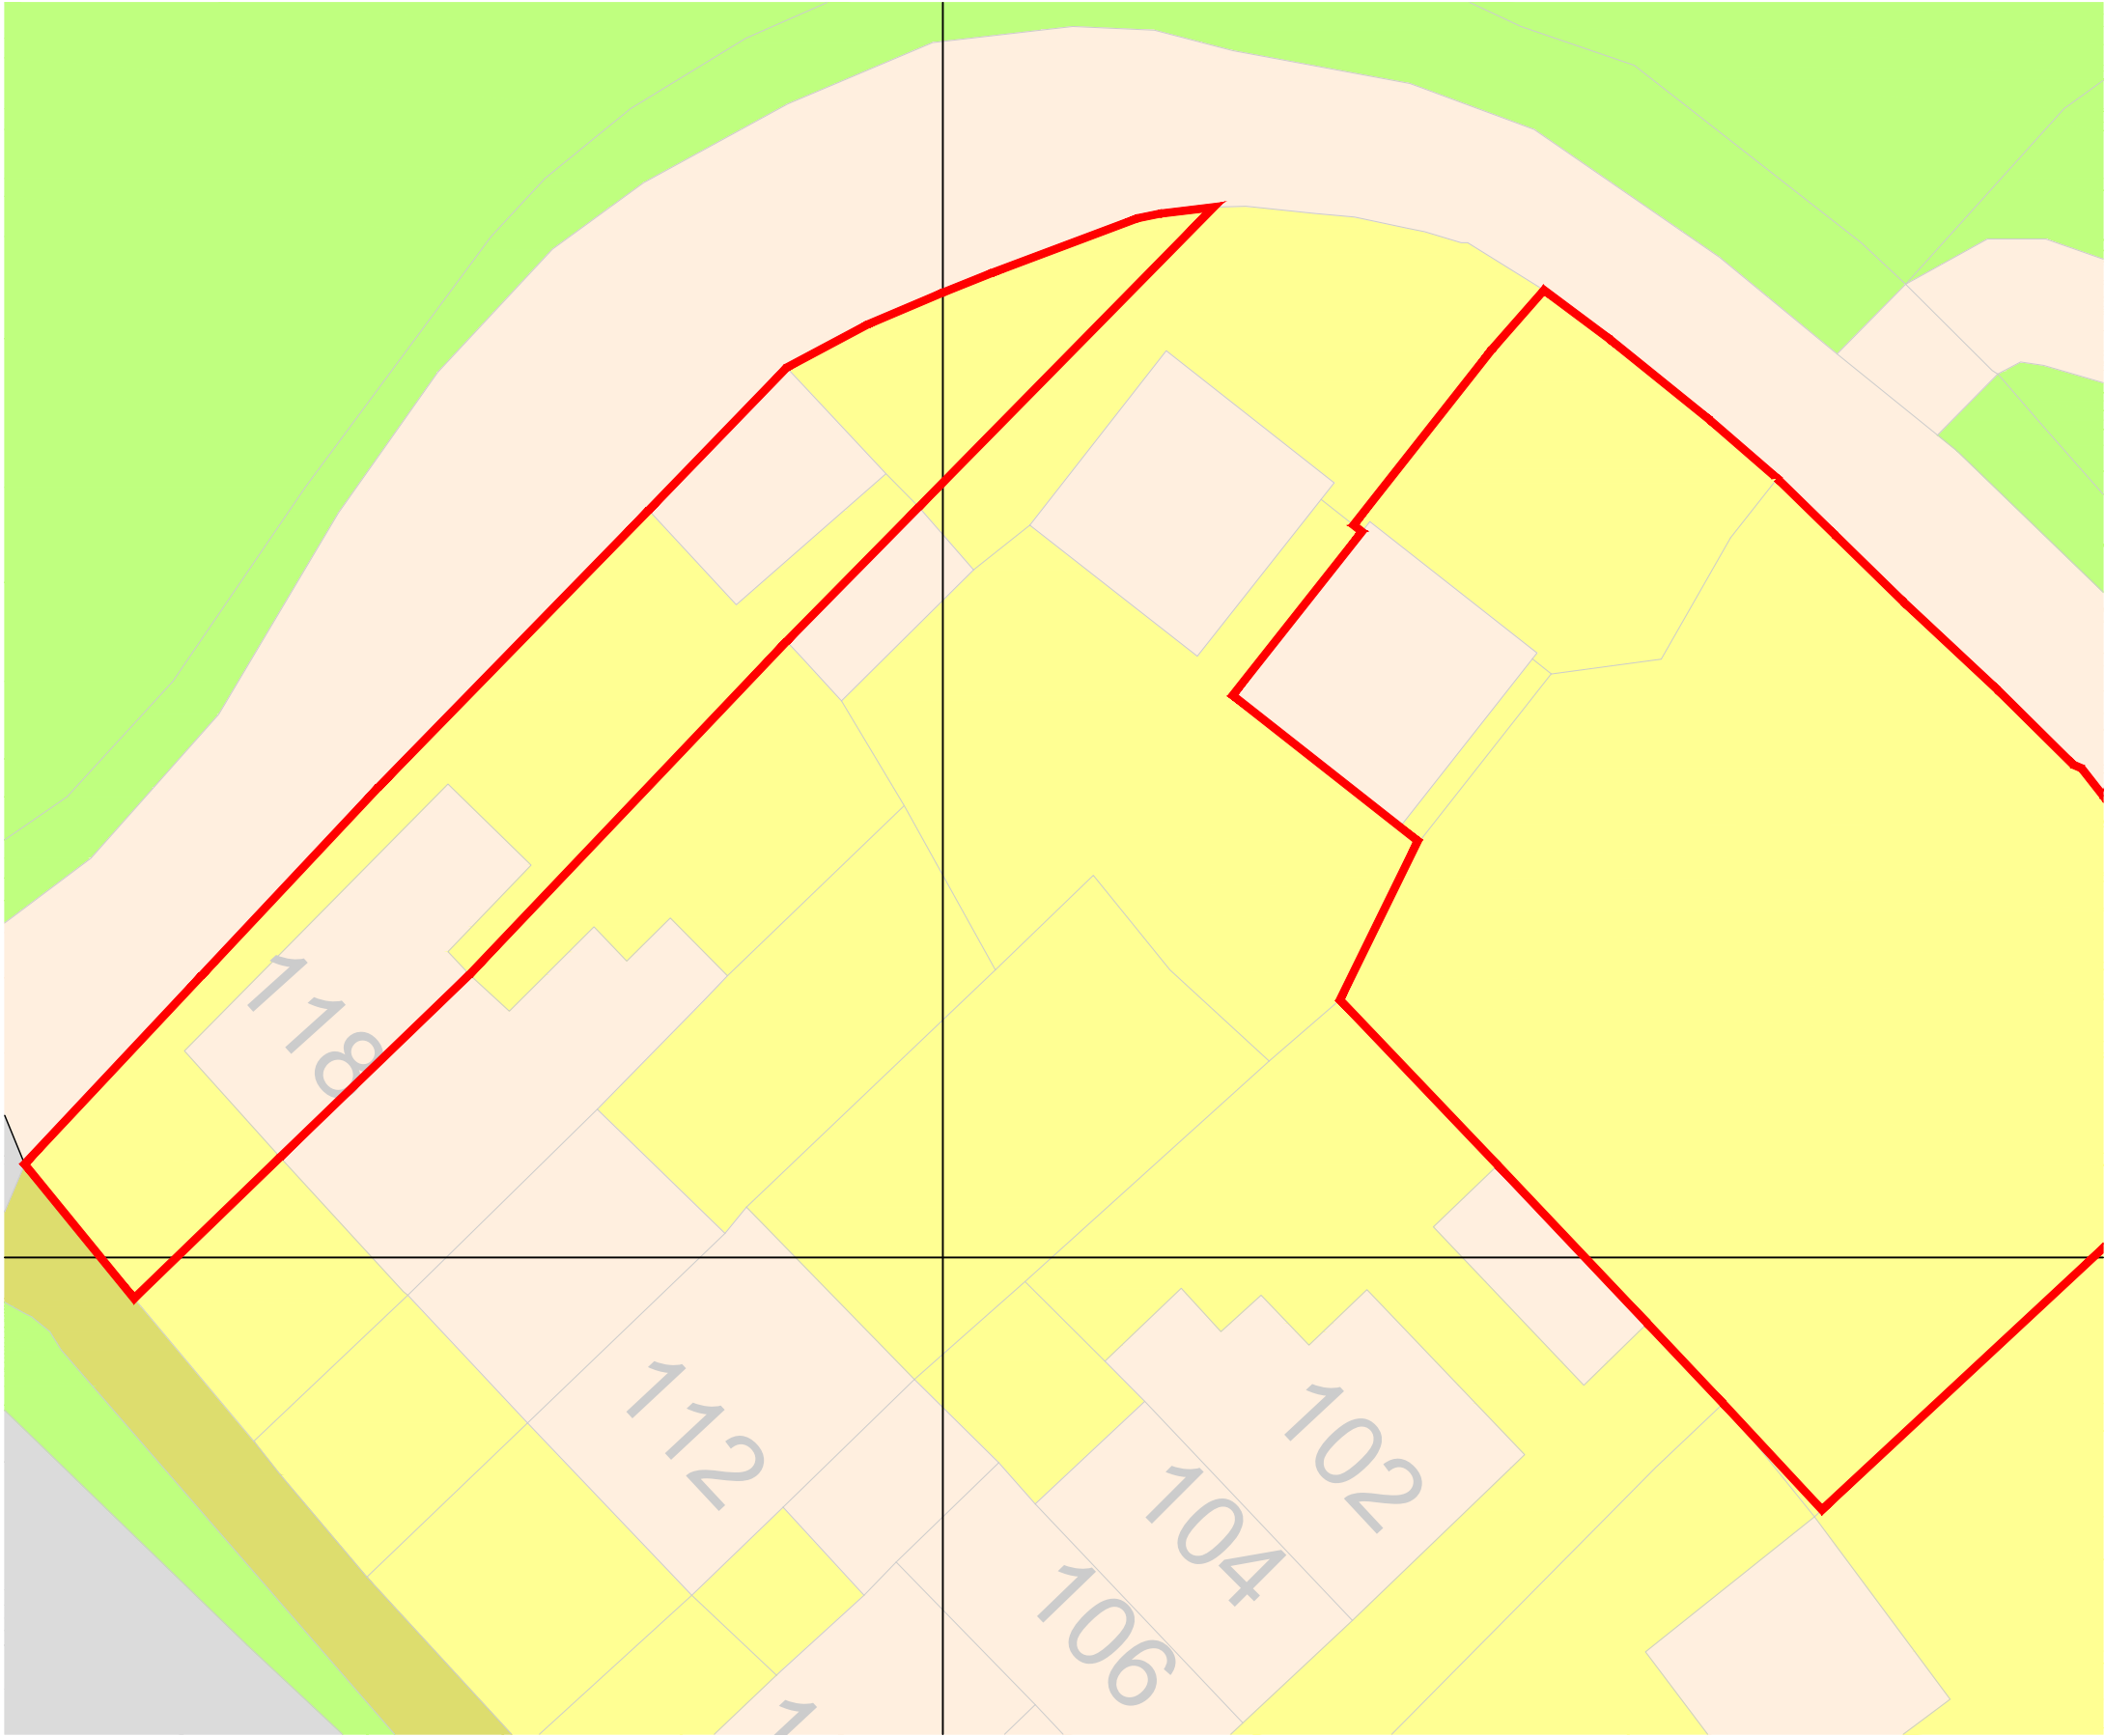


Location Plan 1:200

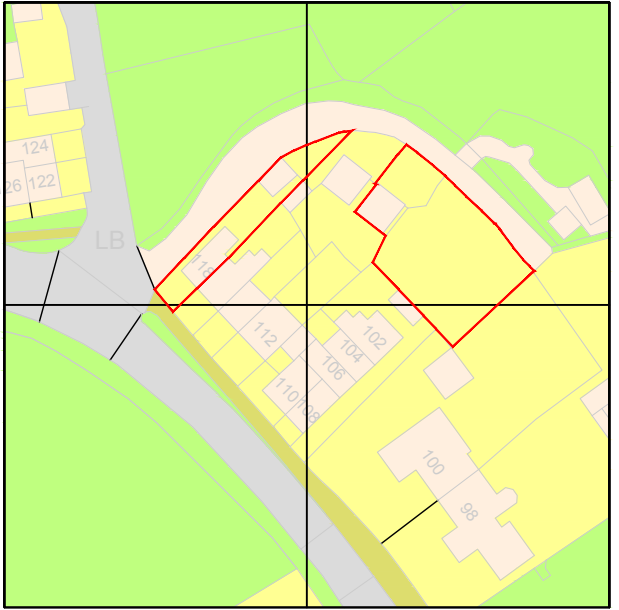

Location Plan 1:1250

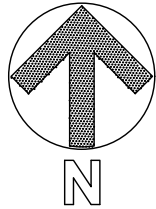

Client	Mr P Wooliscroft
Project	Extension to Garage at 118 Long Lane SK13
Title	Location Plan
Dwg Scale	1:200 / 1250 a3
Drawing Number	843-00
Revision	

MAHE
Architecture