



gable





front

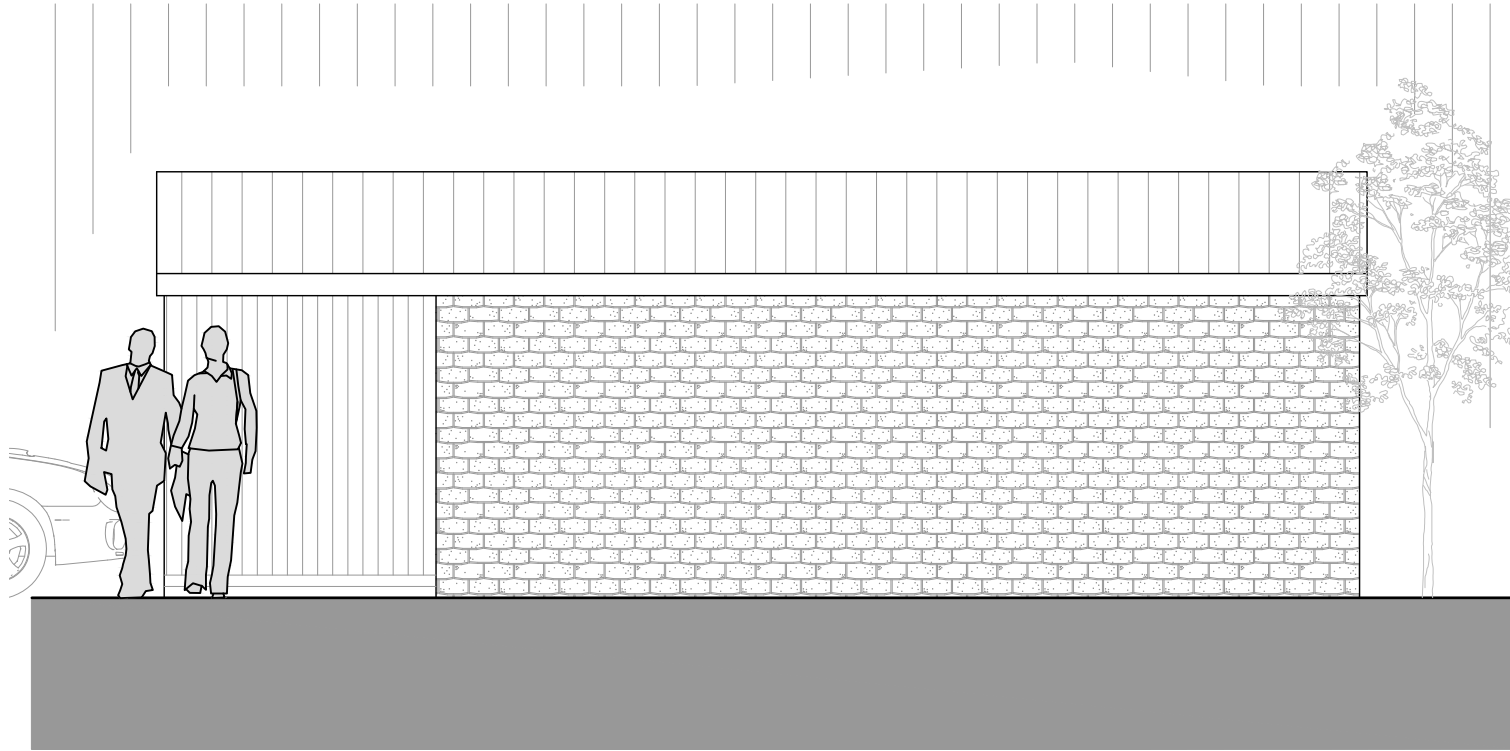

gable

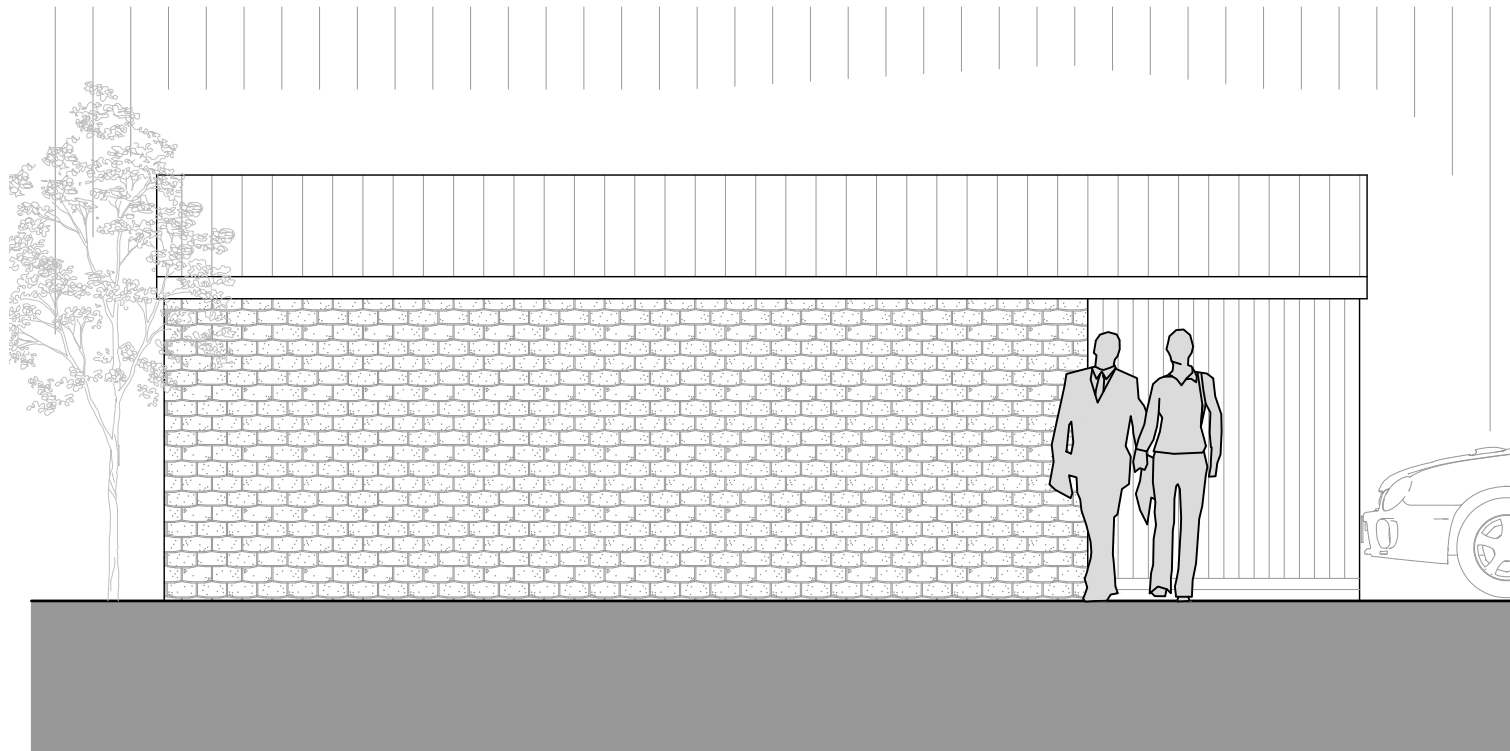

rear

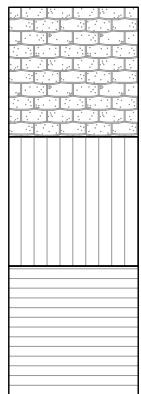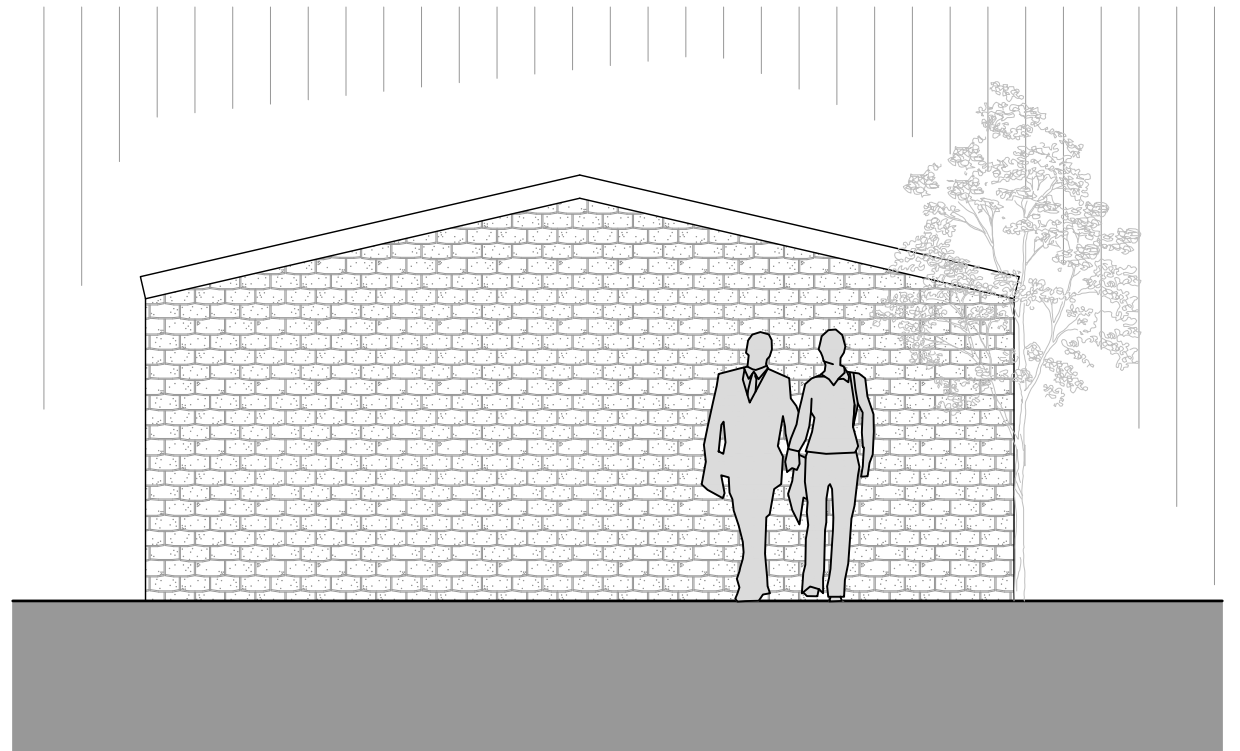


existing concrete panelled walls painted green

powder coated metal panelling painted green

powder coated metal roller shutter door painted green

1:50

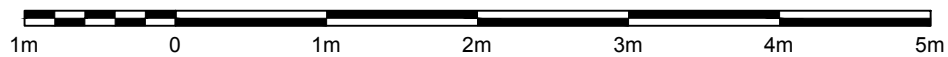

All levels and dimensions must be checked on site by contractor prior to commencement of works. Any variations must be reported to the client.

All information hereon in is the copyright of the designer. Copying in full or in part is forbidden without the written permission from the designer.

Mr P Wooliscroft

Extension to Garage at 118 Long Lane SK13

Proposed Elevations

MAHE
Architecture

Client

Project

Title

Dwg Scale
1:50 a3

Drawing Number
843-04