



18 LEEK ROAD , BUXTON SK17 6UE

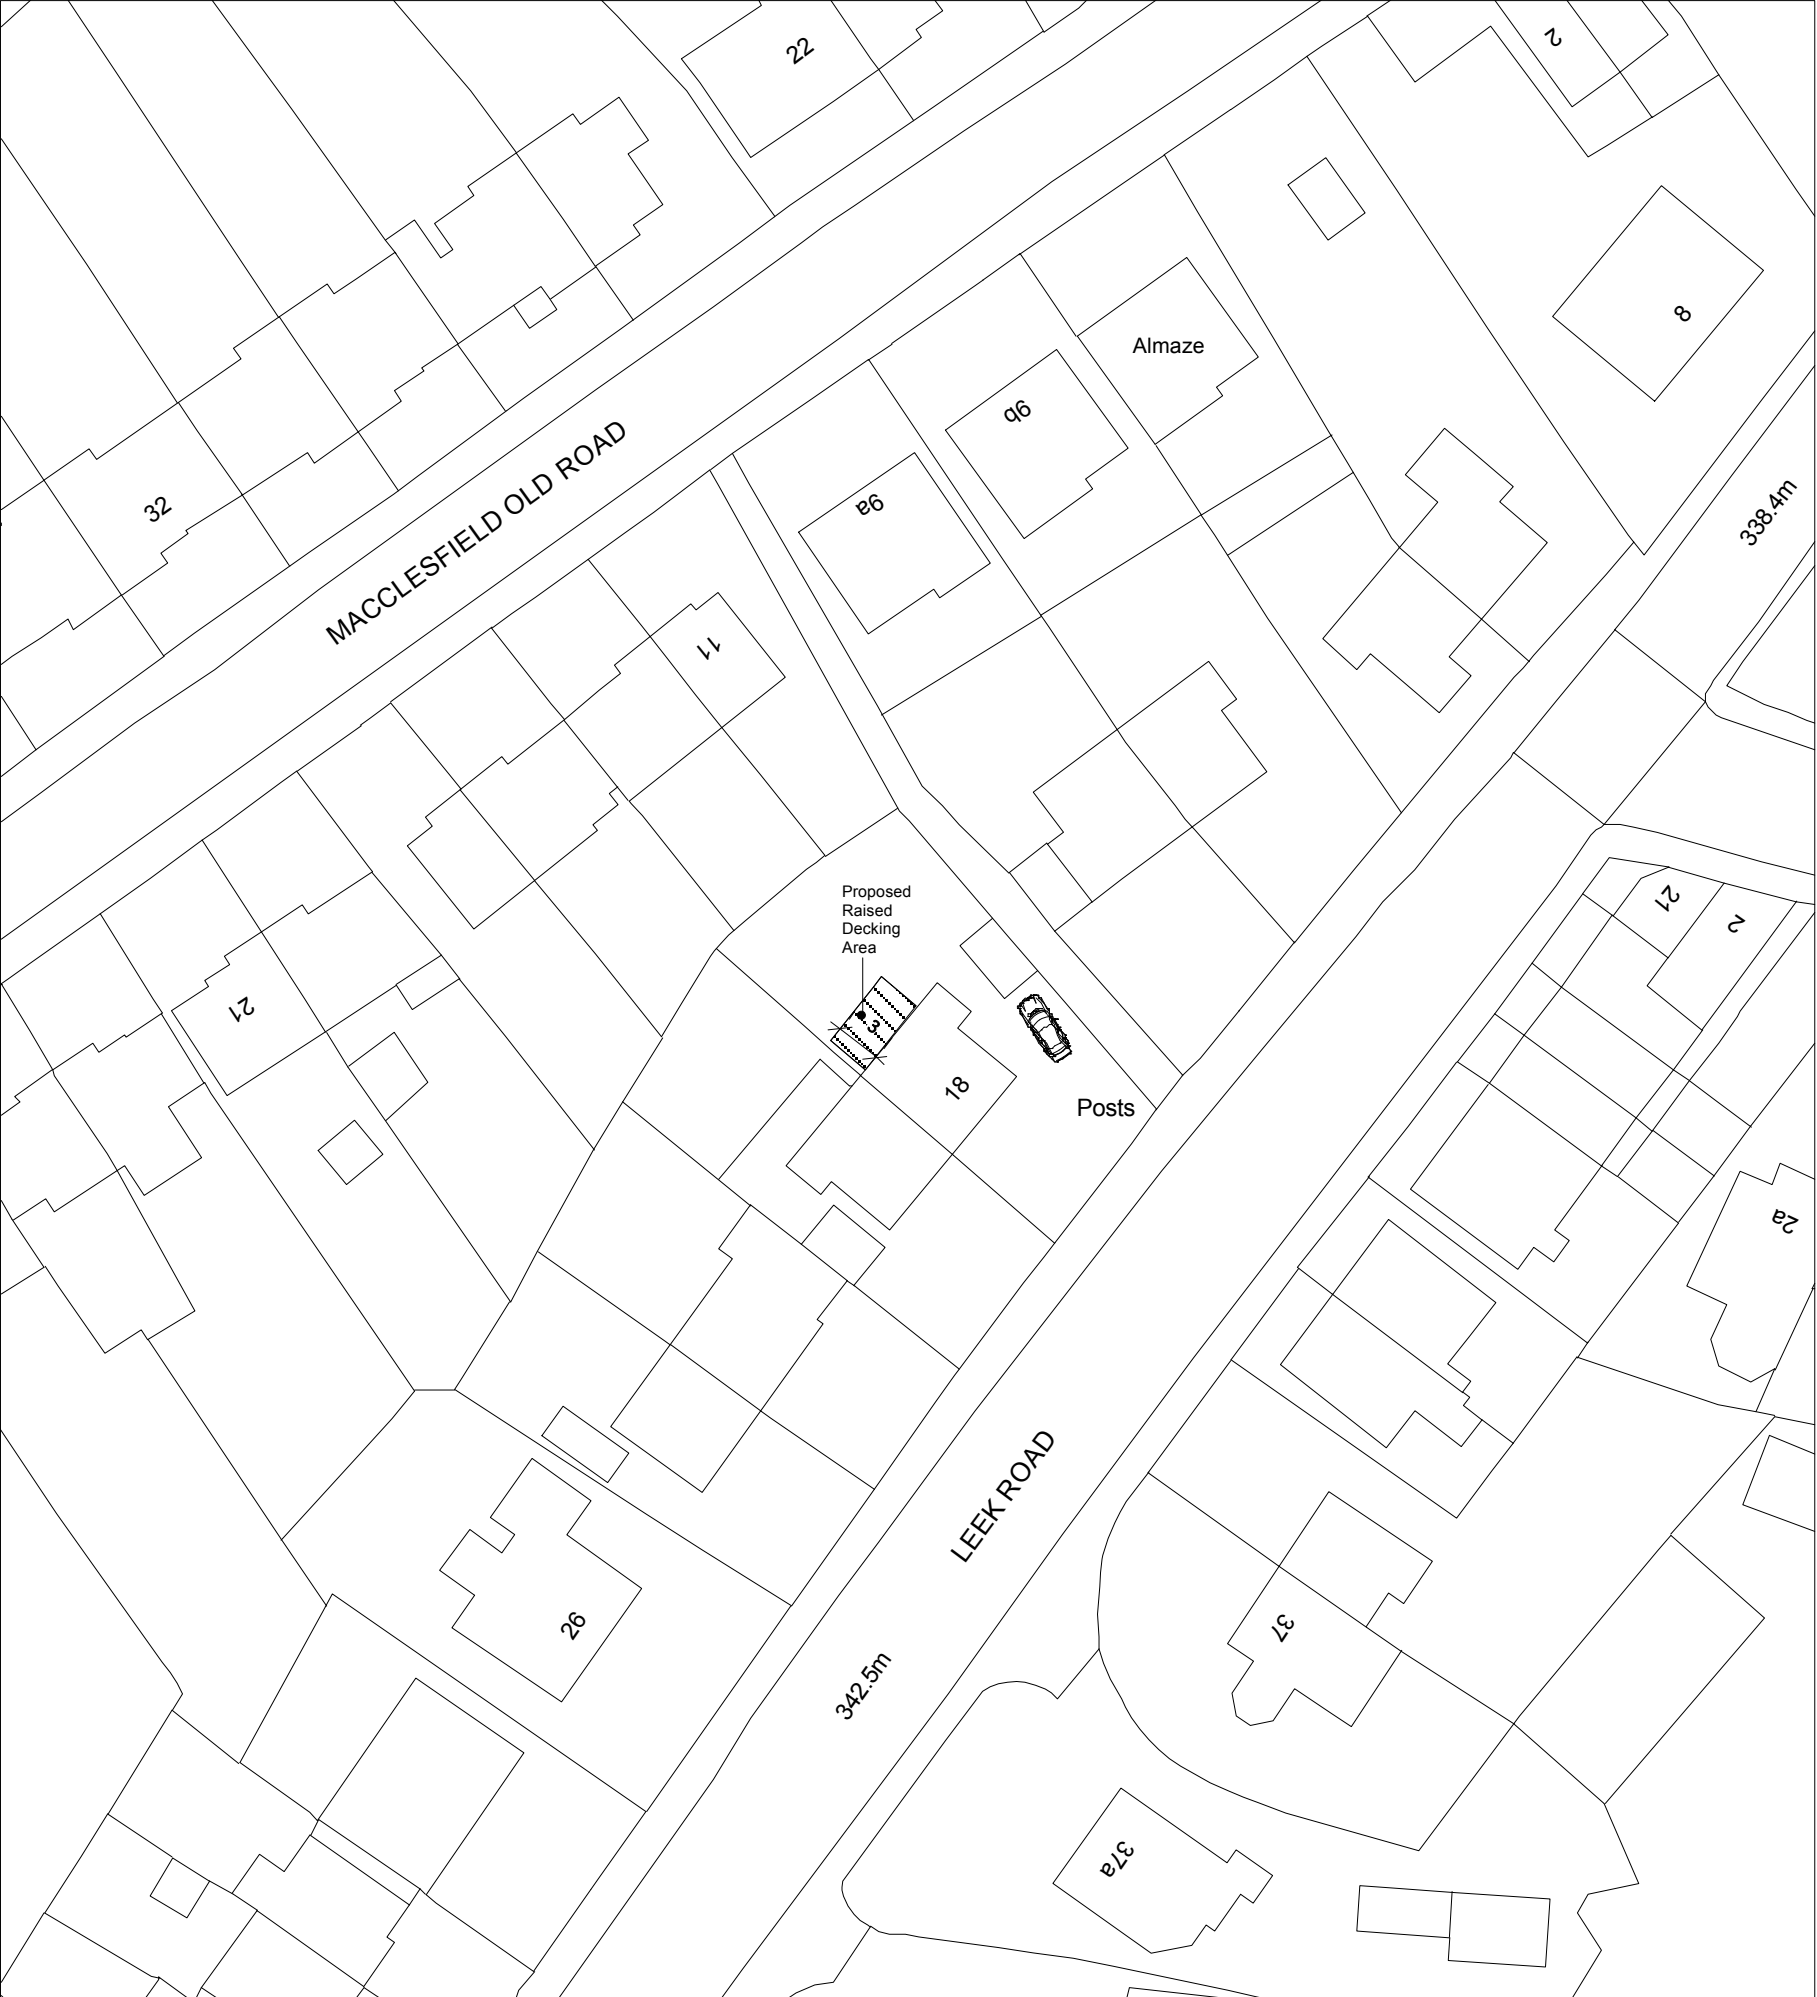

Site Block Plan as Proposed scale - 1:500

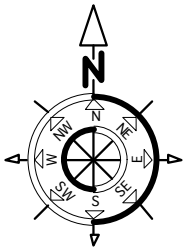

Crown Copyright and database rights 2024 OS Licence no.100041041

Site Location Plan Scale - 1:1250

REVISION	

NOTE TO ALL CONTRACTORS:-
Under **NO** circumstances must dimensions be scaled from this drawing. All contractors must be responsible for taking and checking all dimensions upon visiting site. All contractors must advise the Architectural Consultants immediately, in writing, of any discrepancies. The contractor must ensure that all items detailed on this drawing are included when tendering for the works. Any discrepancies must be resolved with the Architectural consultant before commencing works

DAVID
NORRIS
ASSOCIATES
Architectural &
Building Consultants

8 CUMBERLAND STREET MACCLESFIELD CHESHIRE SK10 1DD TEL 01625 500151 FAX 01625 500151

PROJECT	SCALE
Proposed Decking Area 18 Leek Road, Buxton SK17 6UE	1:1250 / 1:500@A3
DRAWING	DATE
Site Location Plan & Site Block Plan as Proposed	September 2024
CONTRACT NO.	DRAWN
24/1503	Sn
DRAWING NO.	STATUS
00-SLP/SBP	Planning
	REVISION