
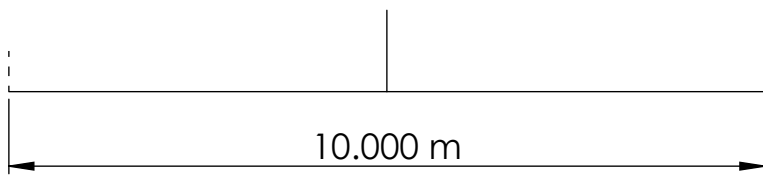
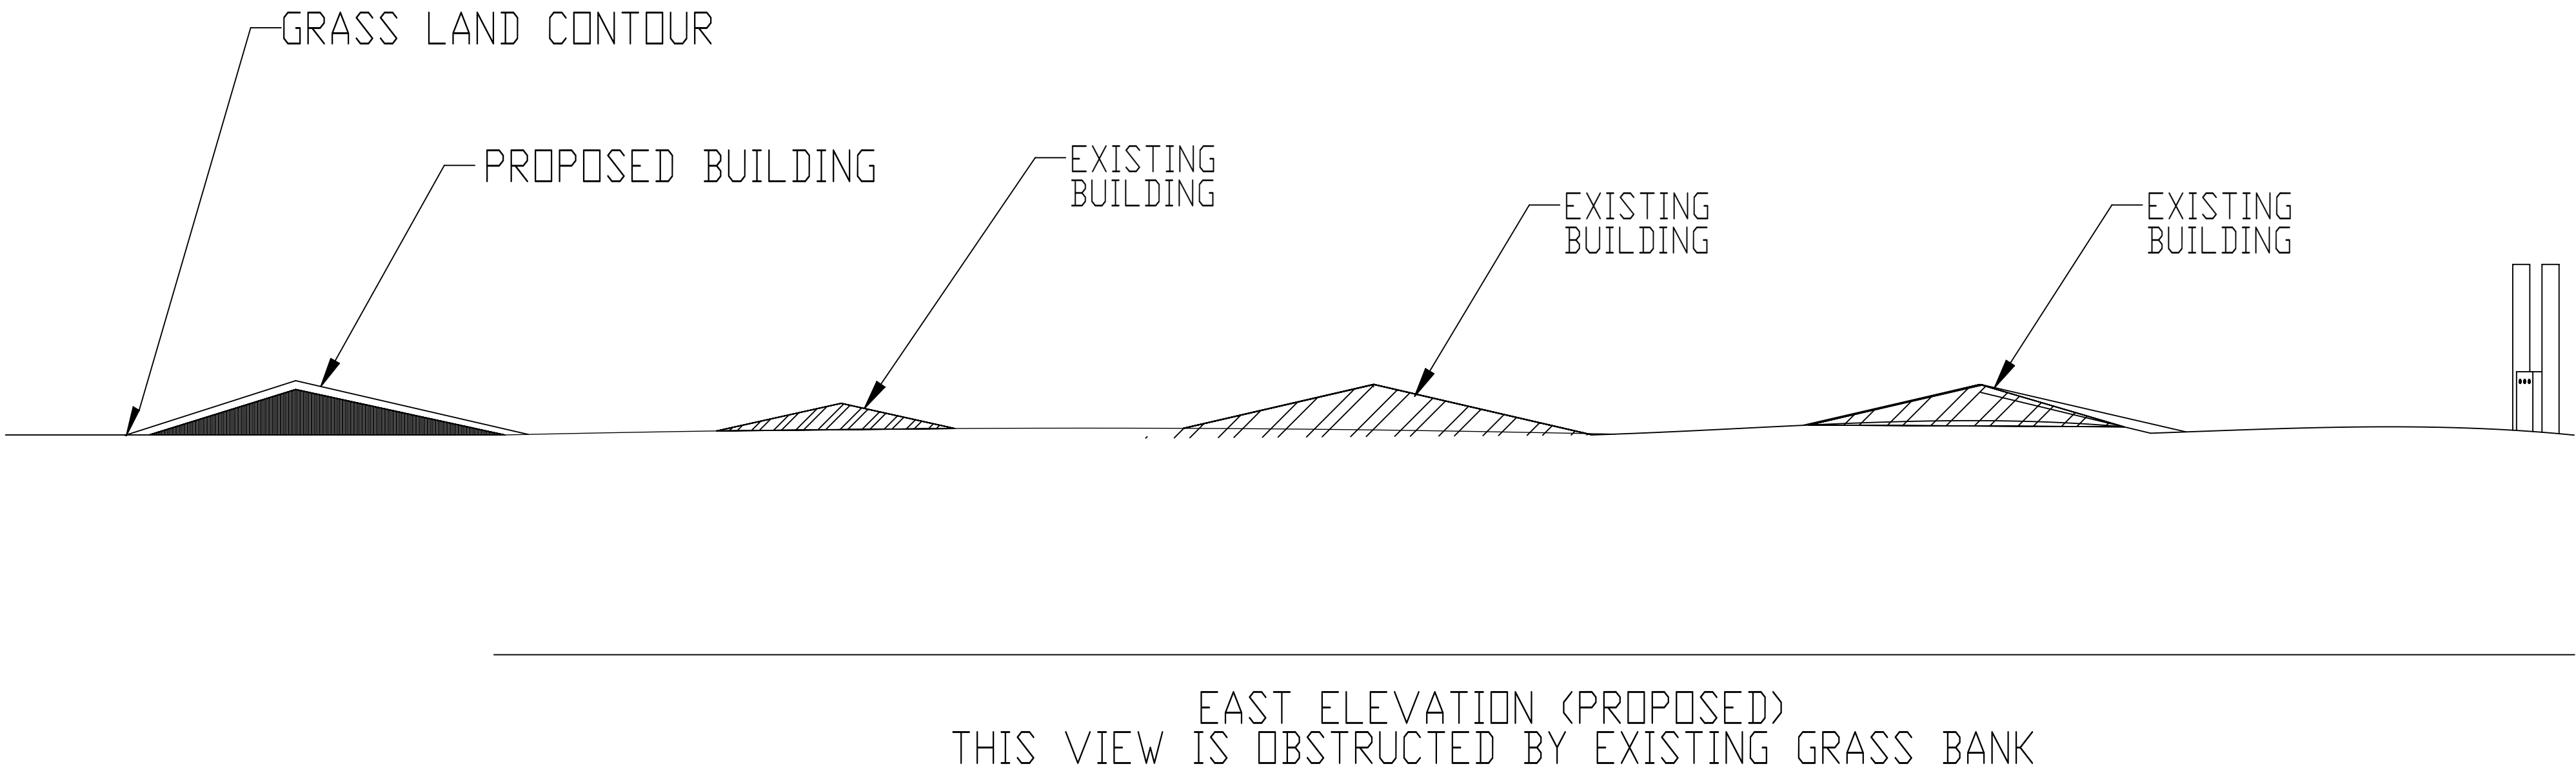
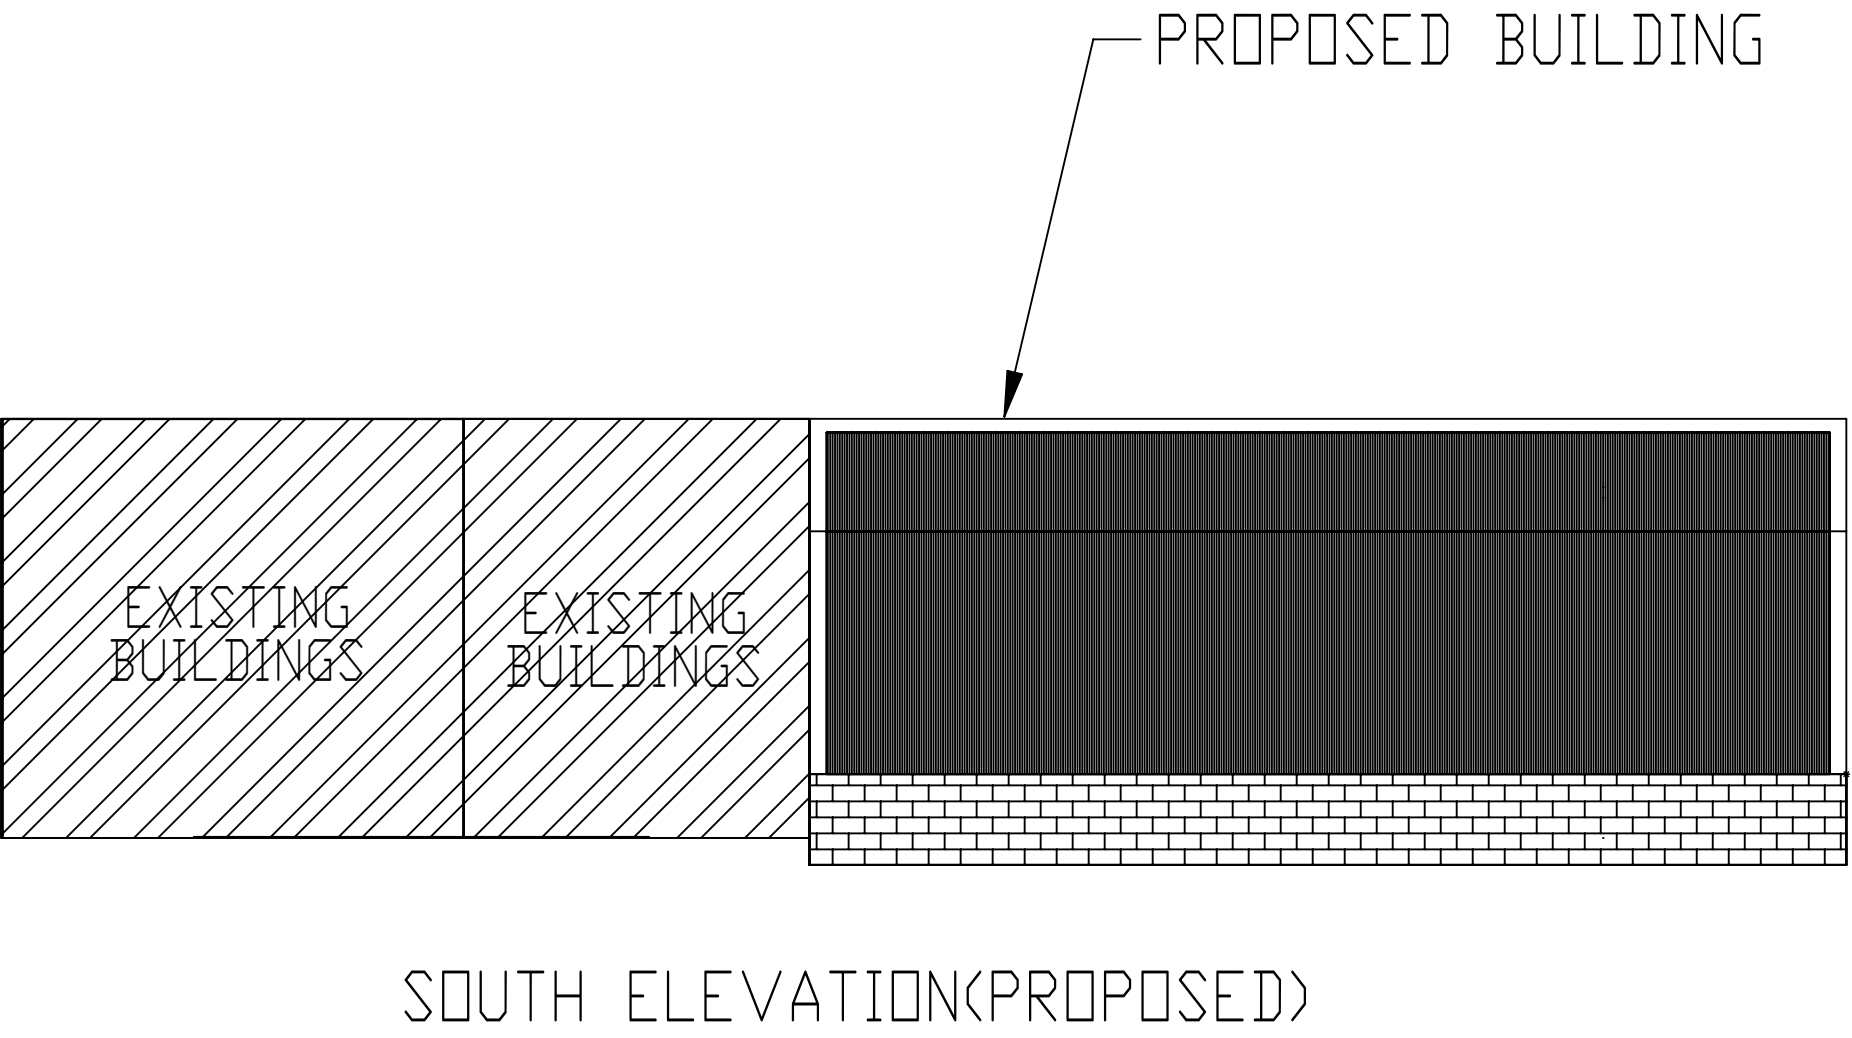


PROPOSED ELAVATIONS cont....

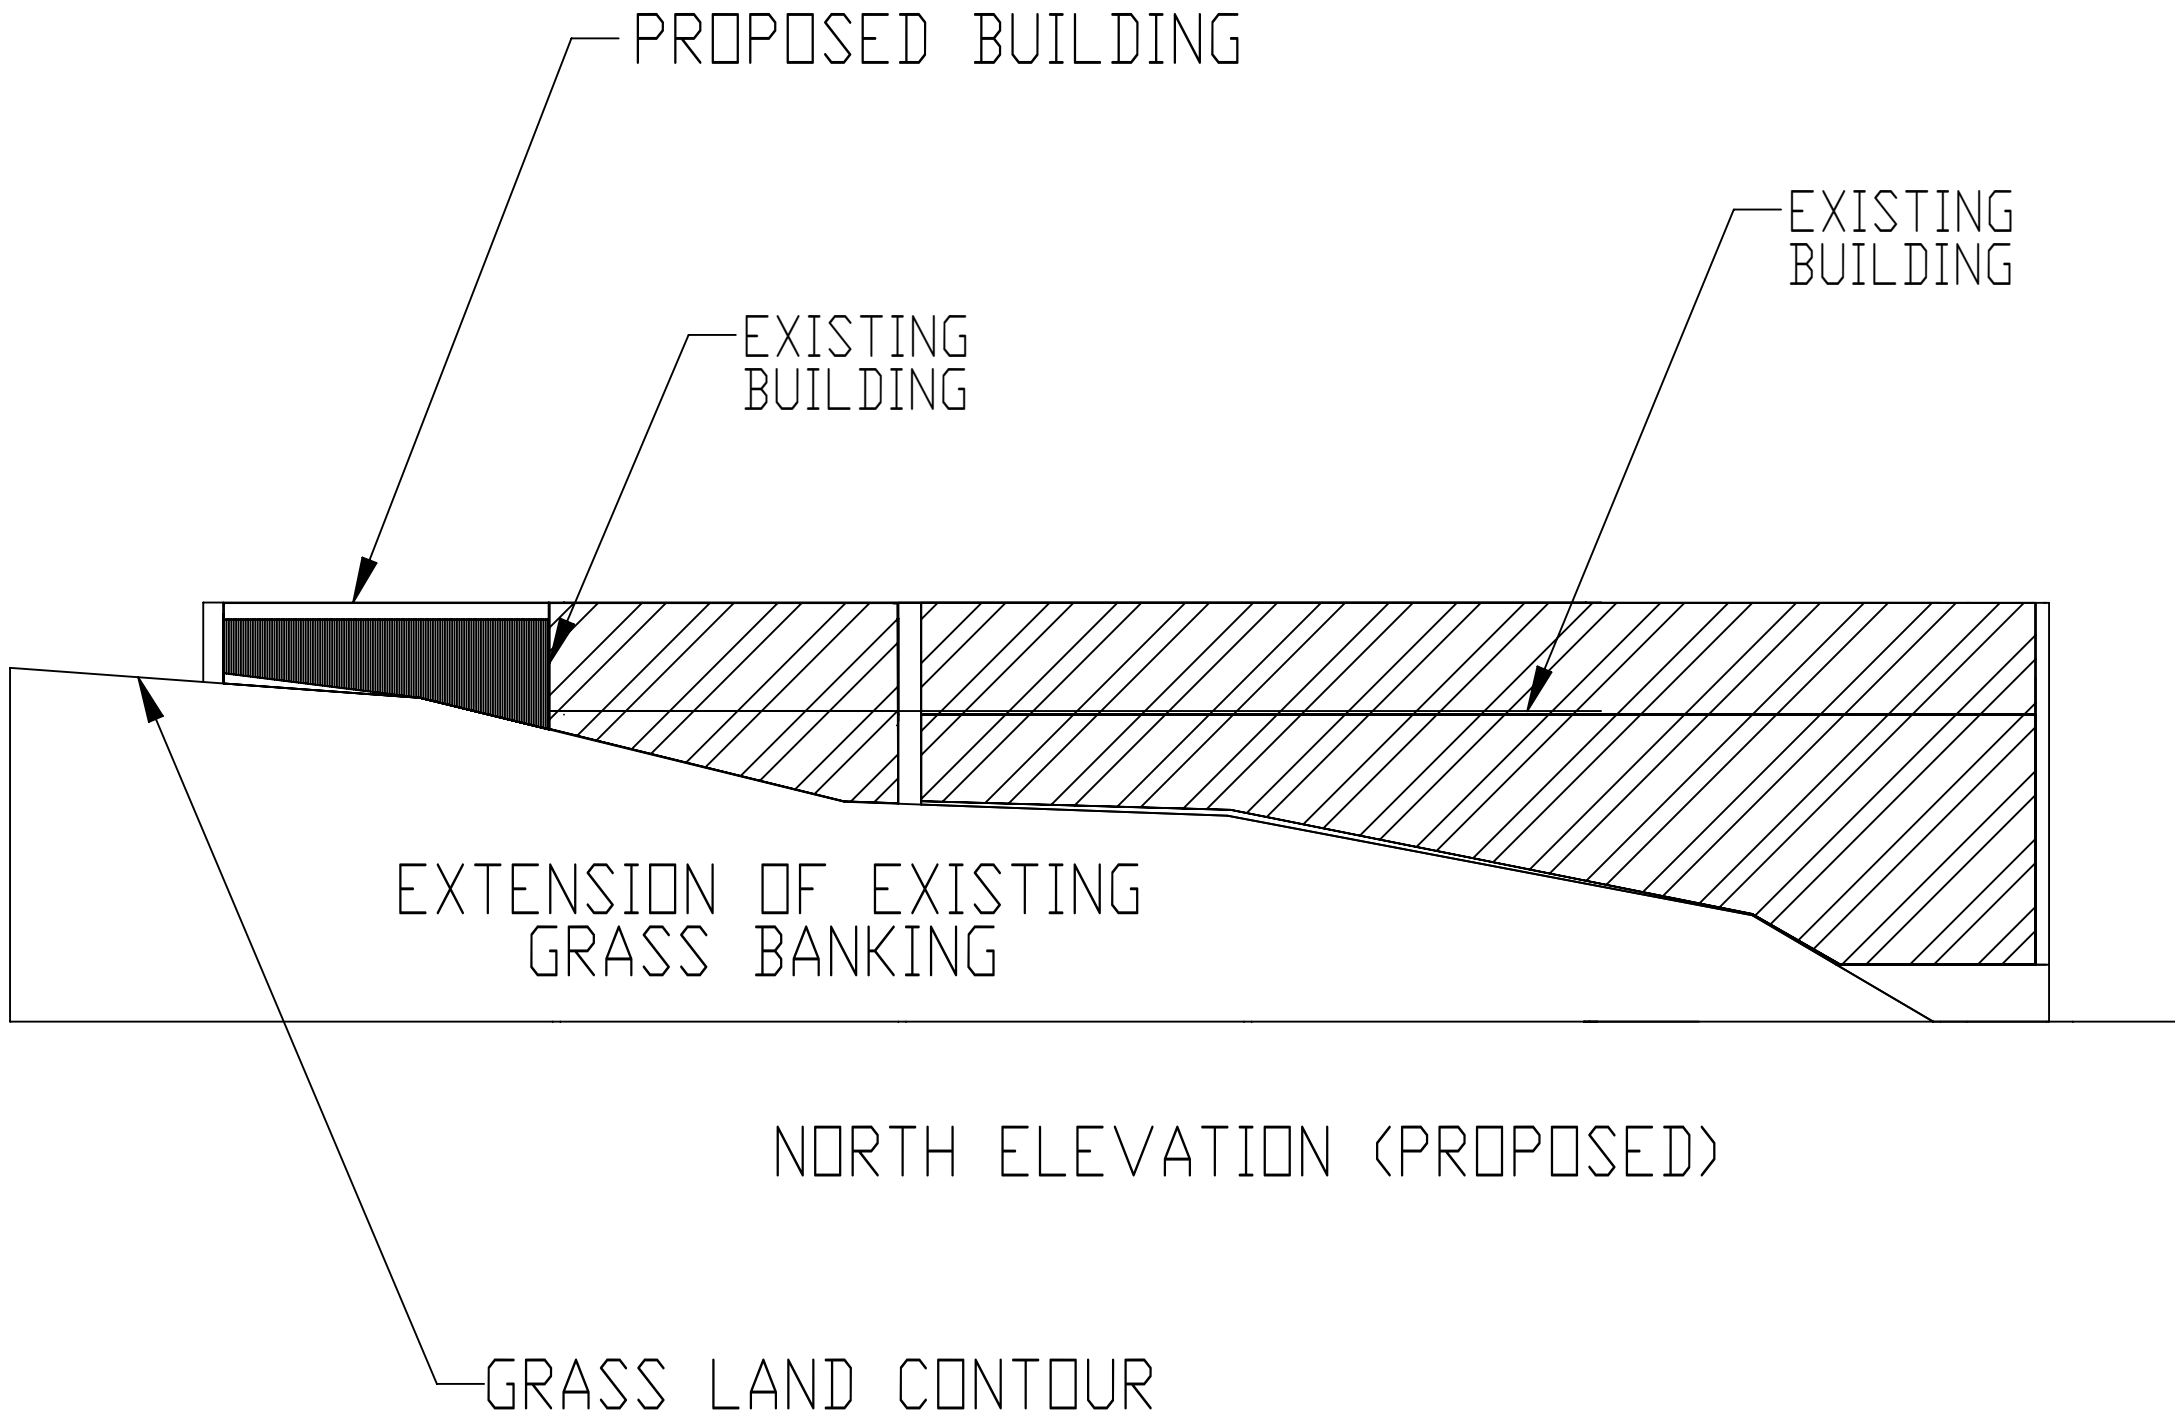

ALL DIMENSIONS IN METERS UNLESS OTHERWISE STATED
ALL DIMENSION SUBJECT TO A MANUFACTURING TOLERANCE OF +/- 5% UNLESS OTHERWISE STATED

DOCUMENT REFERENCE NUMBER: PR3v1

MrP Ryder

Proposed Extension to Existing Agricultural storage
buildings
Stable Lane, Burbage, Buxton, Sk17 6UF

DRAWN DATE: 15-09-2024 A1

WEIGHT: SCALE:1:100 SHEET 3 OF 6