
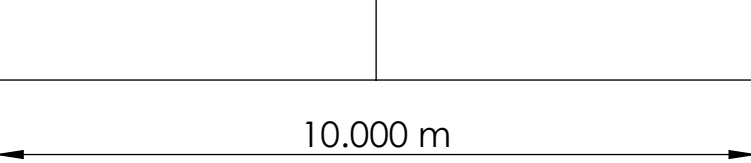
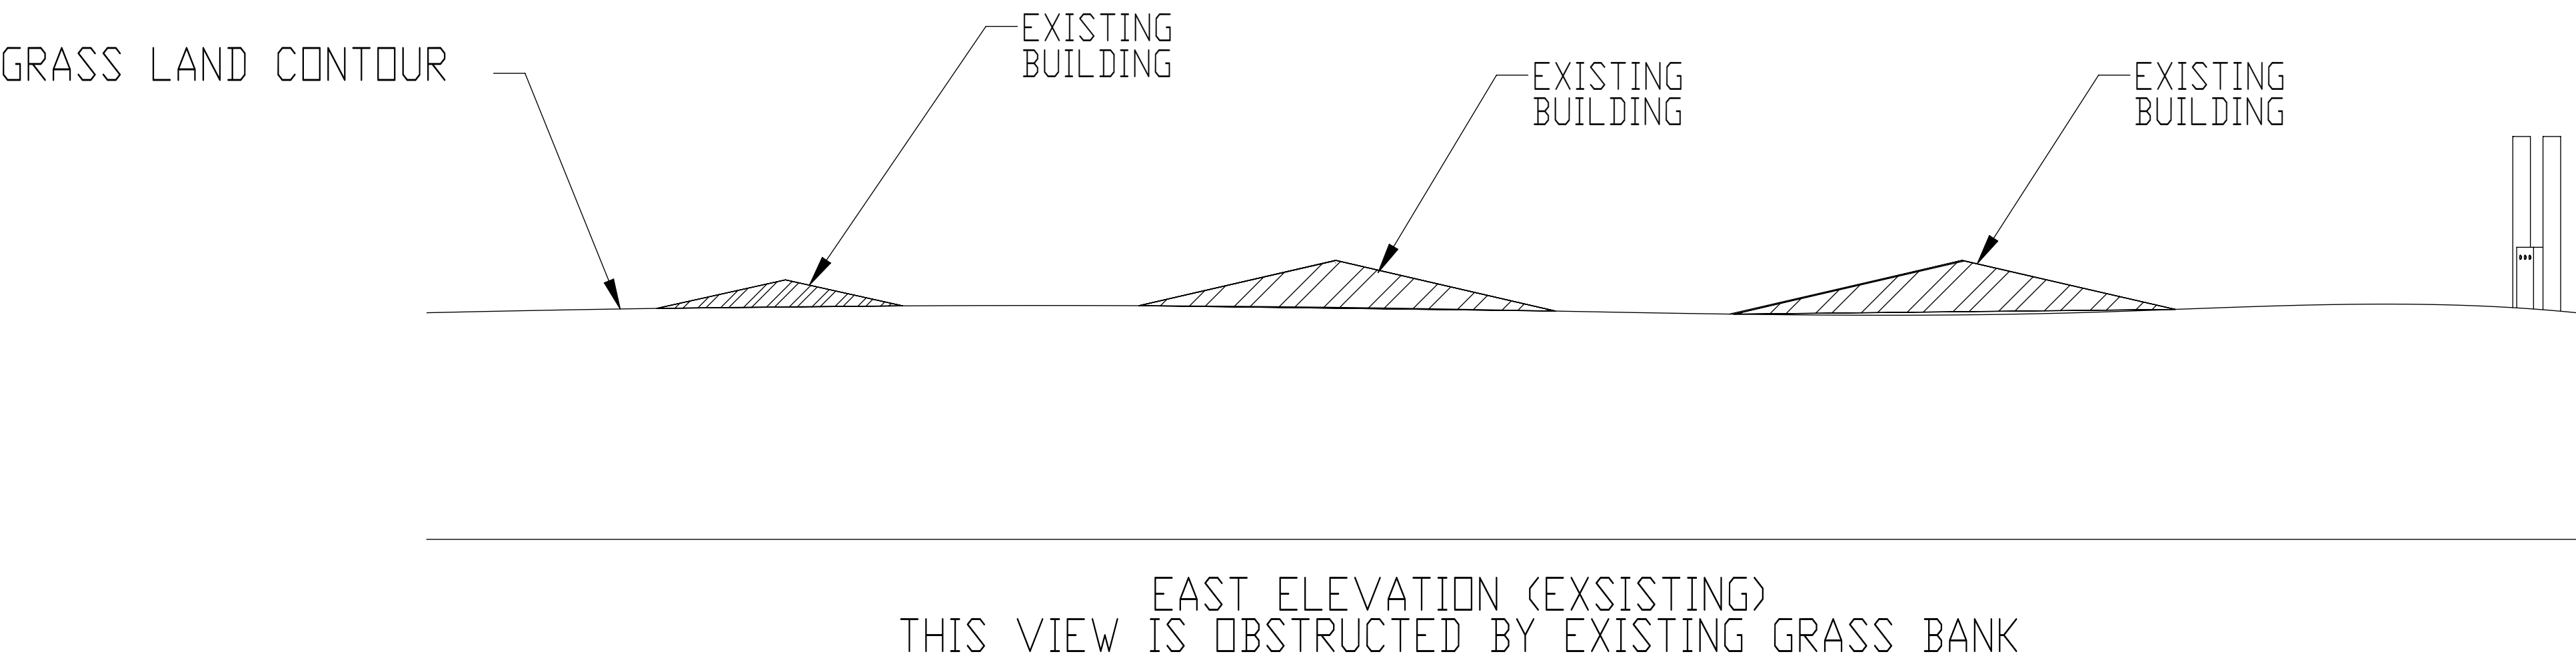
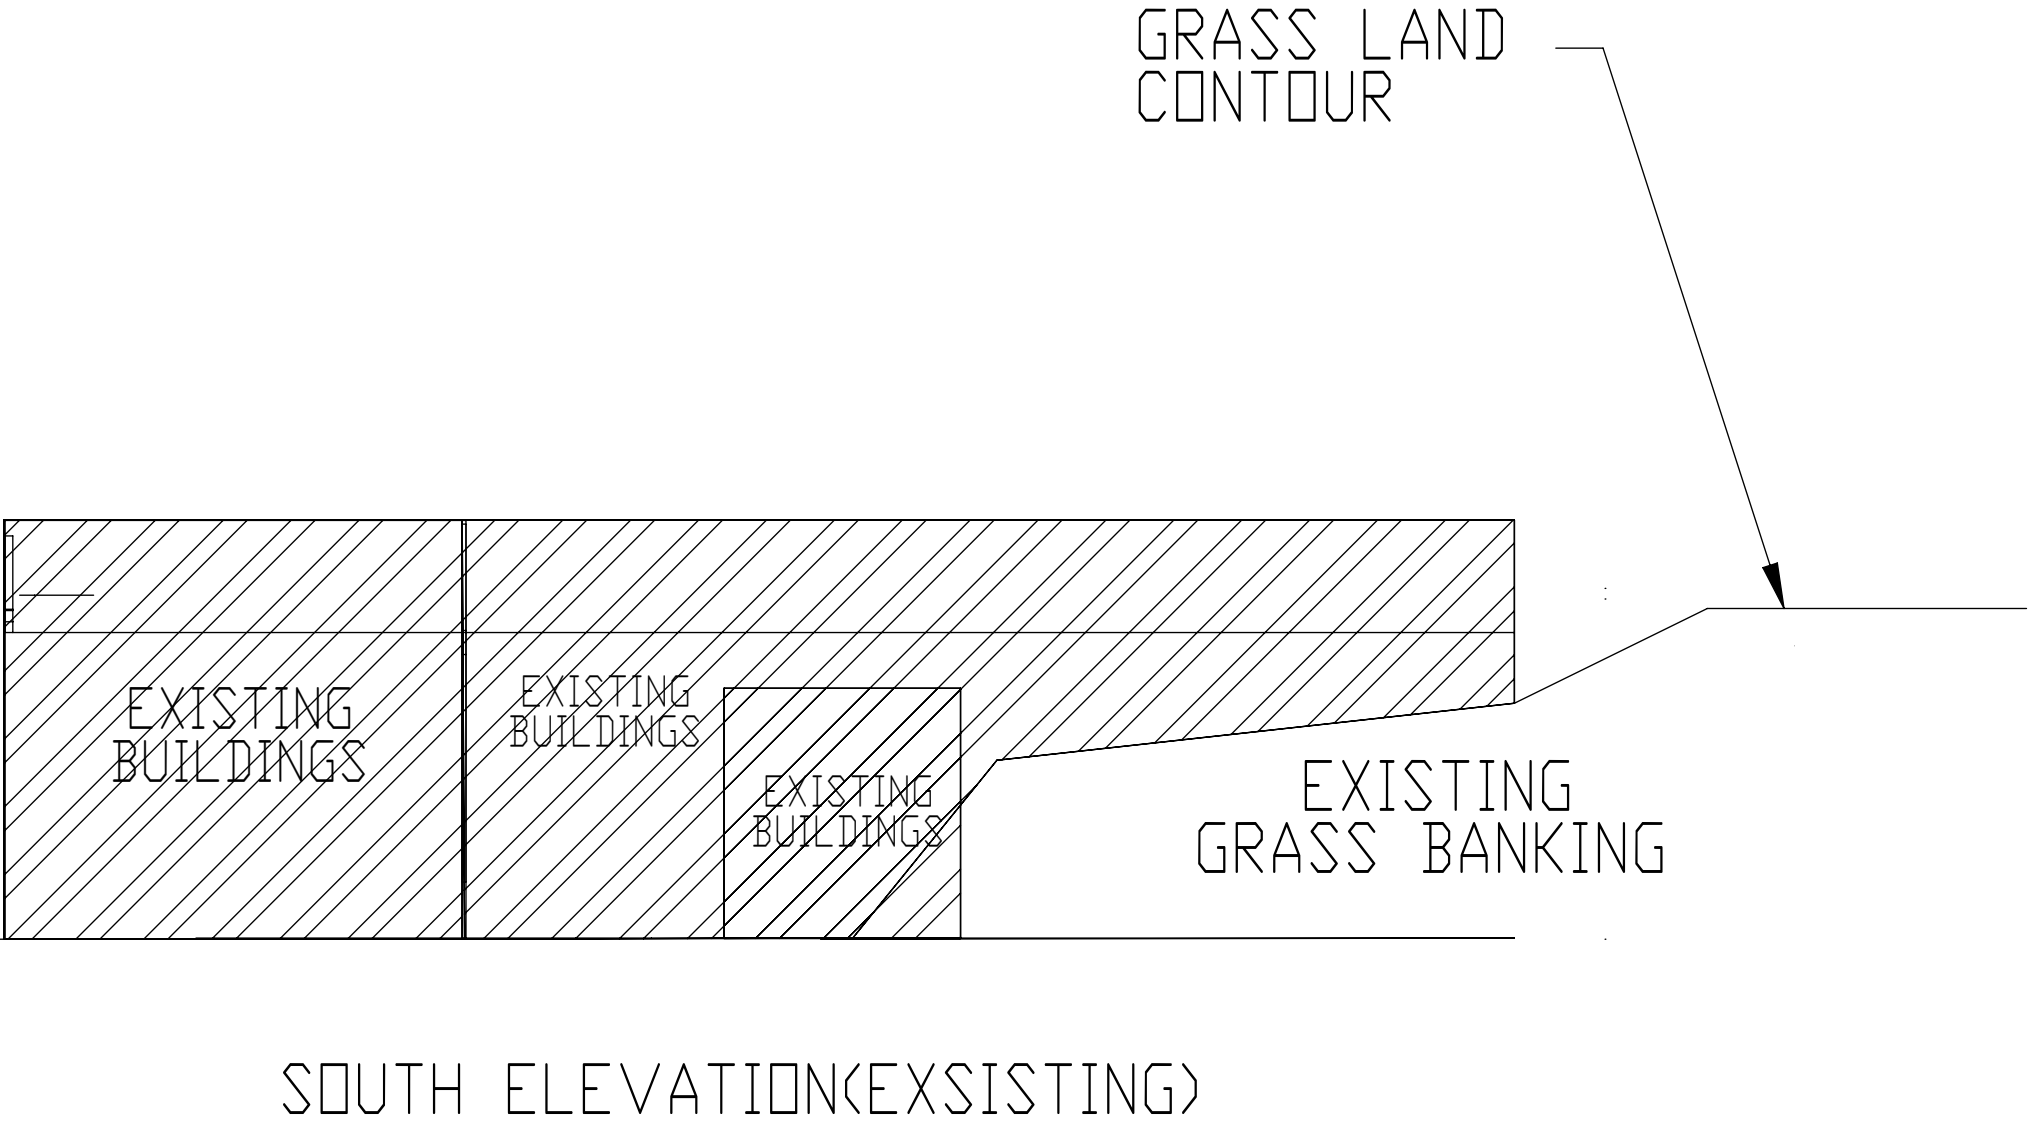


EXSISTING ELAVATIONS

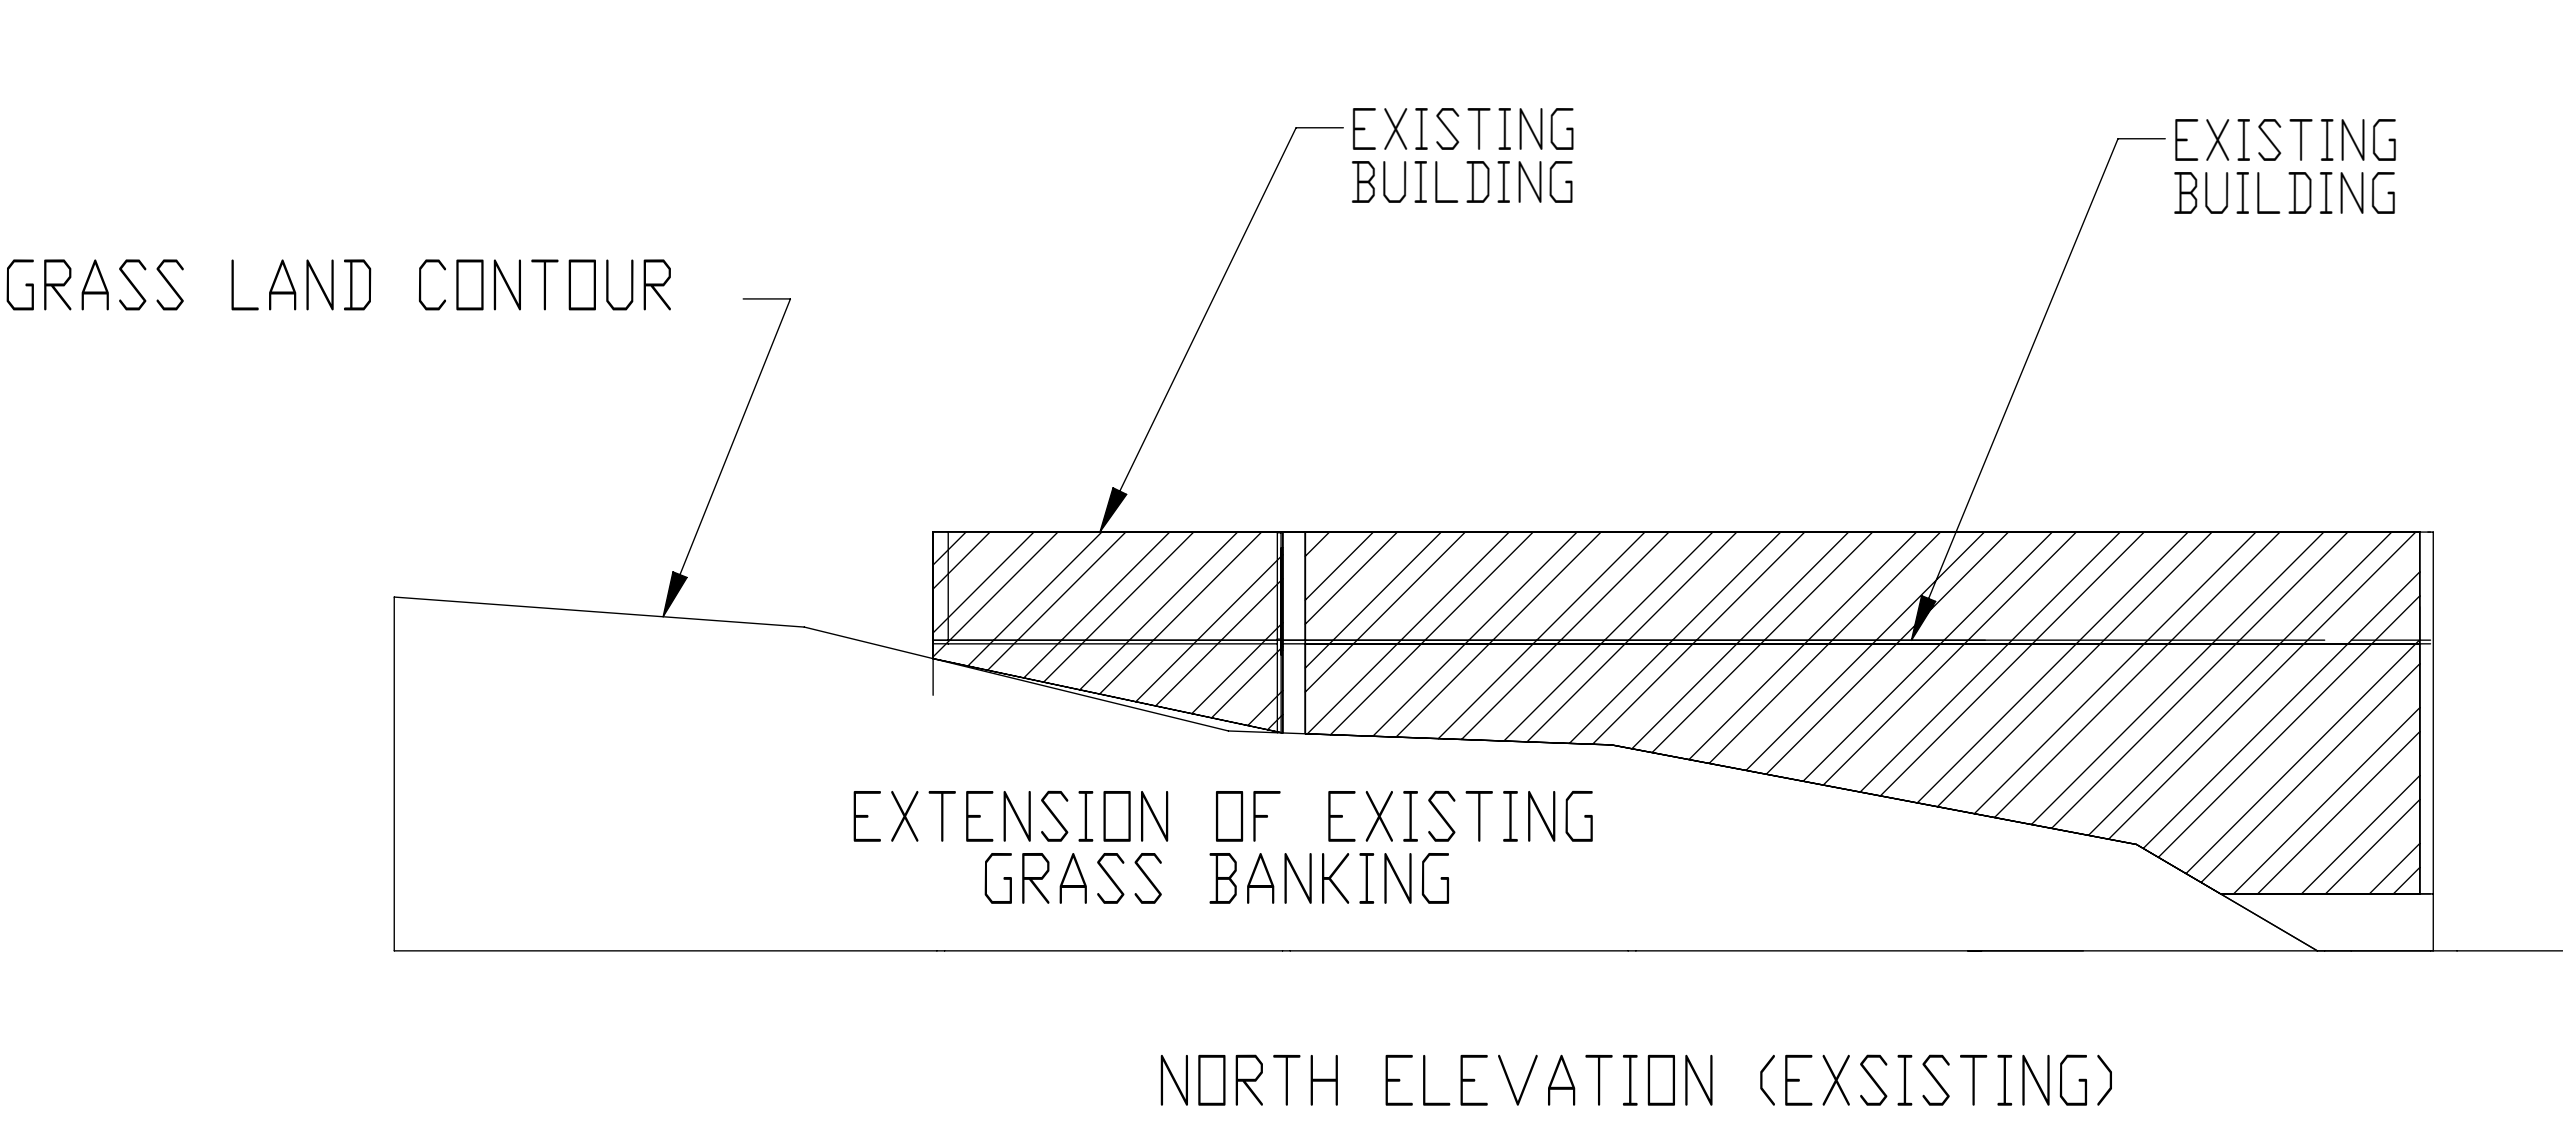

ALL DIMENSIONS IN METERS UNLESS OTHERWISE STATED
ALL DIMENSION SUBJECT TO A MANUFACTURING TOLERANCE OF +/- 5% UNLESS OTHERWISE STATED

DOCUMENT REFERENCE NUMBER: PR6v1

MrP Ryder

Proposed Extension to existing
Agricultural storage buildings
Stable Lane, Burgage, Buxton, Sk17 6UF

DRAWN DATE: 15-09-2024

A1

WEIGHT: SCALE:0.00 SHEET 6 OF 6