


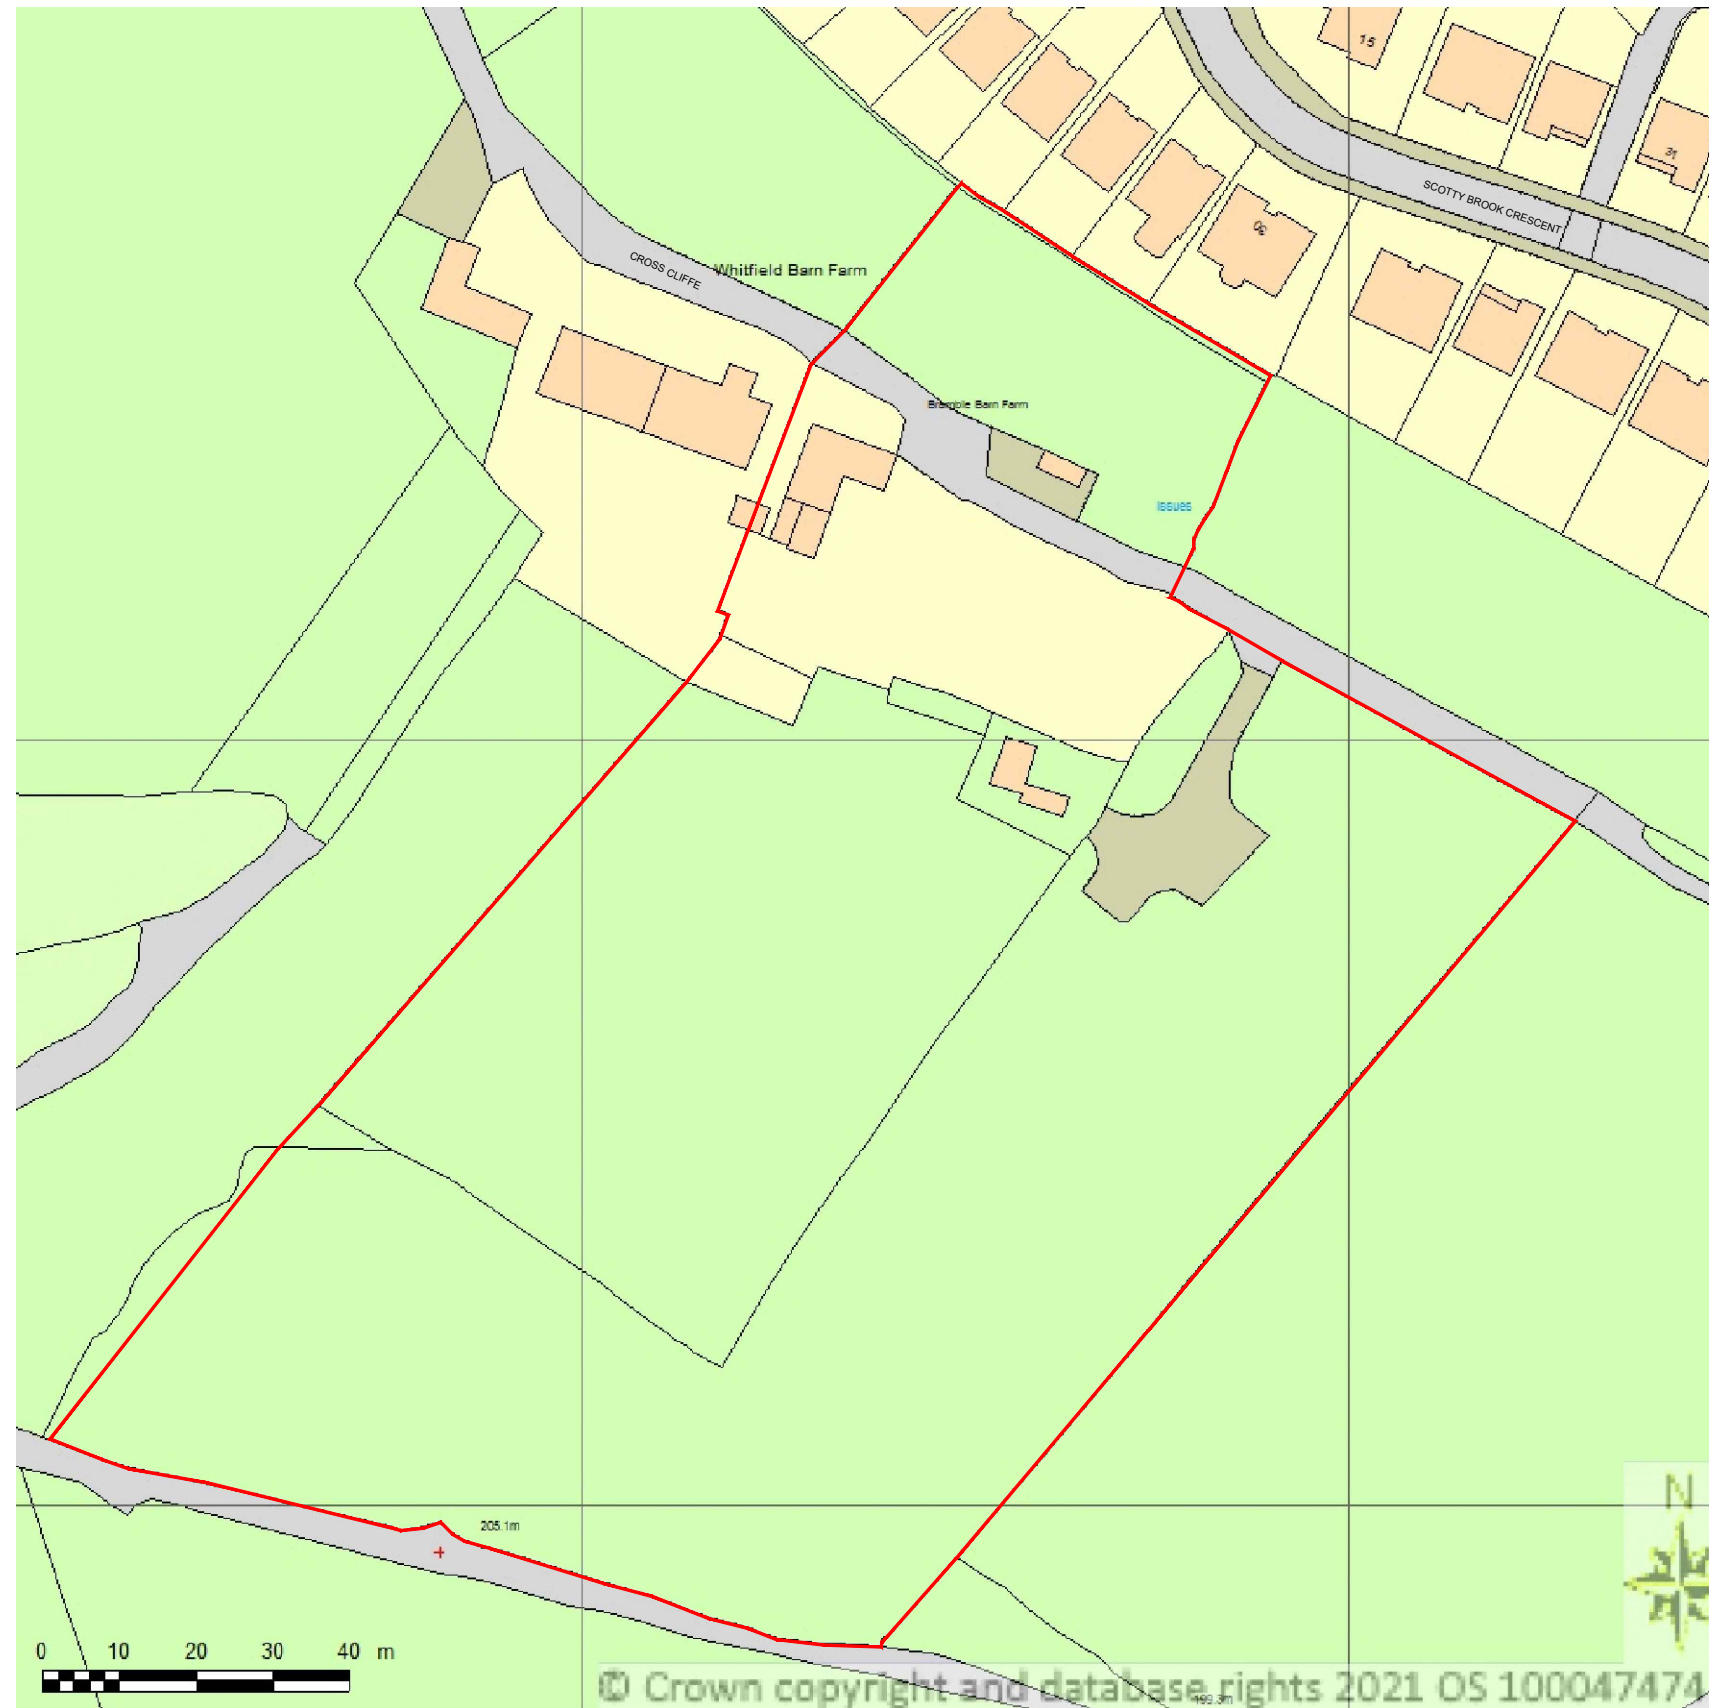

Bramble Barn Farm, Glossop
Site Location Plan
Scale 1:1250 @ A3

