

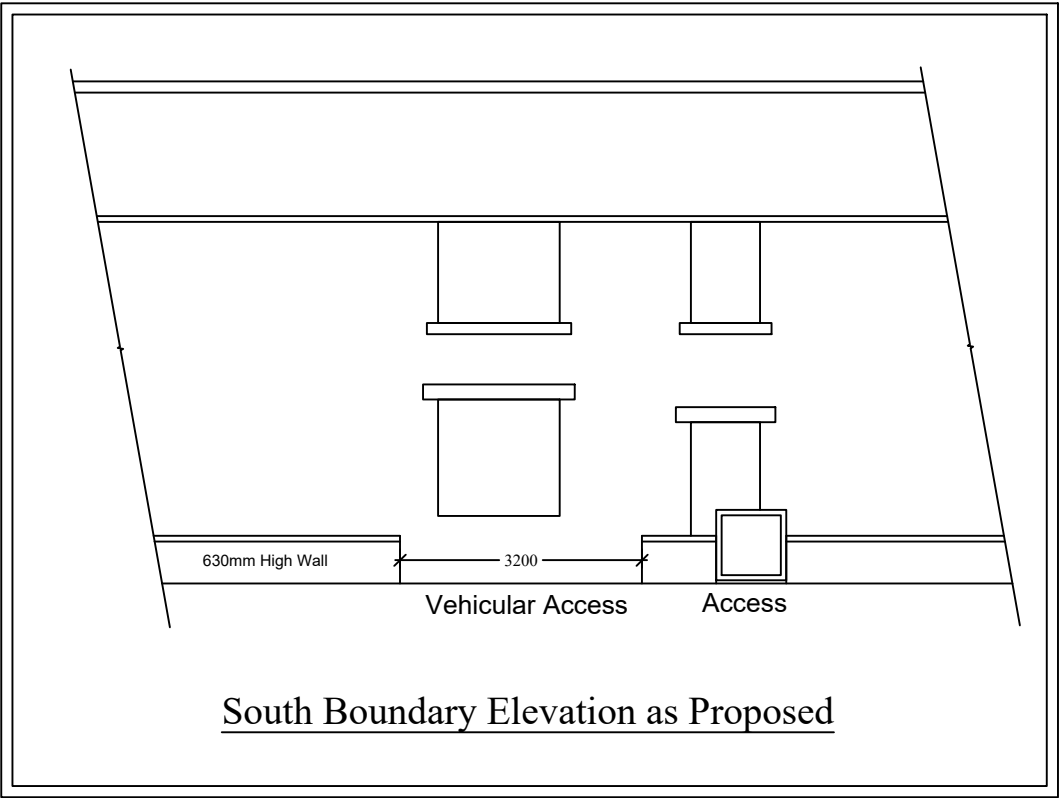
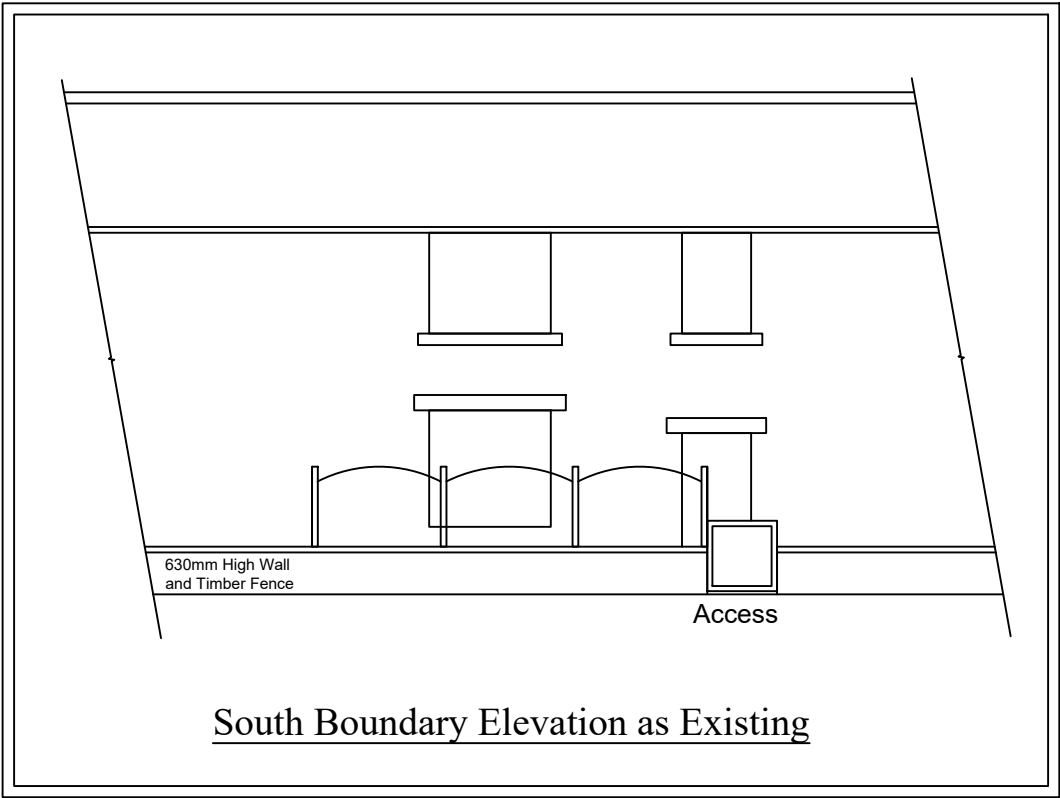


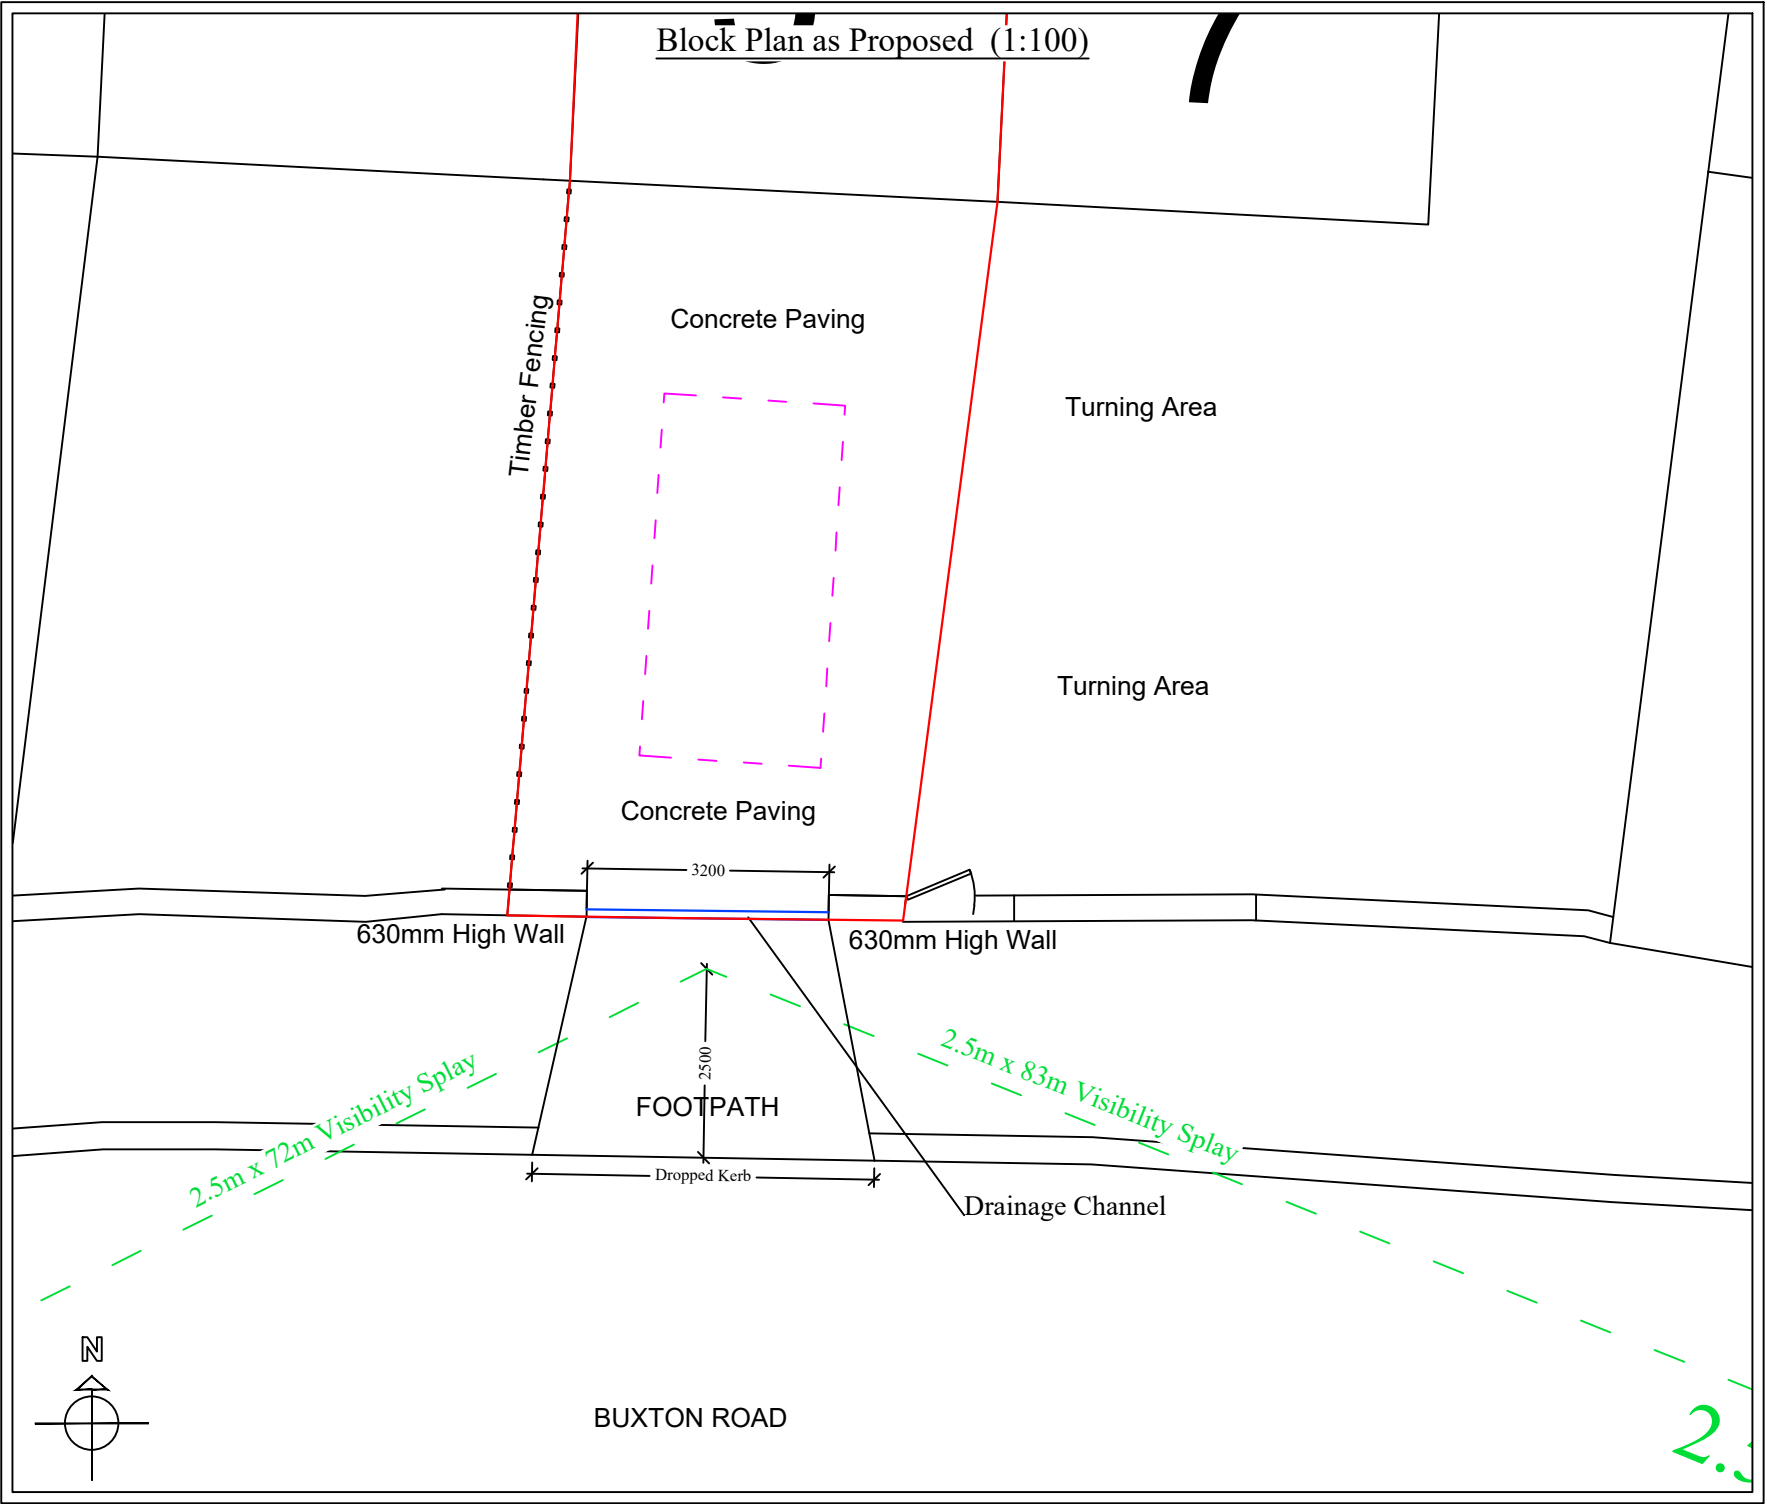

Planning

This drawing is the Copyright of SJ Design Limited.
All dimensions must be checked on site.
All materials and workmanship are to be in accordance with prevailing British Standards, Codes of Practice, Building Regulations, manufacturers and federation recommendations and all to the complete satisfaction of SJ Design Limited.

A	28.08.24	Turning Area Added
B	20.09.24	Red line revised

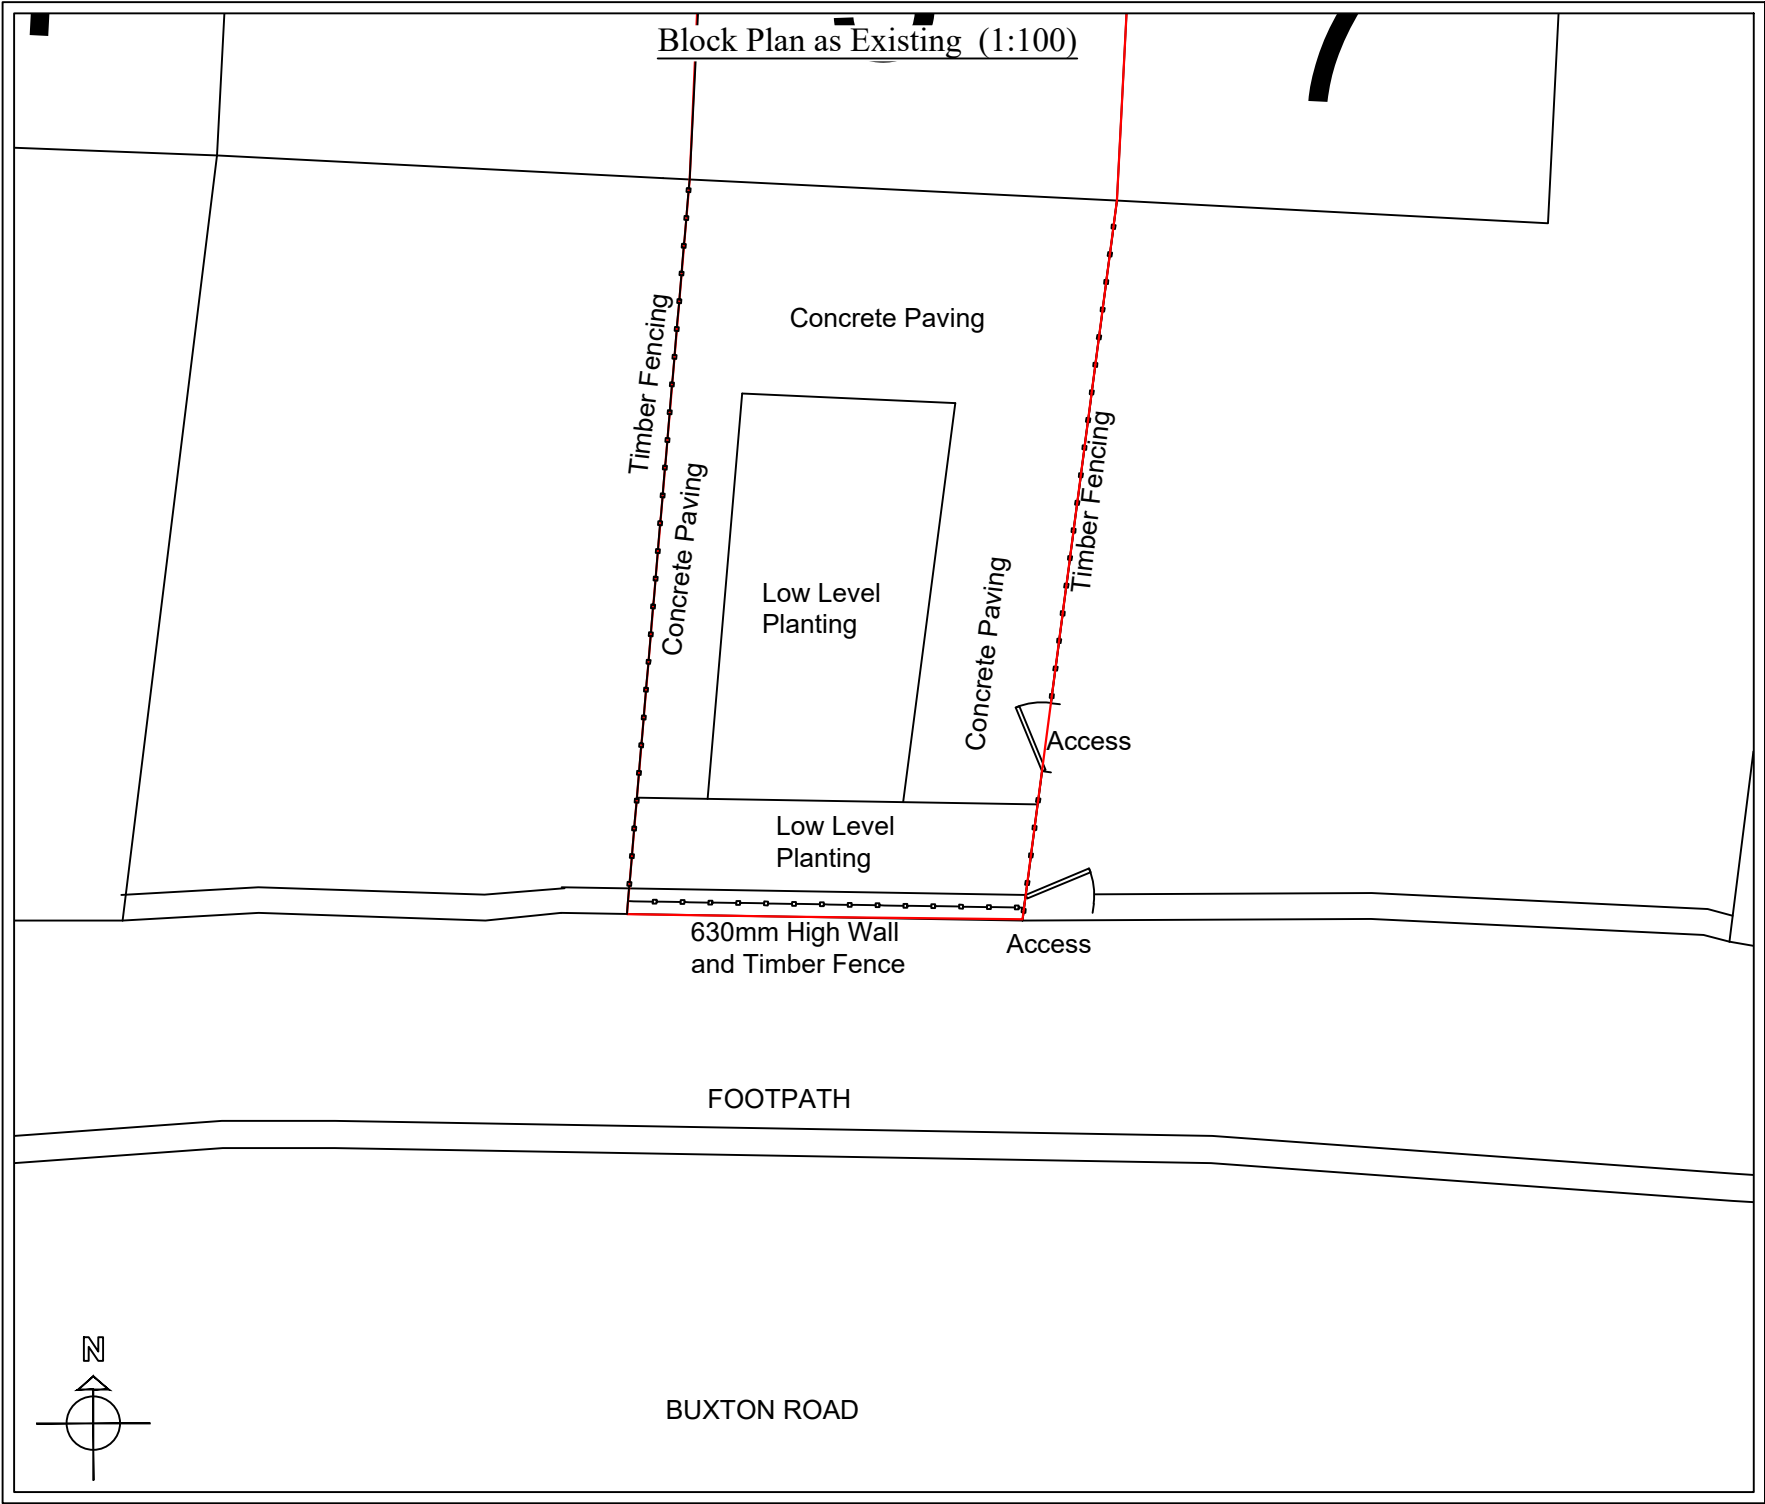

DESIGN LTD

Building Design & Surveying Consultants
The Old Co-Op Building, Church Street,
Hayfield, High Peak SK22 2JE
Tel:01663 742903 Fax:01663 751247
Mobile: 07984 007 087 Email: info@sjdesign.net
www.sjdesign.net

Client
Eva Shepherd
Job Title
Proposed new vehicular access at
5 Buxton Road
New Mills
Newtown
High Peak
SK22 3JT

Drawing Title
**Block Plan and Elevation
Existing and Proposed**

Scale
As marked at A2
Date
August 2024
Drawn by
SJ

Drawing No. 101	Rev. B
--------------------	-----------