
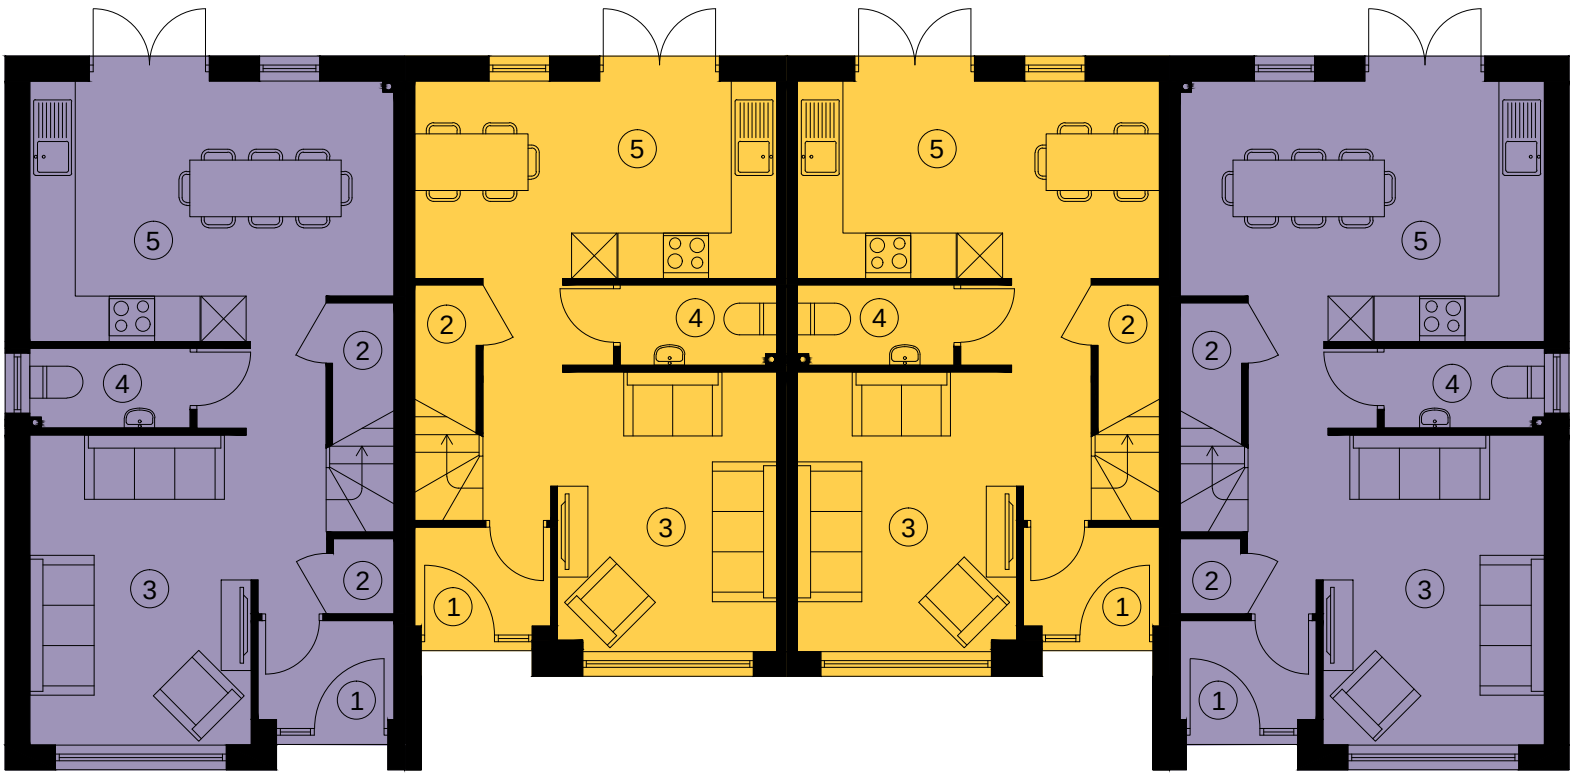


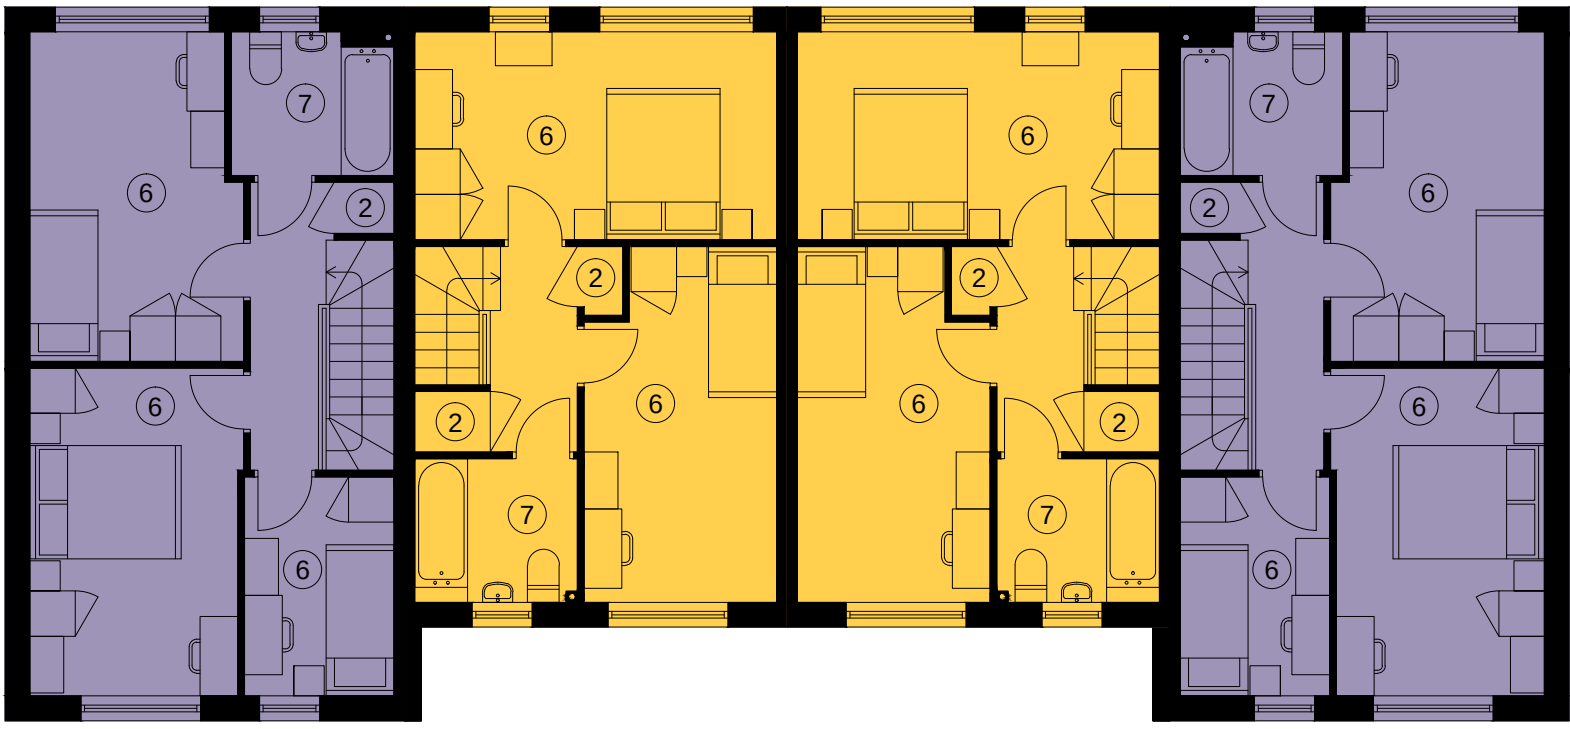

Type 3
3 bedroom/4 person house
84.0m²/904ft²


Type 1
2 bedroom/3 person house
72.1m²/776ft²

Type 1
2 bedroom/3 person house
72.1m²/776ft²

Type 3
3 bedroom/4 person house
84.0m²/904ft²




Front

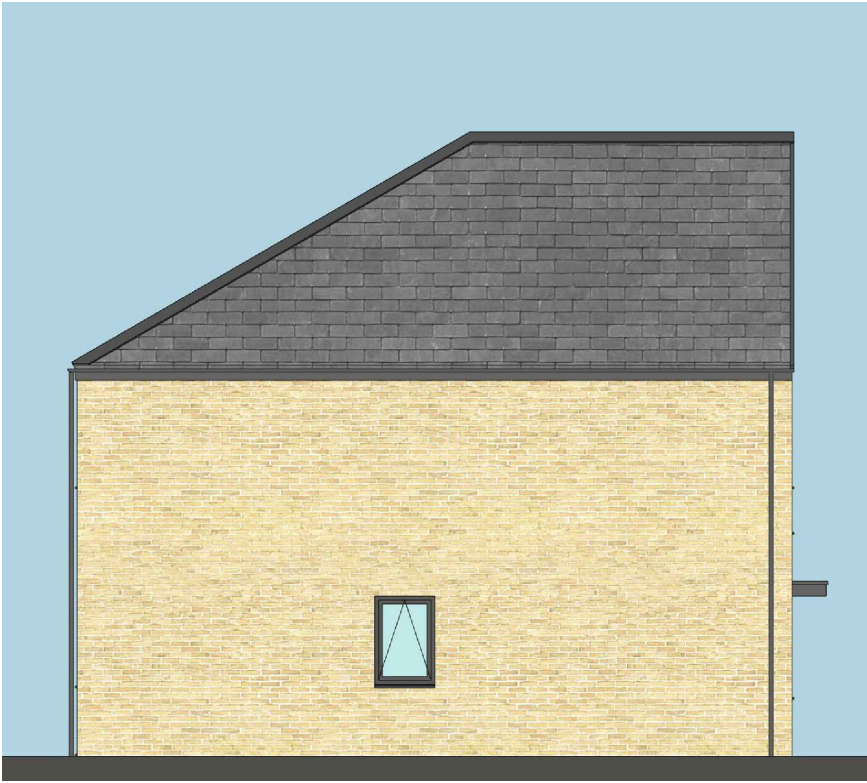

Side



Rear

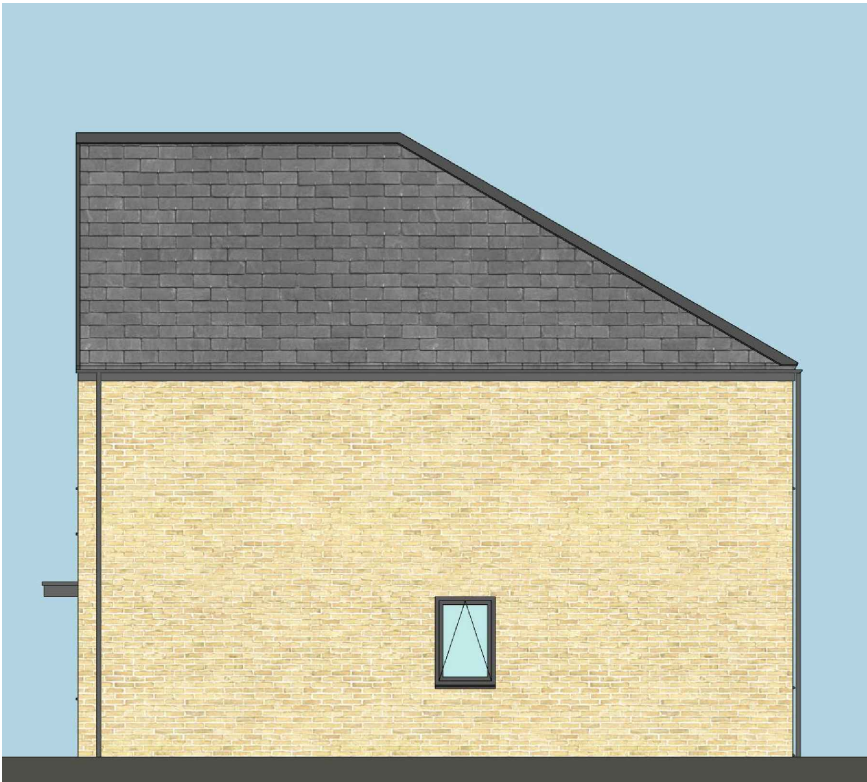

Side

C Updated in line with NDSS requirements 20/09/24
B Altered in line with client comments 13/11/23
A Projections change to front from rear 07/11/23
/ Initial issue 05/09/23

The copyright of this drawing is held by Eden Building Design, and no reproduction is allowed without prior permission.

project
Proposed Residential Development
at Cottage Lane, Gamesley
for Westshield
Block F

status
Planning
scale
1:100 at A2
drawing no.
21-559-P09-C

date
05/09/23
drawn by
CJB
checked by
APS

eden BUILDING DESIGN

Eden Building Design
Beech Farm
Lynn Road
Thelwall
Cheshire
WA4 2TG
Tel: 01925 640550
Email: info@edenbuildingdesign.co.uk
Web: www.edenbuildingdesign.co.uk