


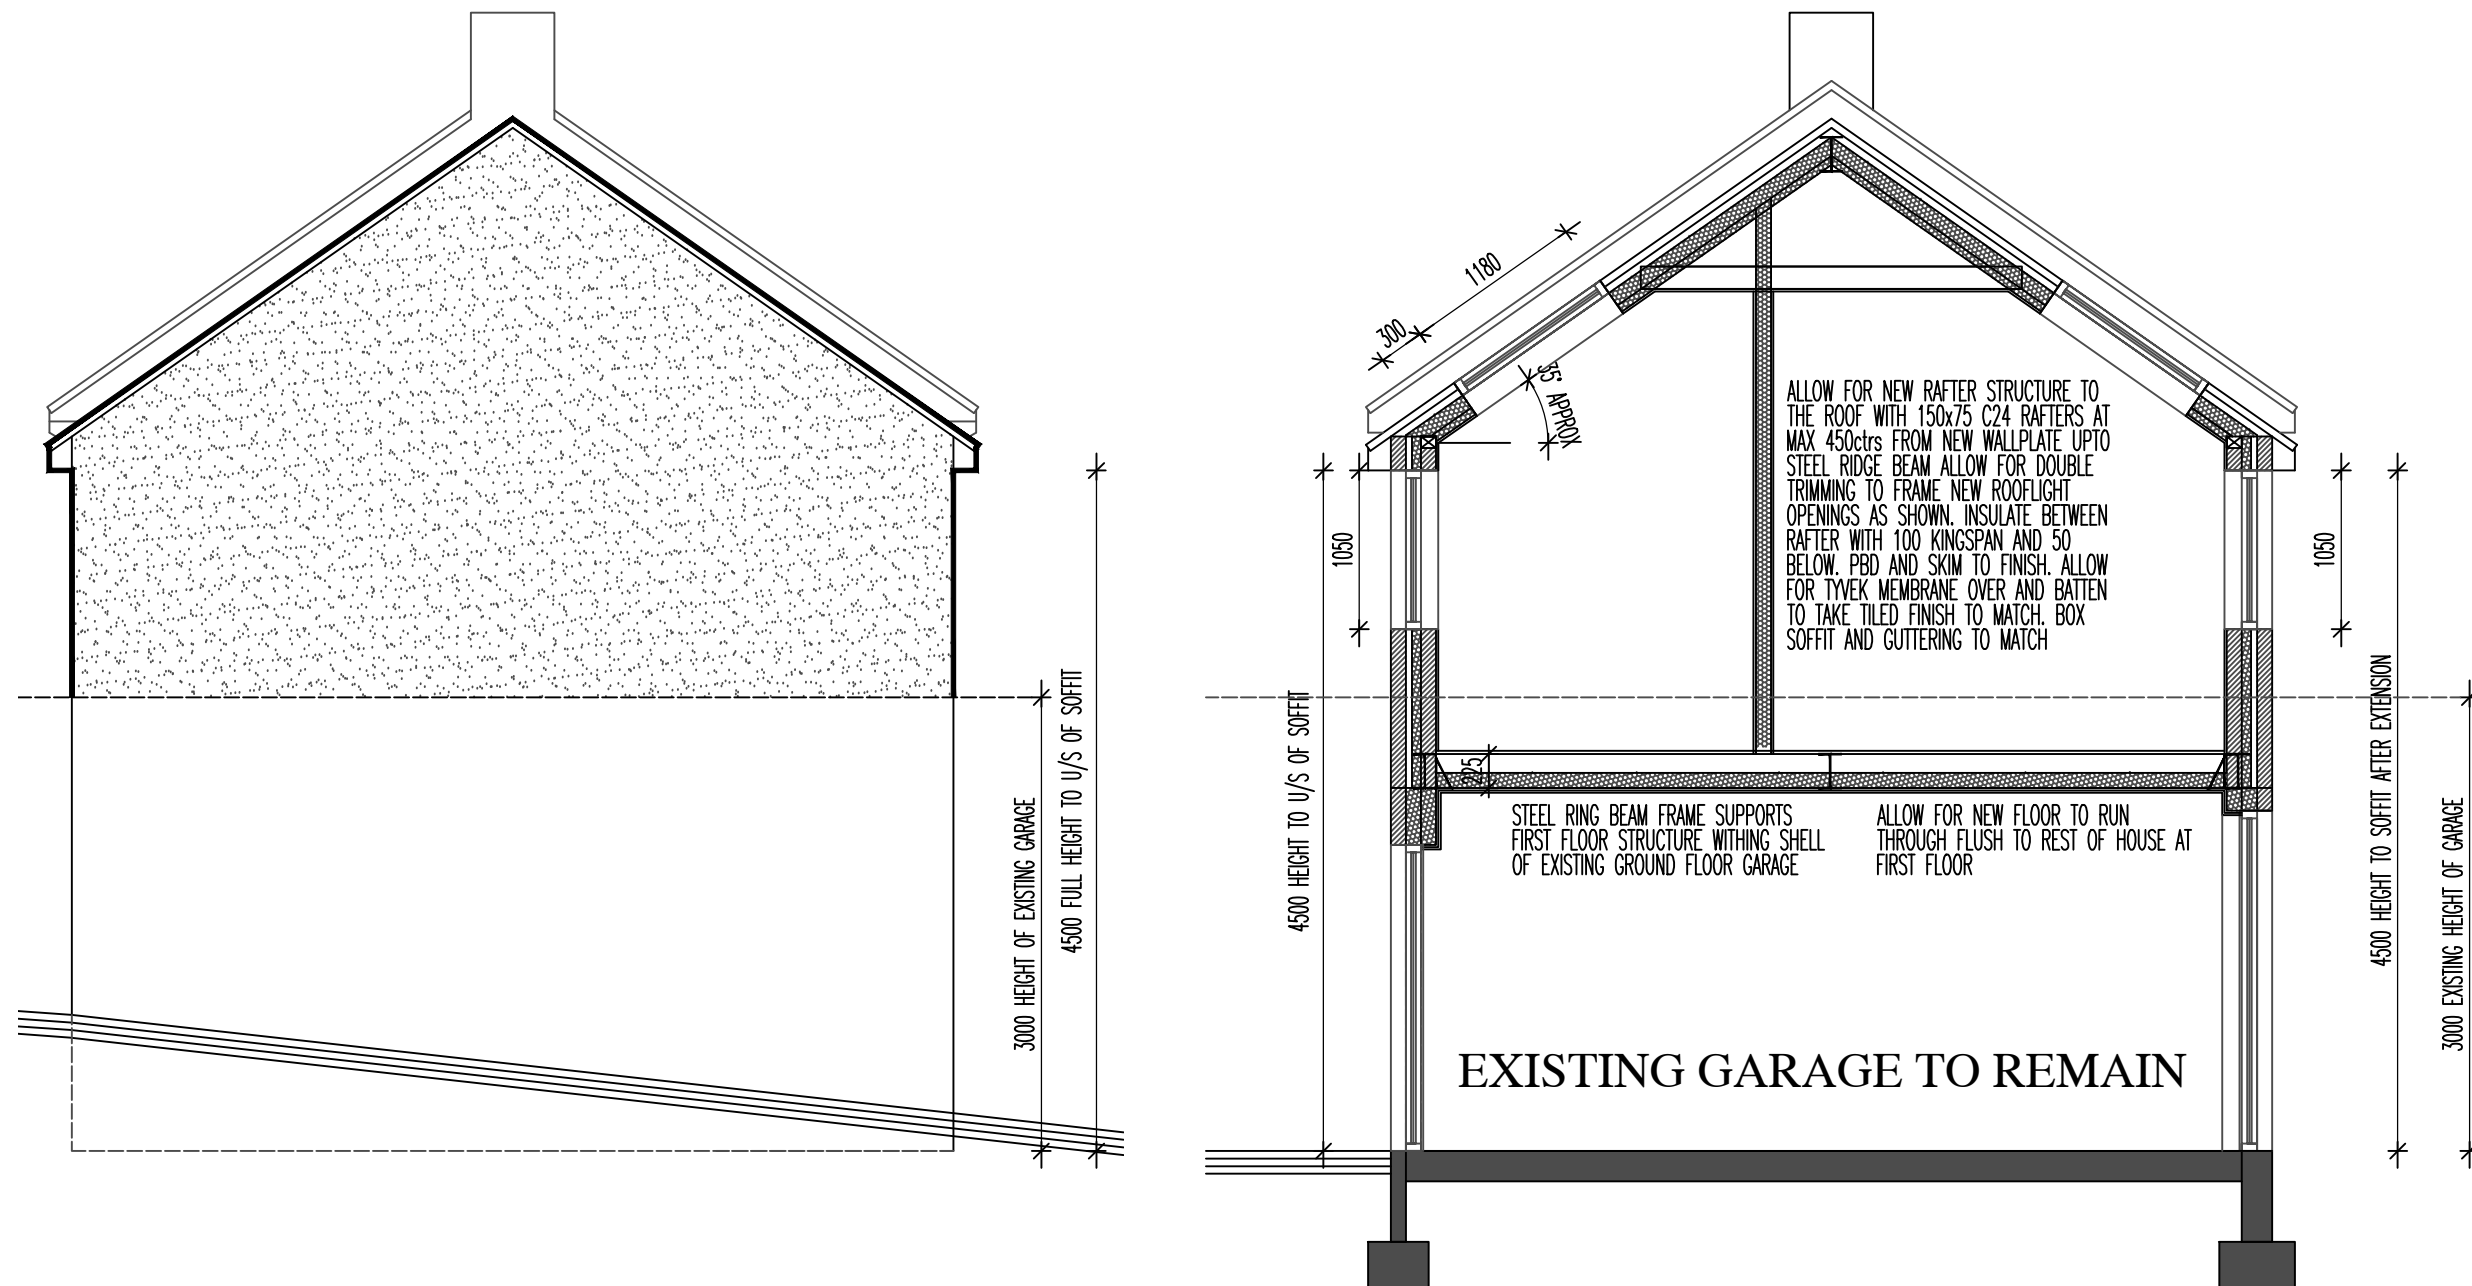

NB: EXTENSION SITS OVER FOOTPRINT OF THE EXISTING GARAGE AT GROUND FLOOR – STRUCTURE TO REMAIN. ALL MATERIALS TO MATCH.

DWG: EXTENSION OVER GARAGE

36 THORNBROOK ROAD

CHAPEL EN LE FRITH

REVISIONS:

1:50	CHECKED:
DATE: OCT'24	DRAWN:

©THIS DRAWING AND THE BUILDING WORKS DEPICTED ARE THE COPYRIGHT OF AJS ARCHITECTURE AND MAY NOT BE REPRODUCED OR AMENDED EXCEPT BY WRITTEN PERMISSION. NO LIABILITY WILL BE ACCEPTED FOR AMENDMENTS MADE BY OTHER PERSONS.


A.J.S ARCHITECTURE

32 carr road.
buxton.
derbyshire.
sk17 6wf.

h: 01298 26062
m: 07794 400237

SIDE ELEVATION & SECTION 1:50

36 THORNBROOK ROAD, CHAPEL

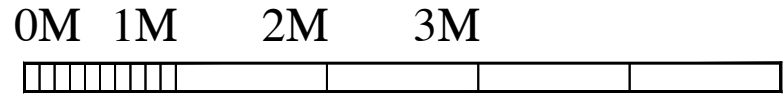

PROPOSED 07

36 THORNBROOK