Notes

Designer takes no responsibility for any dimensions obtained by scaling from this drawing. If no dimension is shown the recipient must ascertain the dimension specifically from the Designer or by site measurement. Supplying this drawing in digital form is solely for convenience and no reliance may be placed on digital data. All data must be checked against hard copy. Dimensions must be checked on site. Any discrepancies must be reported to the Designer immediately. This drawing is copyright of Duke Design Services

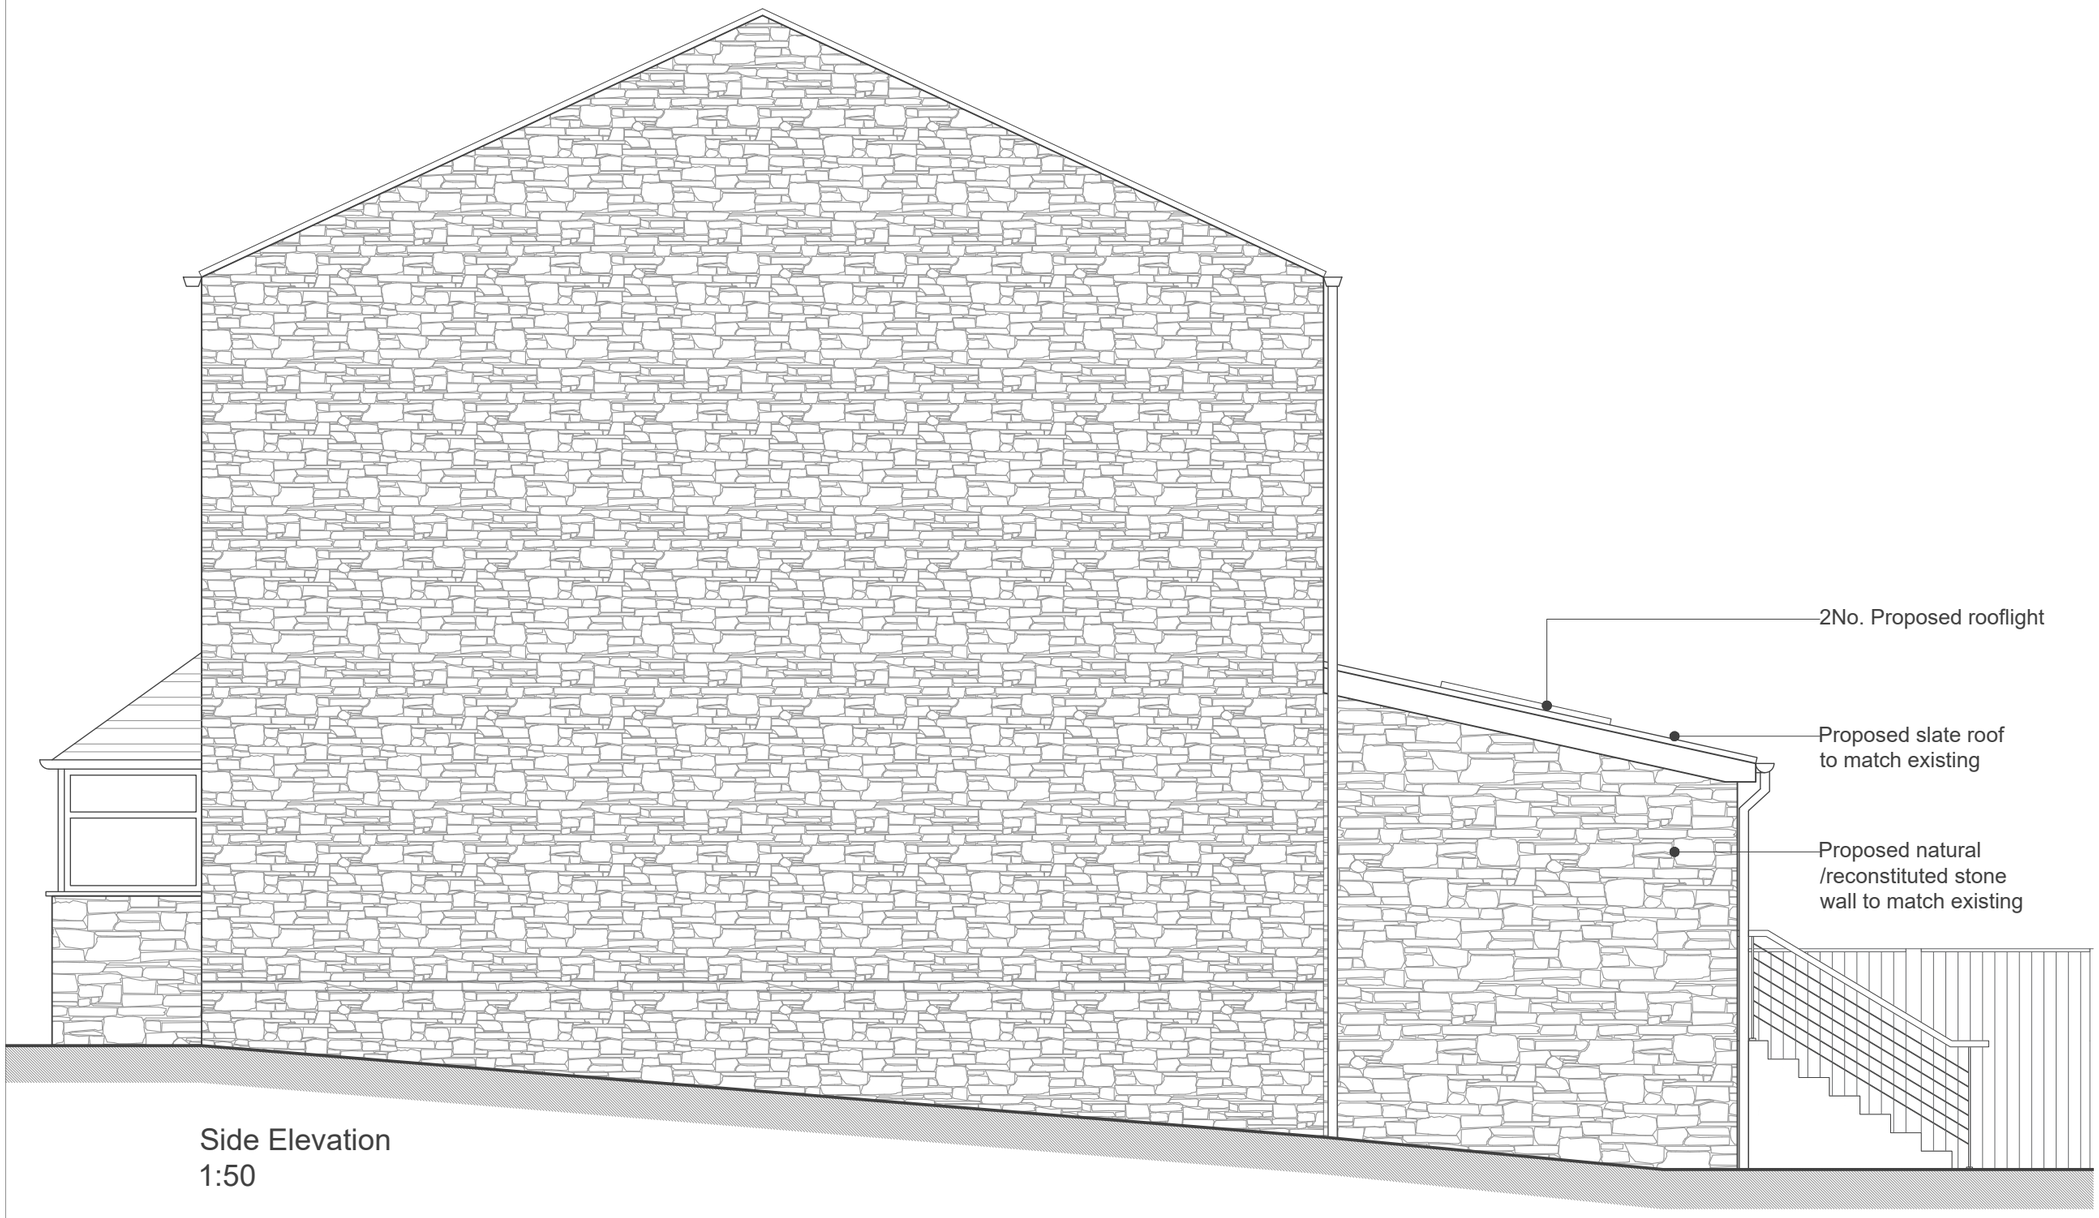

Side Elevation
1:50

Rev	Description	Date	By
A	Amended to single storey extension	17.10.2024	DD

Duke Design Services
T:07450607284 W:ddesignservices.co.uk
E:dd@dukedesignservices.co.uk

C	Concept		G	Contract
D	Planning		J	Construction
E	Building Regs		L	As Built
F	Tender		Sk	Sketch

Client:
Jacqueline Farricker

Project:
34 Park Road, Hadfield, Glossop, SK13 2AH

Scale:	@ original size	Date:
1:50	A3	Sept 2024

Drawing Number	Description	Rev
24(13)_211	Proposed Side Elevation	A

0 500mm 1m
Scale 1:50