

**Land East of 68 Queend Rd Buxton
SK177ER. 406883E,373986N**

Drawing Title

Site sections

Scale @ A2

1 : 200

Job Number

JVD69

Date/Time stamp

24/09/2024
18:01:25

Drafted by

GC

Client Name

Mr & Mrs Mycock

Sheet Number


B102

**FOR SCALE DRAWING
PRINT AT 100% A2**




2 bed semi section

1 : 200

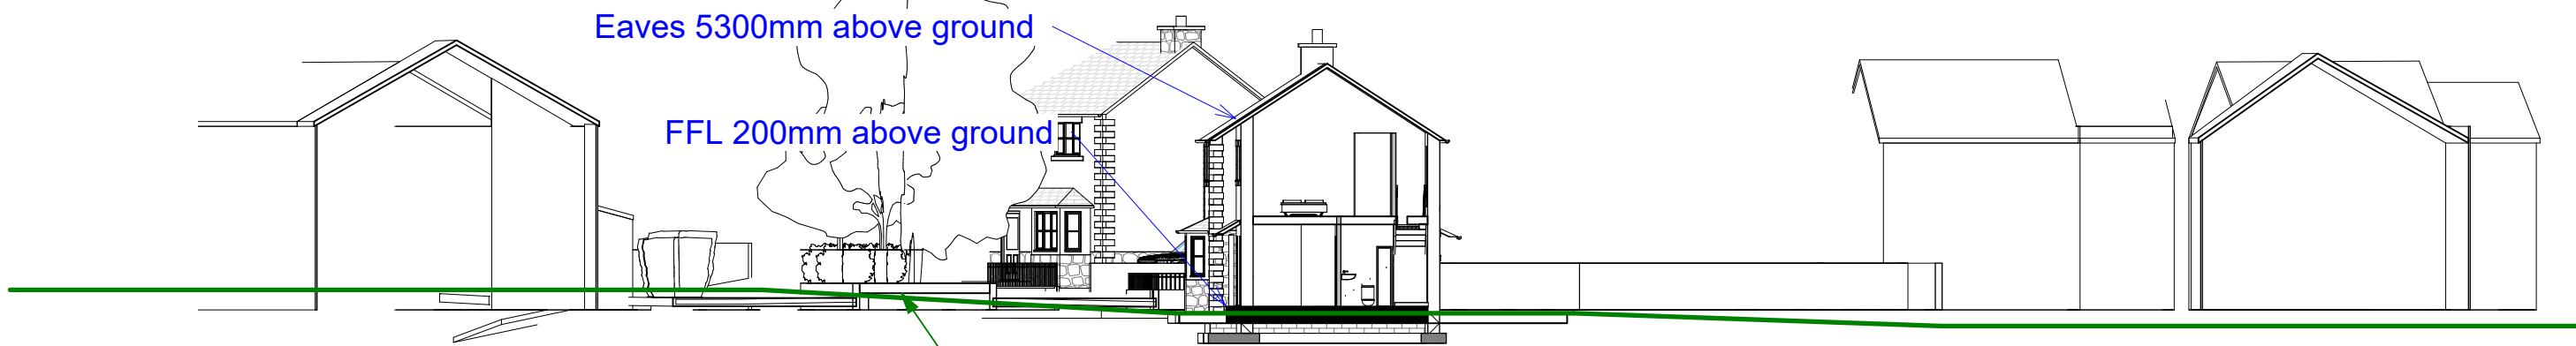


3 bed semi section

1 : 200

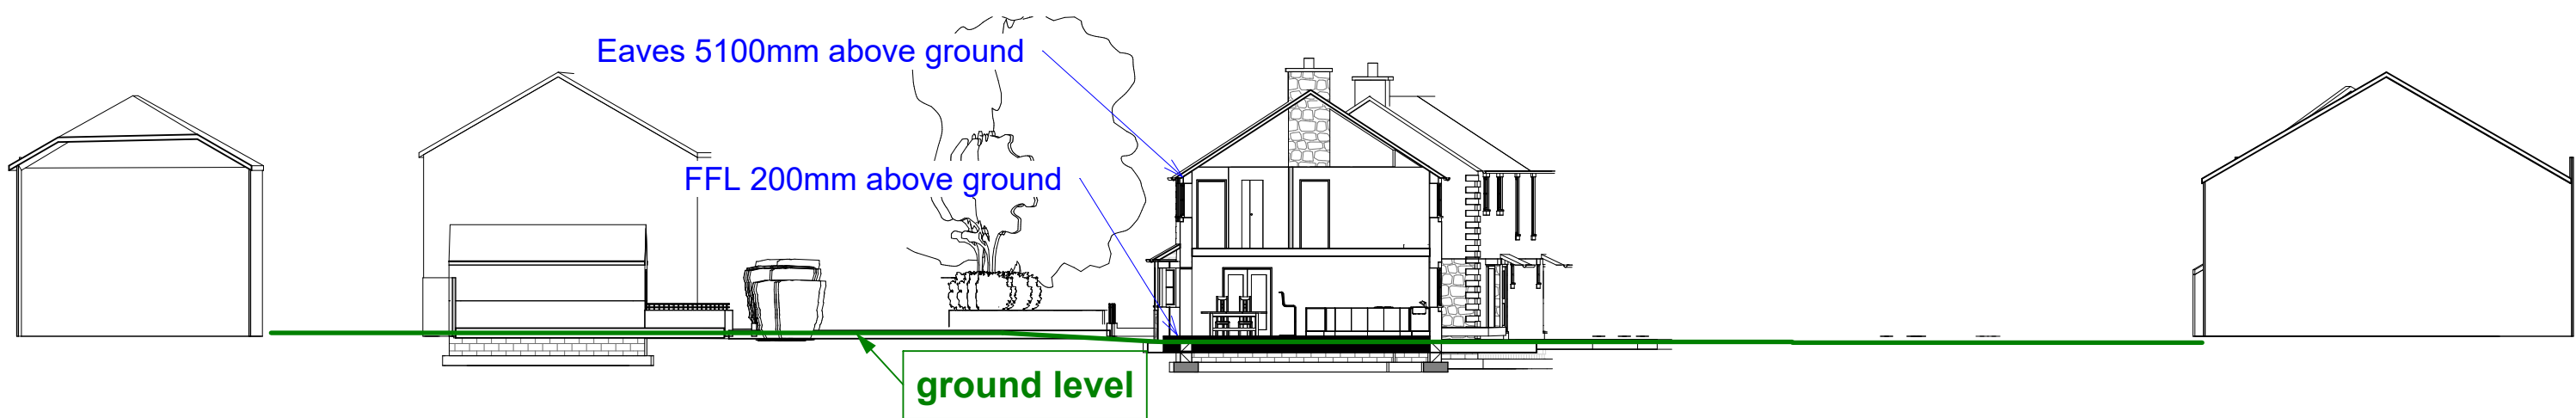

3 bed detached section

1 : 200

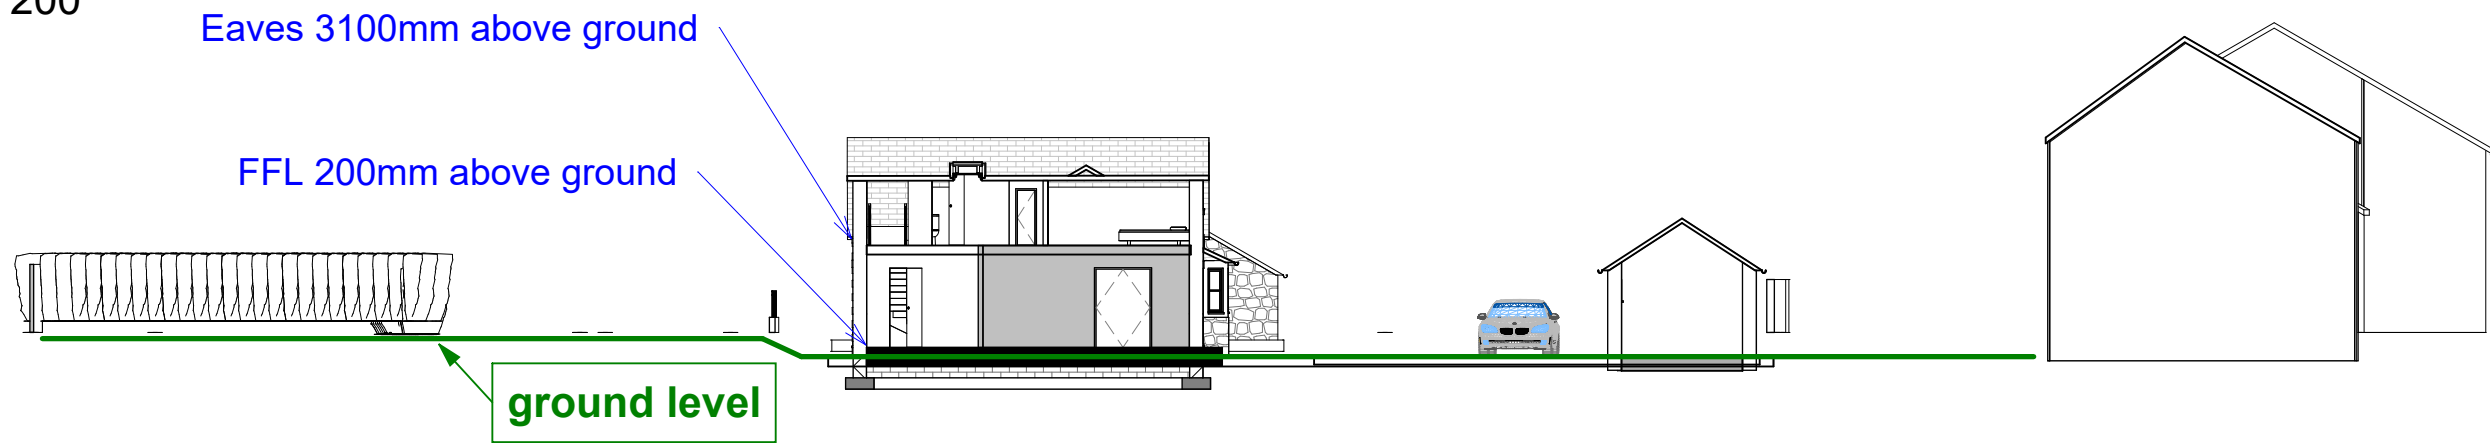

2 bed bungalow section East-West

1 : 200



2 bed bungalow section North South

1 : 200