


Land East of 68 Queend Rd Buxton
SK177ER. 406883E,373986N

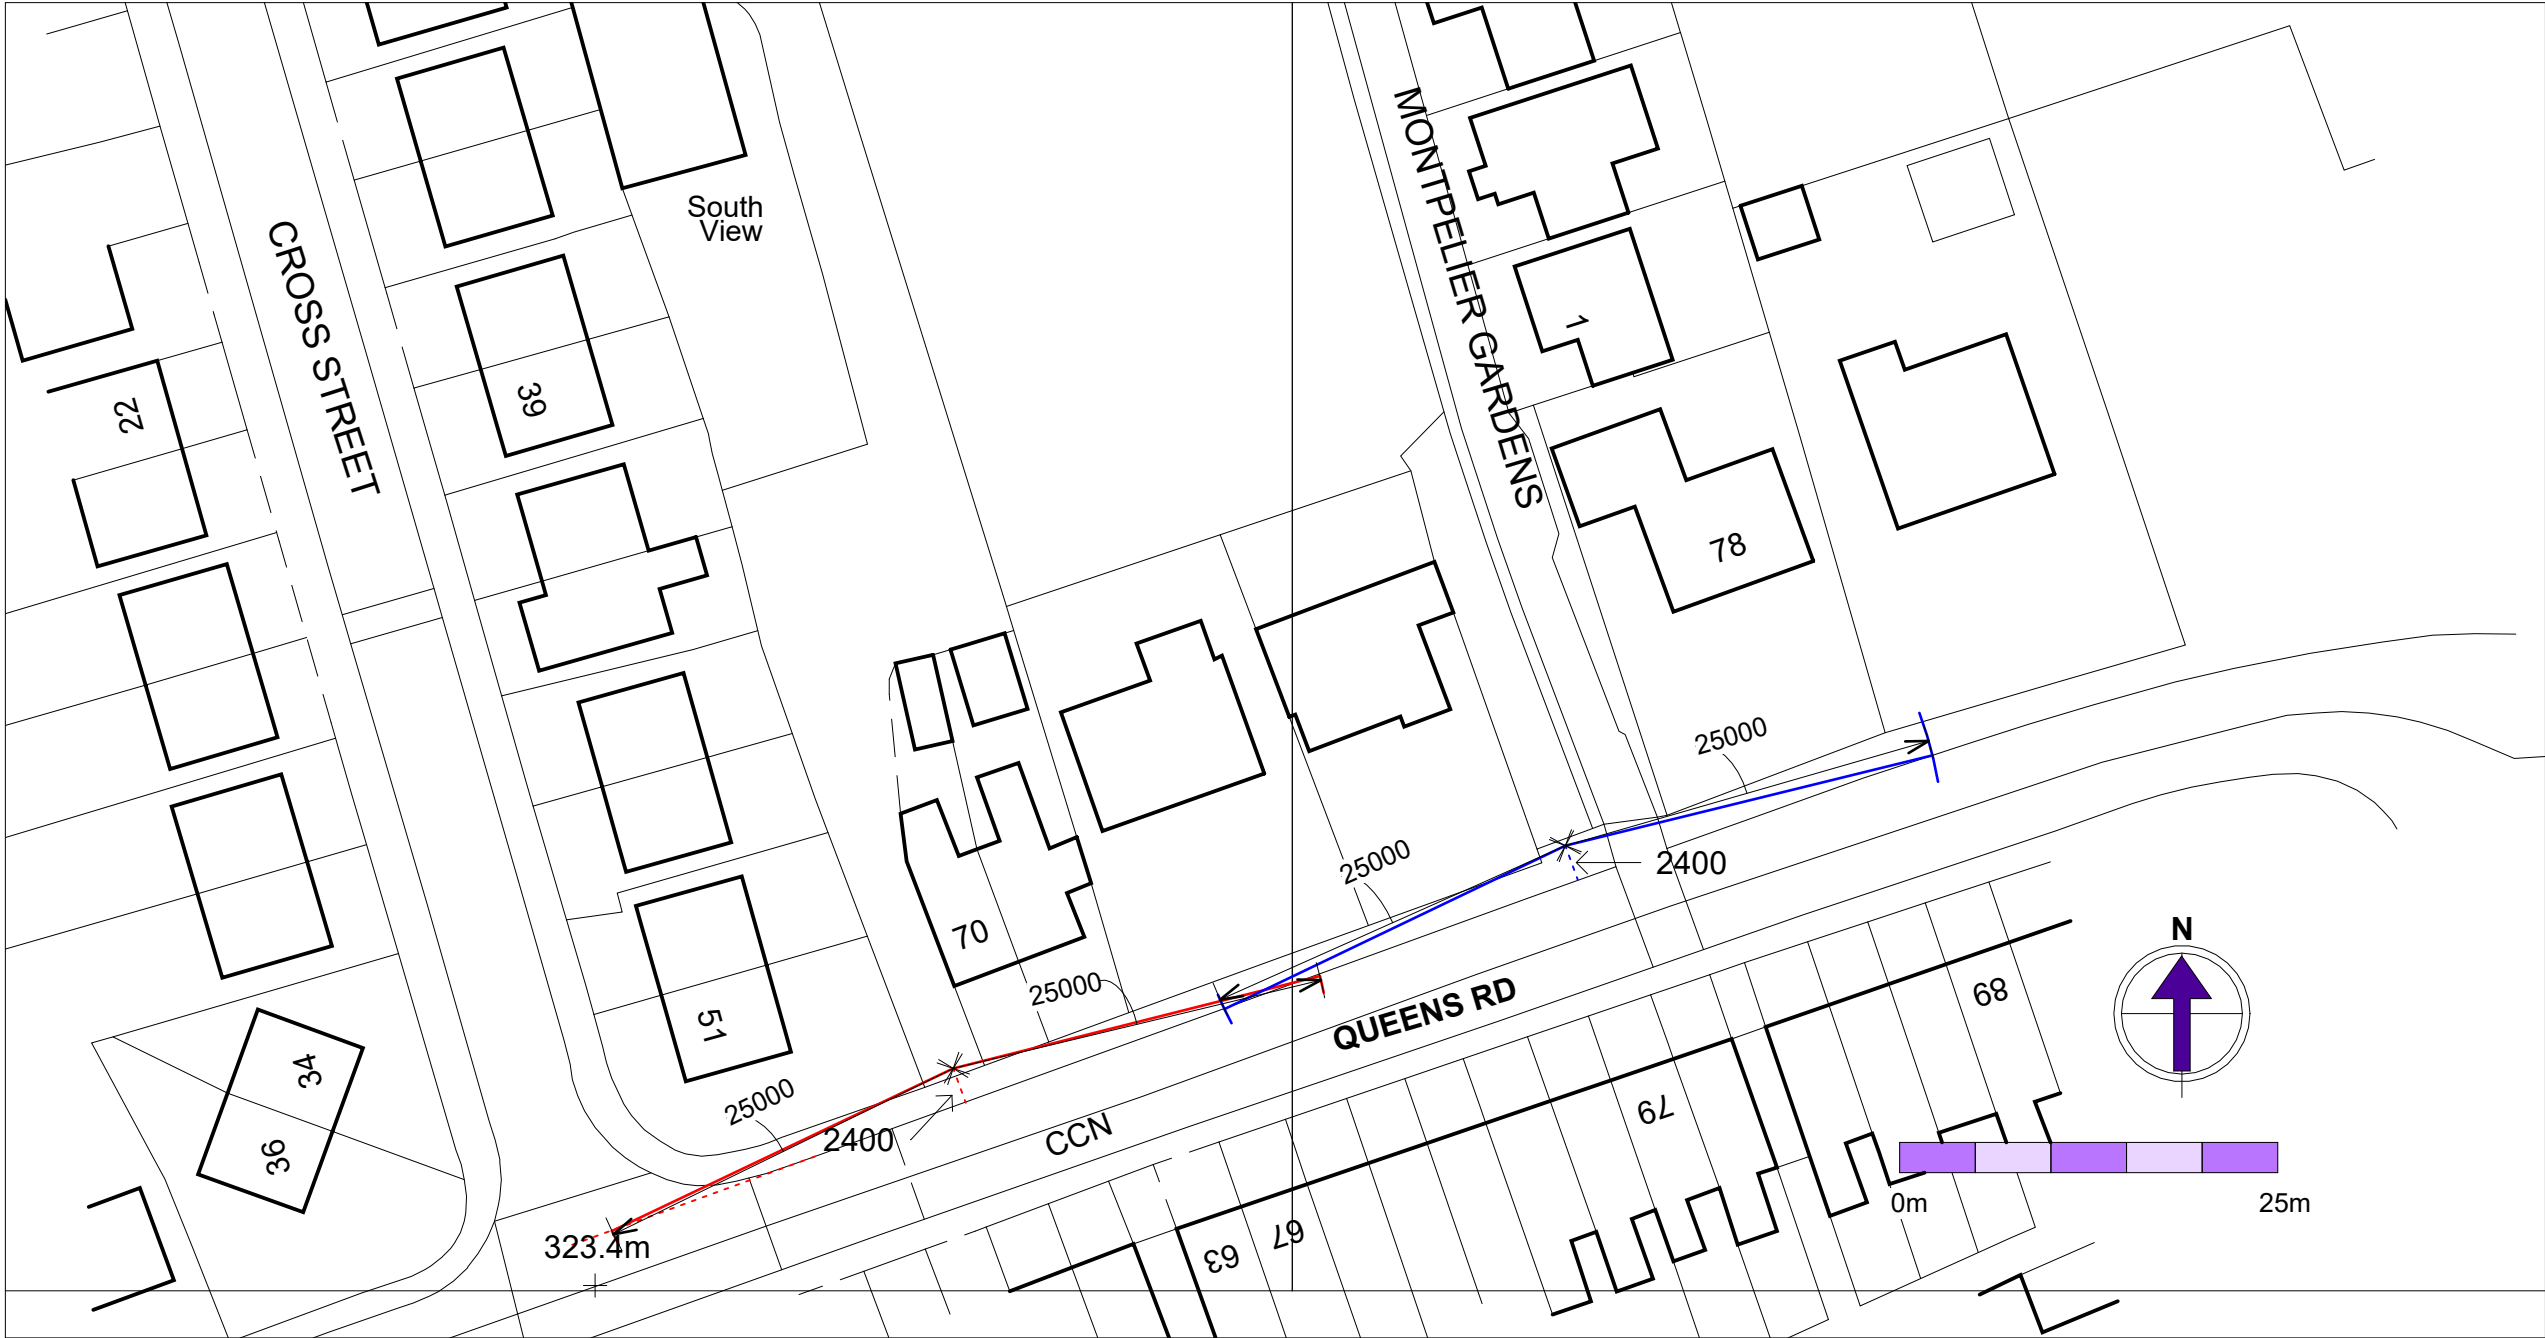

Visibility splays 20mph/25m

1 : 500

Existing used exits onto Queens Road. 20mph speed limit, requiring 25m sight lines.

Drawing Title

Visibility splays

Scale @ A2

1 : 500

Job Number

JVD69

Date/Time stamp

24/09/2024
18:40:20

Drafted by

GC

Client Name

Mr & Mrs Mycock

Sheet Number

B103

FOR SCALE DRAWING
PRINT AT 100% A2