



ROOF FLOOR

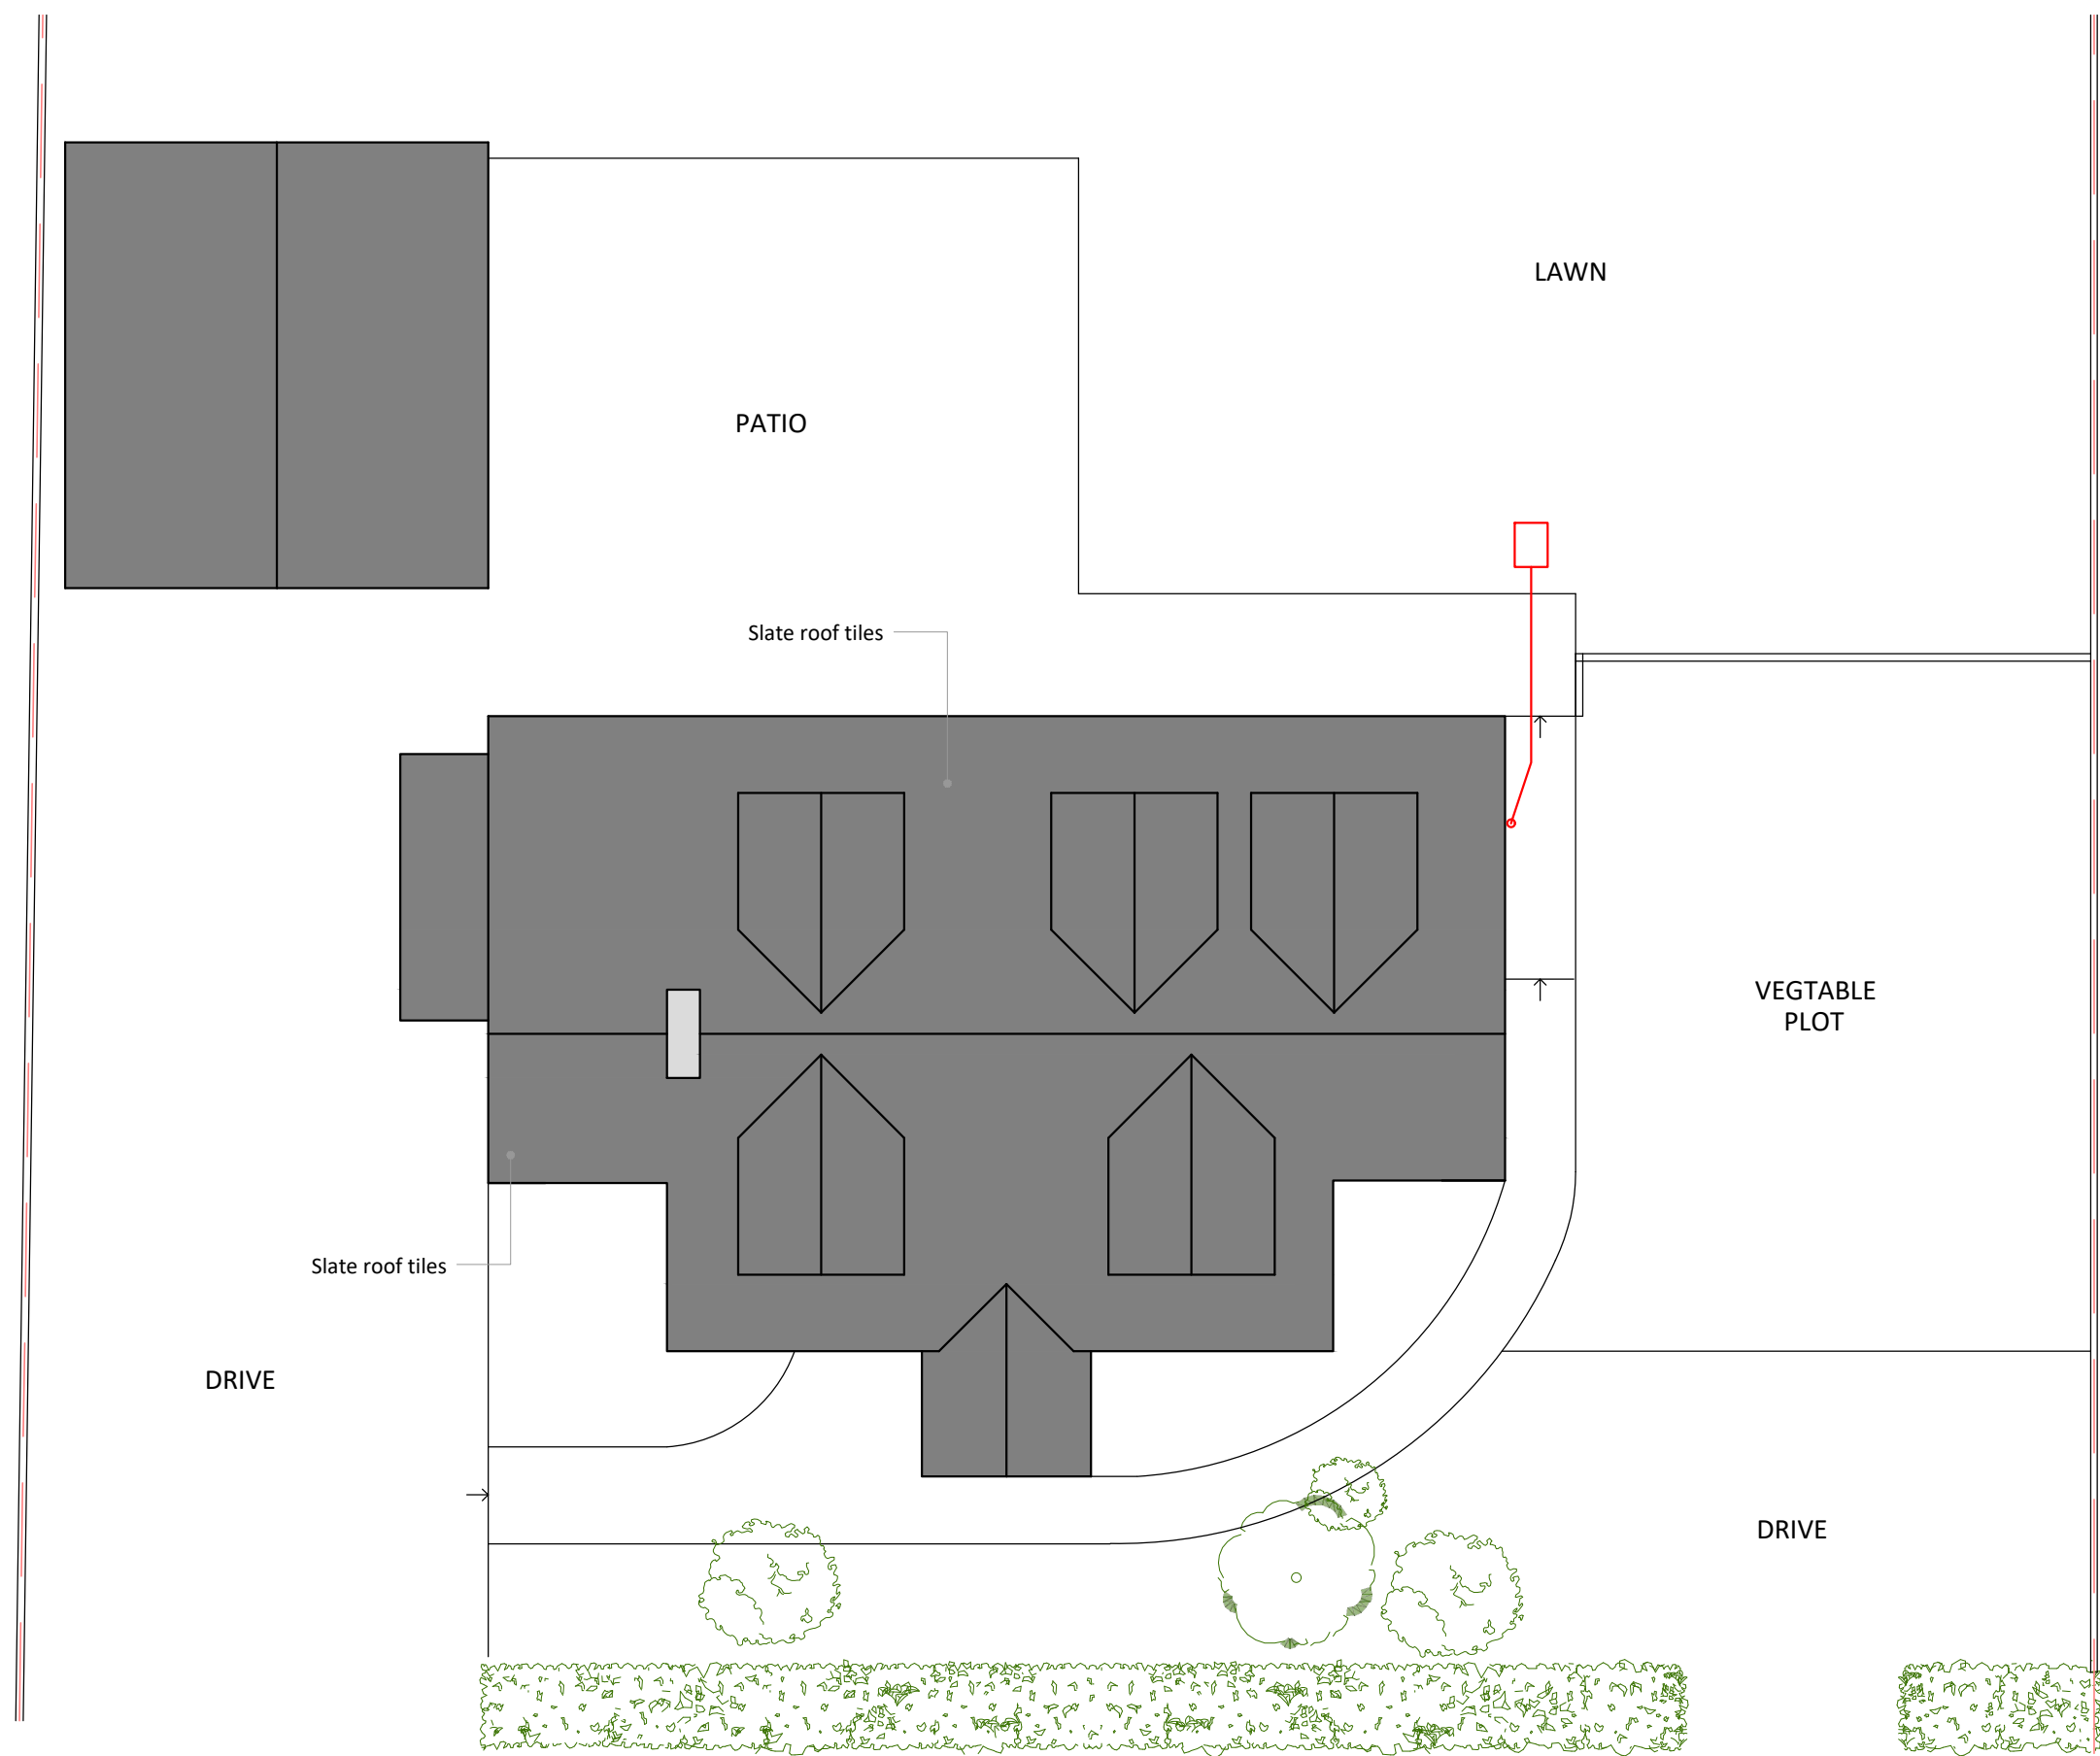


ROOF FLOOR



GROUND FLOOR

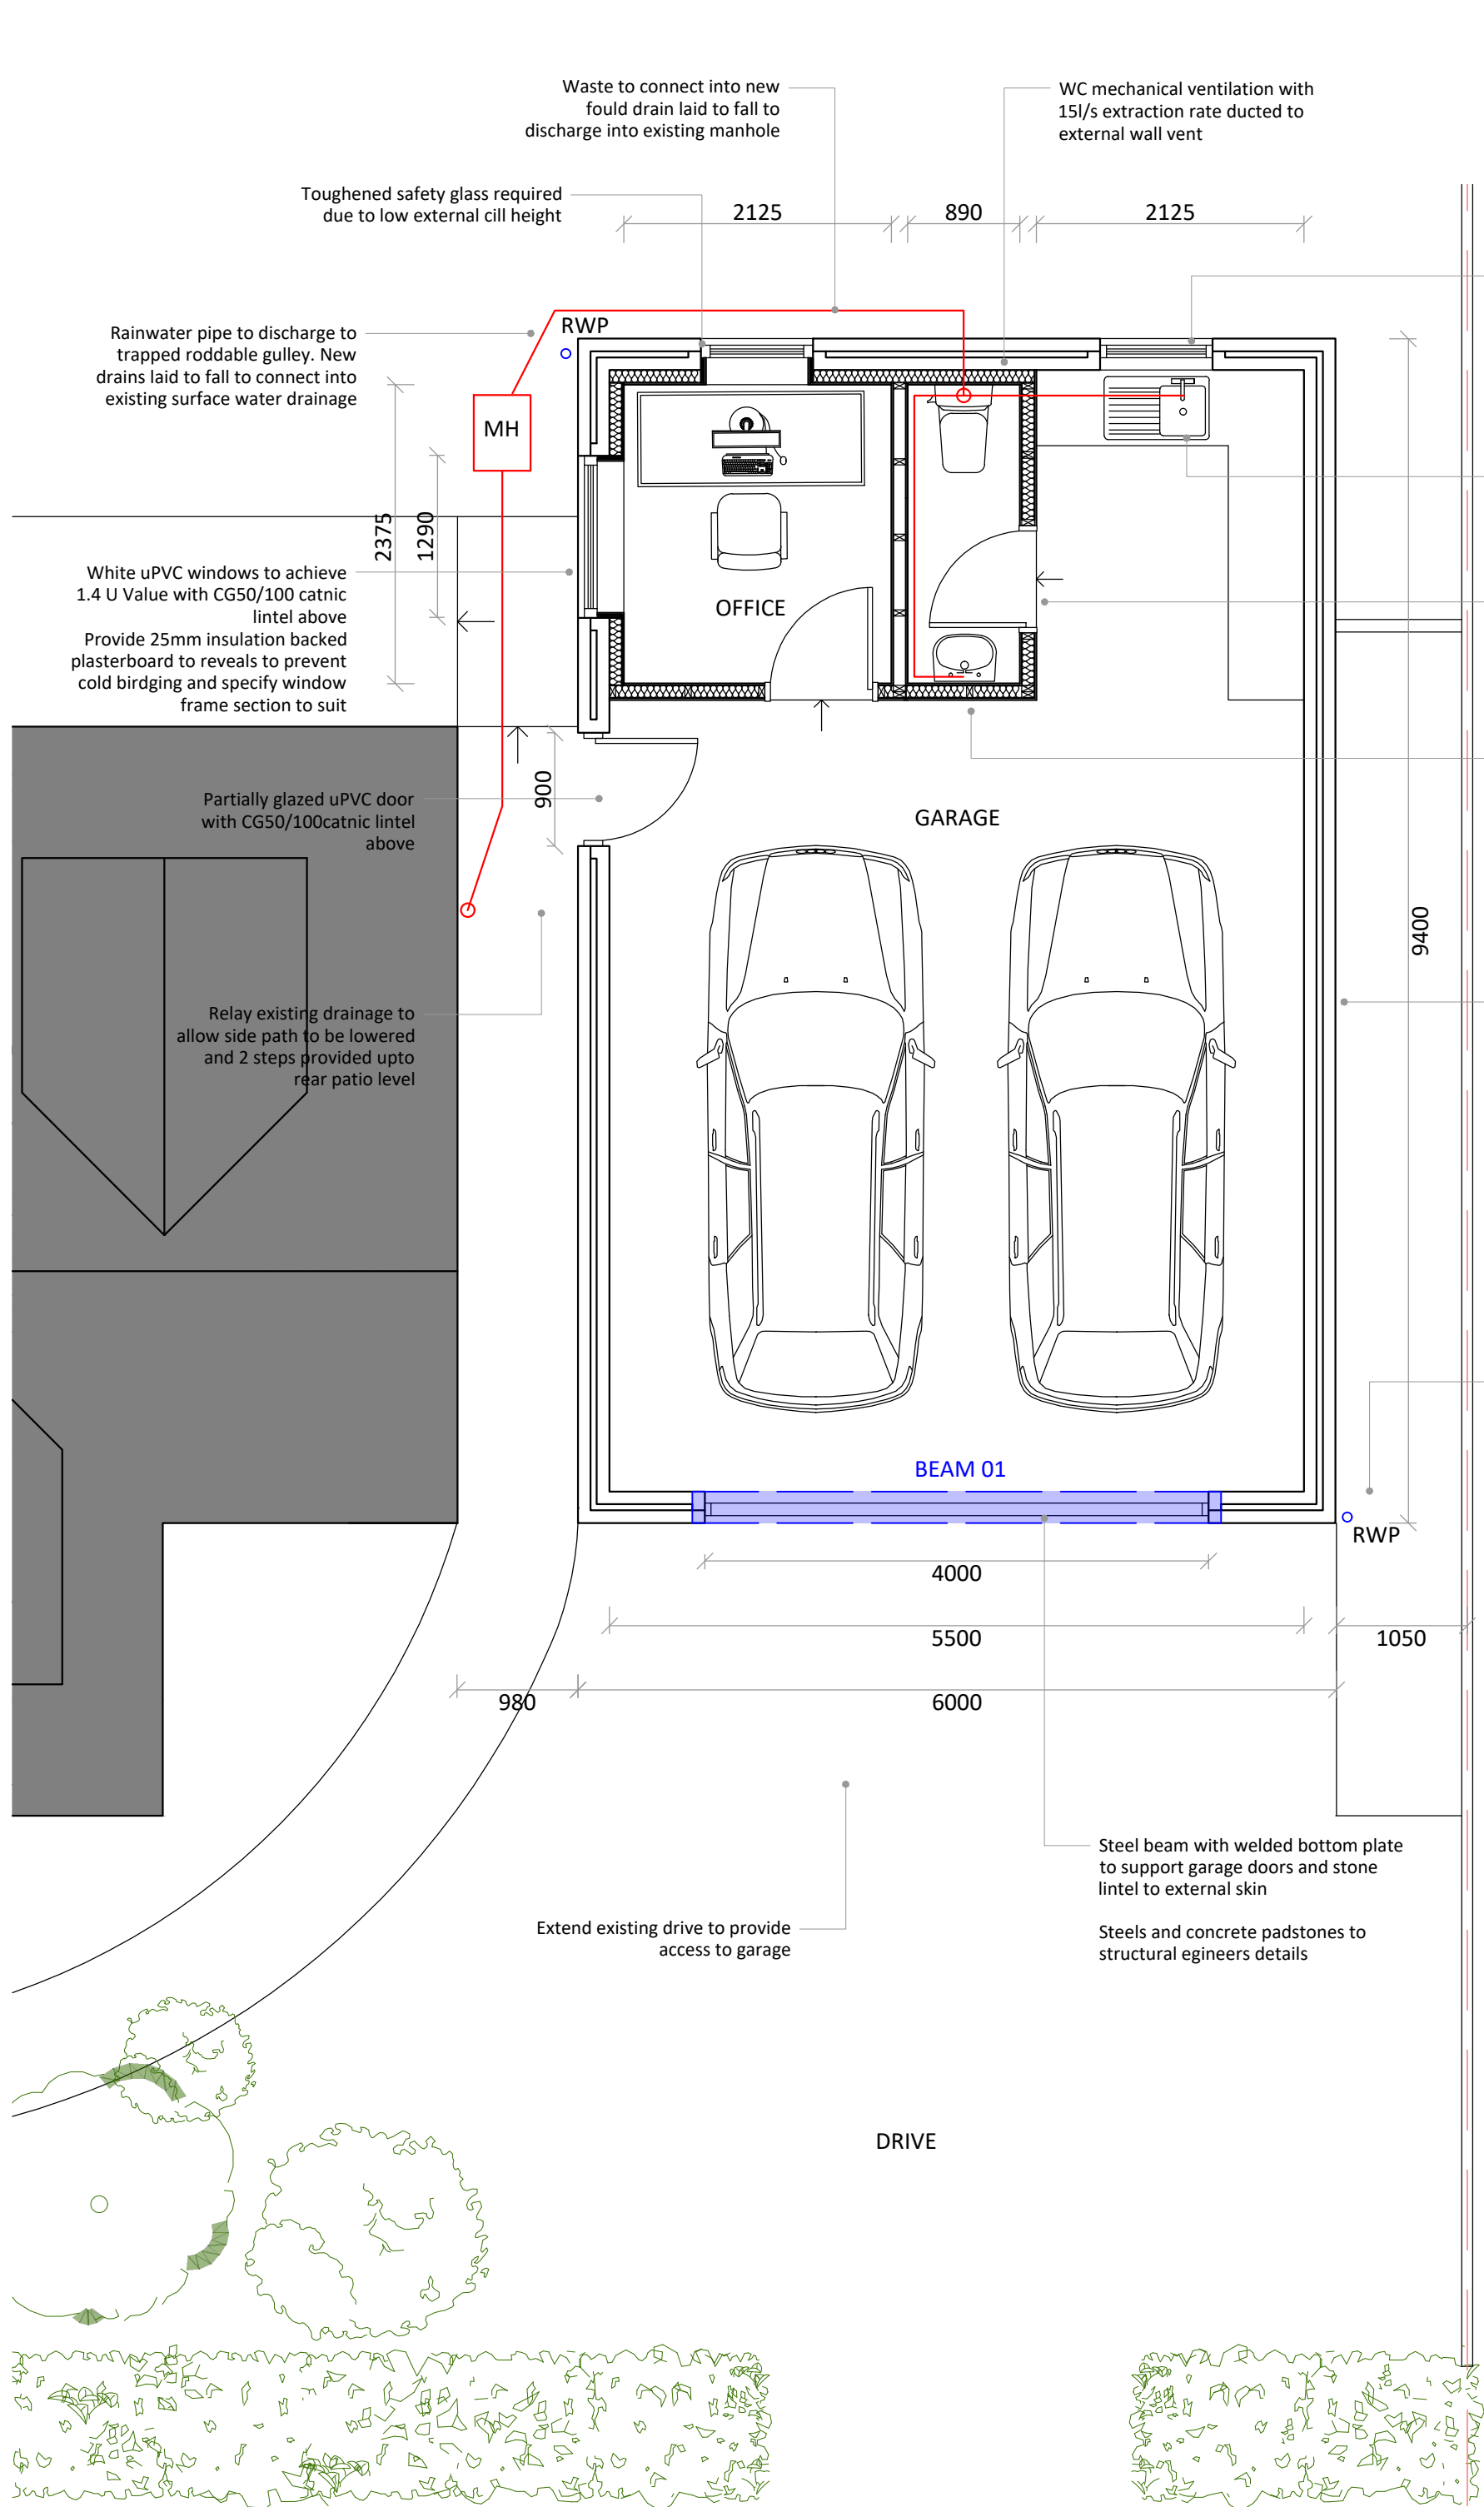

ROOF CONSTRUCTION

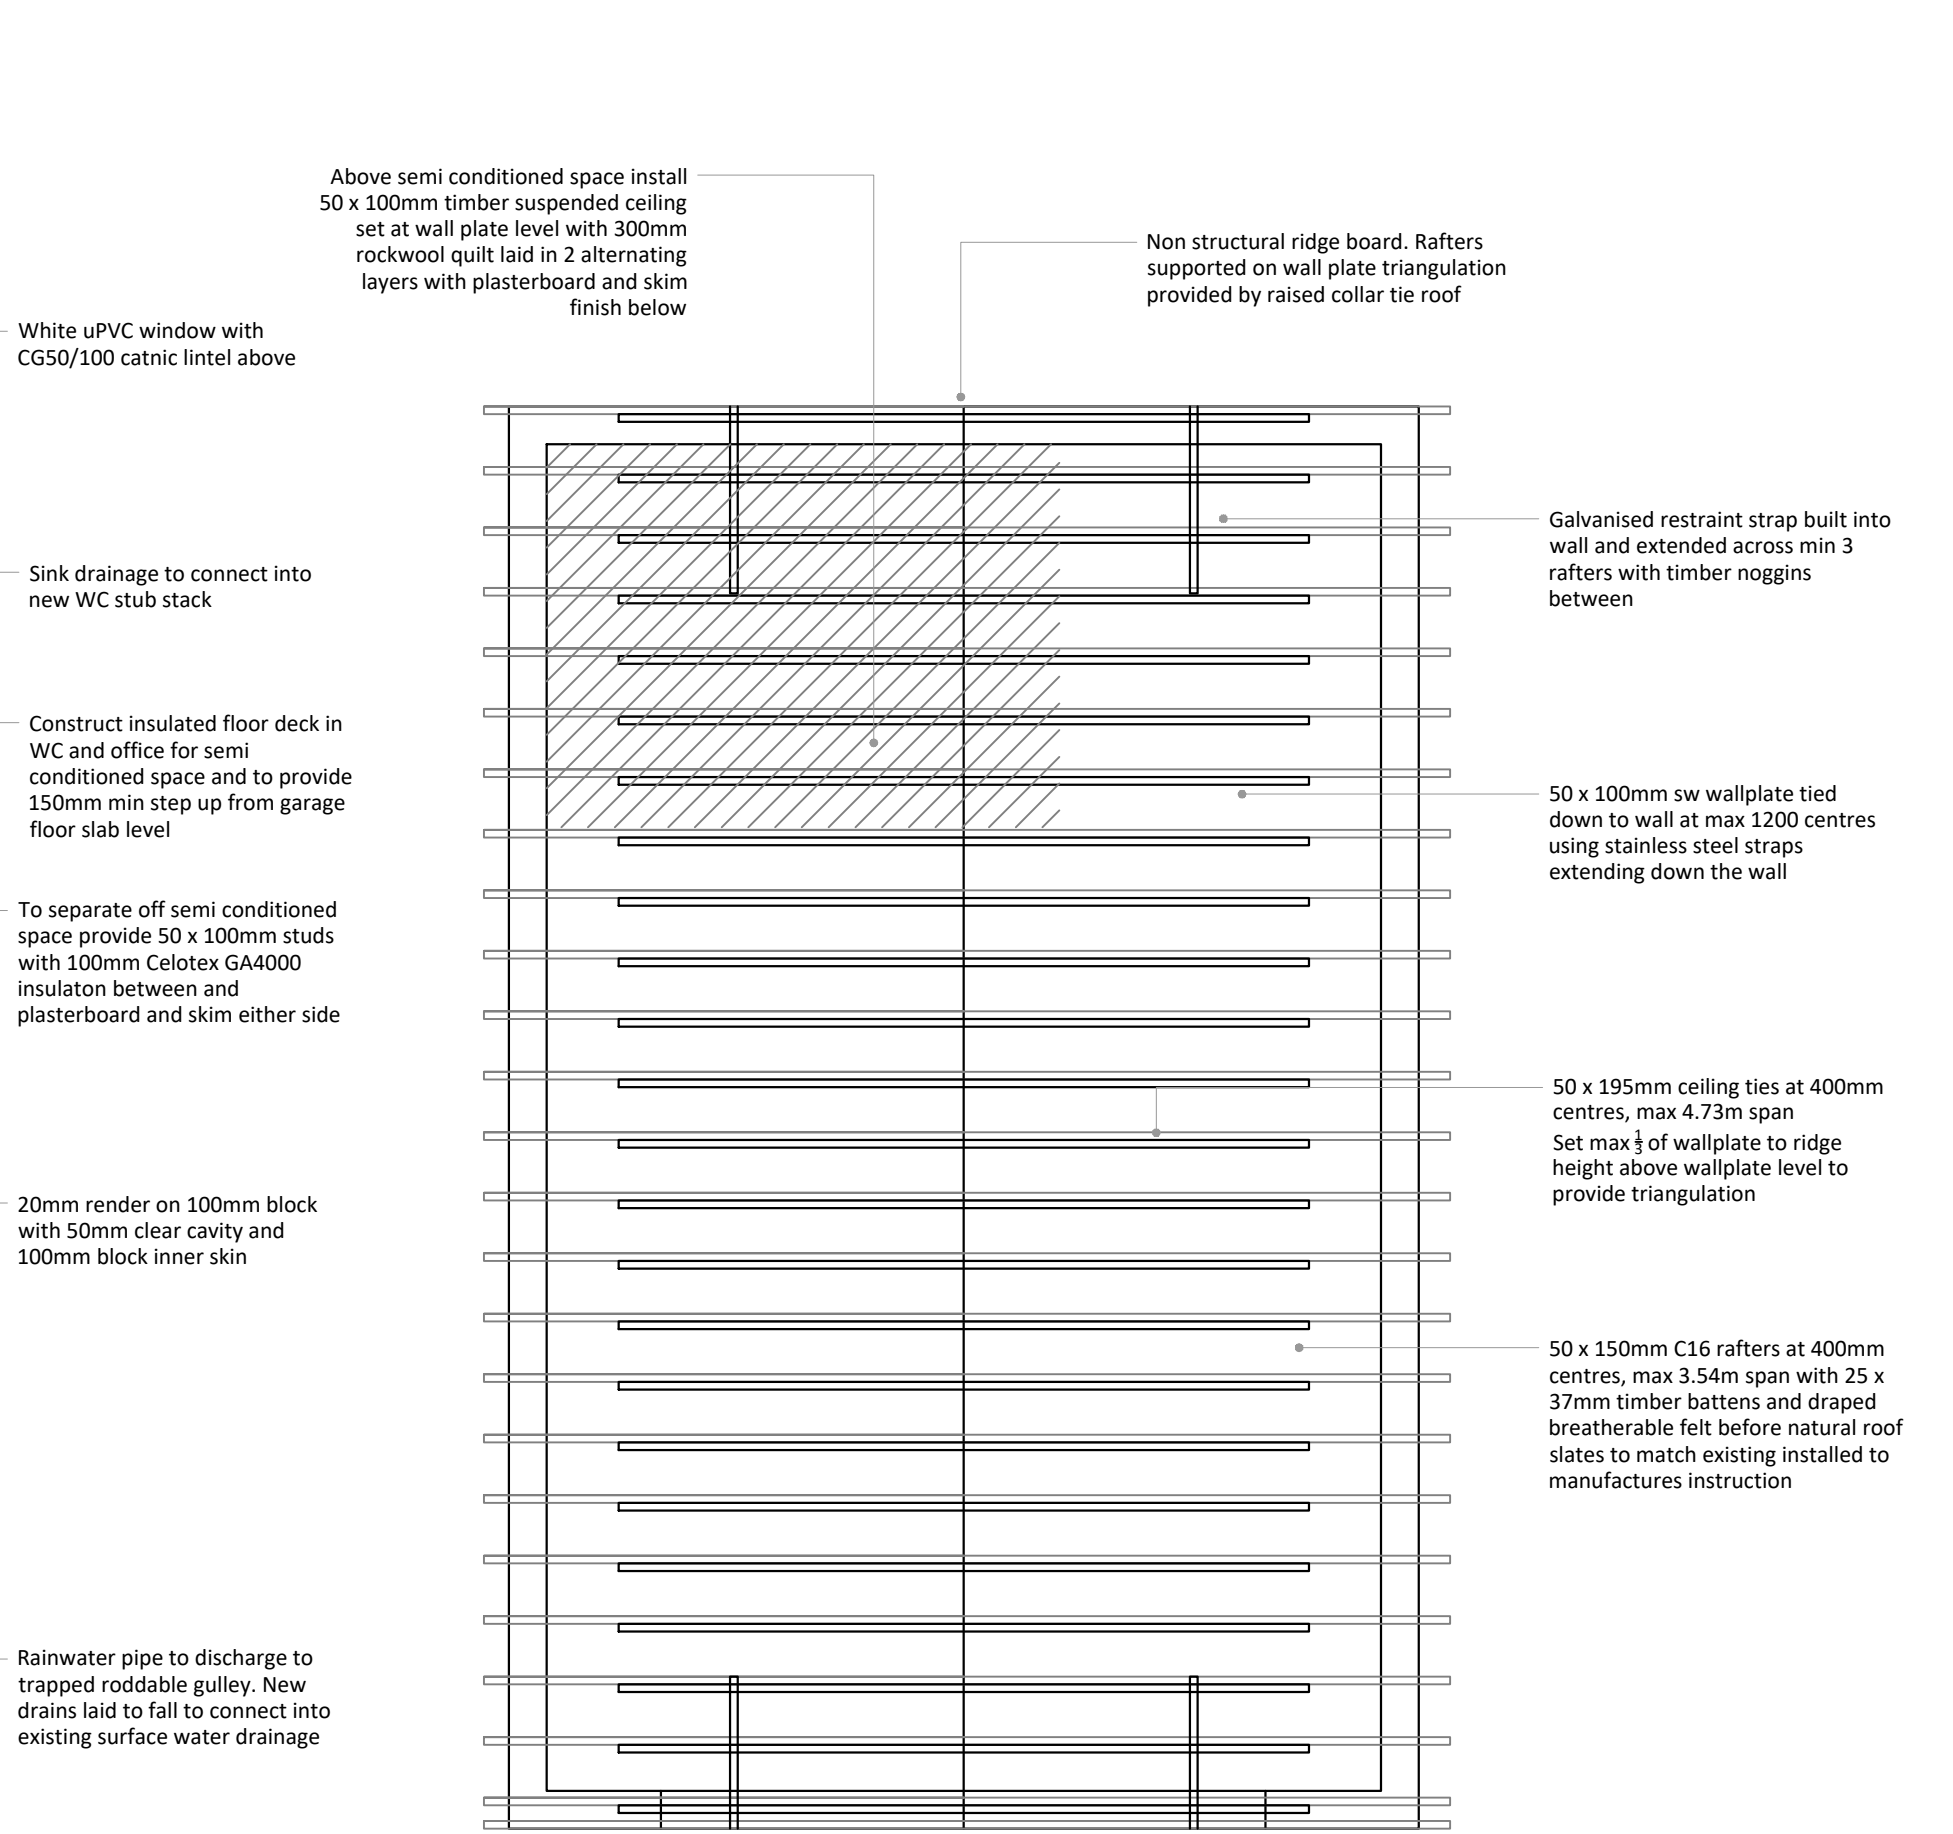

BUILDING REGULATIONS

9 Netherfield Road
Chapel en le Frith
High Peak
SK23 0PN

Detached Garage and Workshop

Revision	Date
----------	------

Drawing Ref 9NR/BR/02	Date October 2024
---------------------------------	-----------------------------

PLANS ARE TO BE READ IN CONJUNCTION WITH STRUCTURAL ENGINEERS DETAILS. IT IS THE RESPONSIBILITY OF THE CONTRACTOR TO CHECK ALL MEASUREMENTS ON SITE PRIOR TO WORK COMMENCING. IT IS THE RESPONSIBILITY OF THE OWNER TO ENSURE ALL ASPECTS OF THE PARTY WALL ETC ACT 1996 ARE MET. PLEASE CONTACT PLAN DRAWER IF ANY ON SITE AMENDMENTS ARE TO BE MADE.



18 Eccles Road
Chapel en le Frith
High Peak
SK23 9RG

07912 845 210

fo@plansanddesign.co.u

