


Location Plan as Proposed (1:1250)

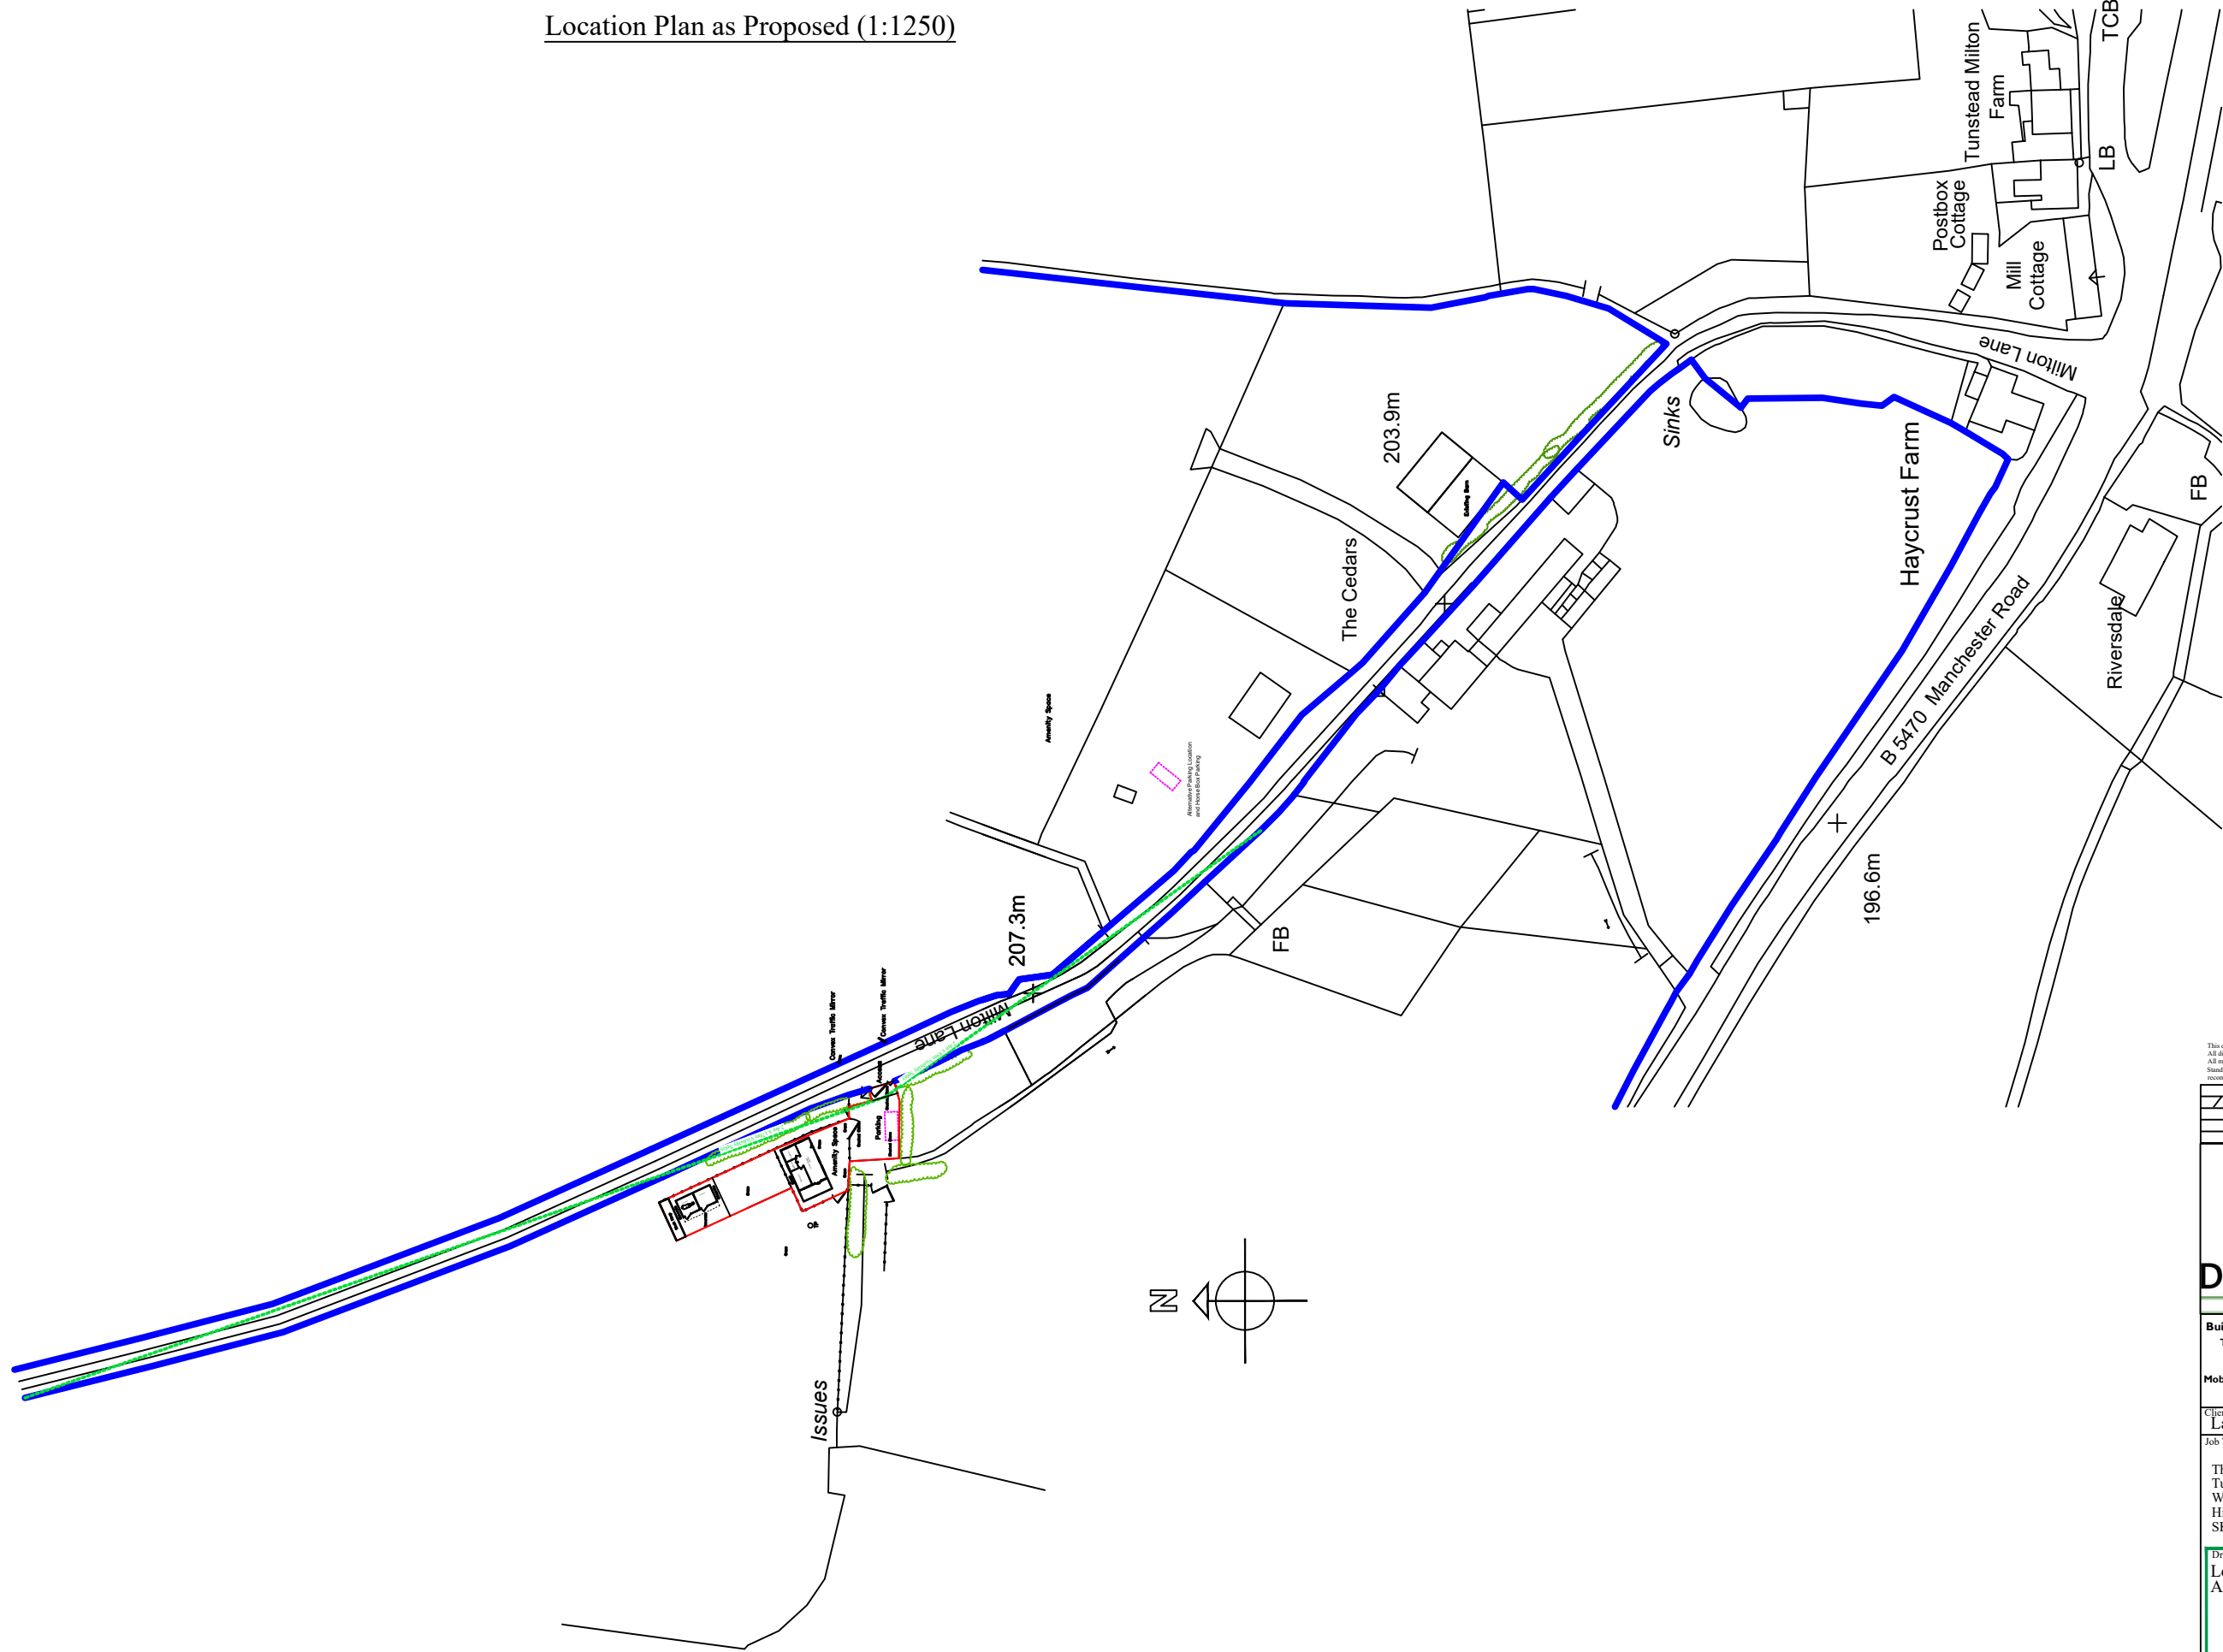

Planning

This drawing is the Copyright of SJ Design Limited.
All dimensions must be checked on site.
All materials and workmanship are to be in accordance with prevailing British Standards, Codes of Practice, Building Regulations, manufacturers and federations recommendations and all to the complete satisfaction of SJ Design Limited.

1		
2		
3		
4		



Building Design & Surveying Consultants
The Old Co-Op Building, Church Street,
Hayfield, High Peak SK22 2JE
Tel: 01663 742903 Fax: 01663 751247
Mobile: 07984 007 087 Email: info@sjdesign.net
www.sjdesign.net

Client
Laura Sugden Smith

Job Title

The Cedars
Tunstead Milton
Whaley Bridge
High Peak
SK23 7ER

Drawing Title
**Location Plan
As Proposed**

Scale
1:1250 at A3
Date
October 2024
Drawn by
SJ

Drawing No. 204	Rev. -
--------------------	-----------