


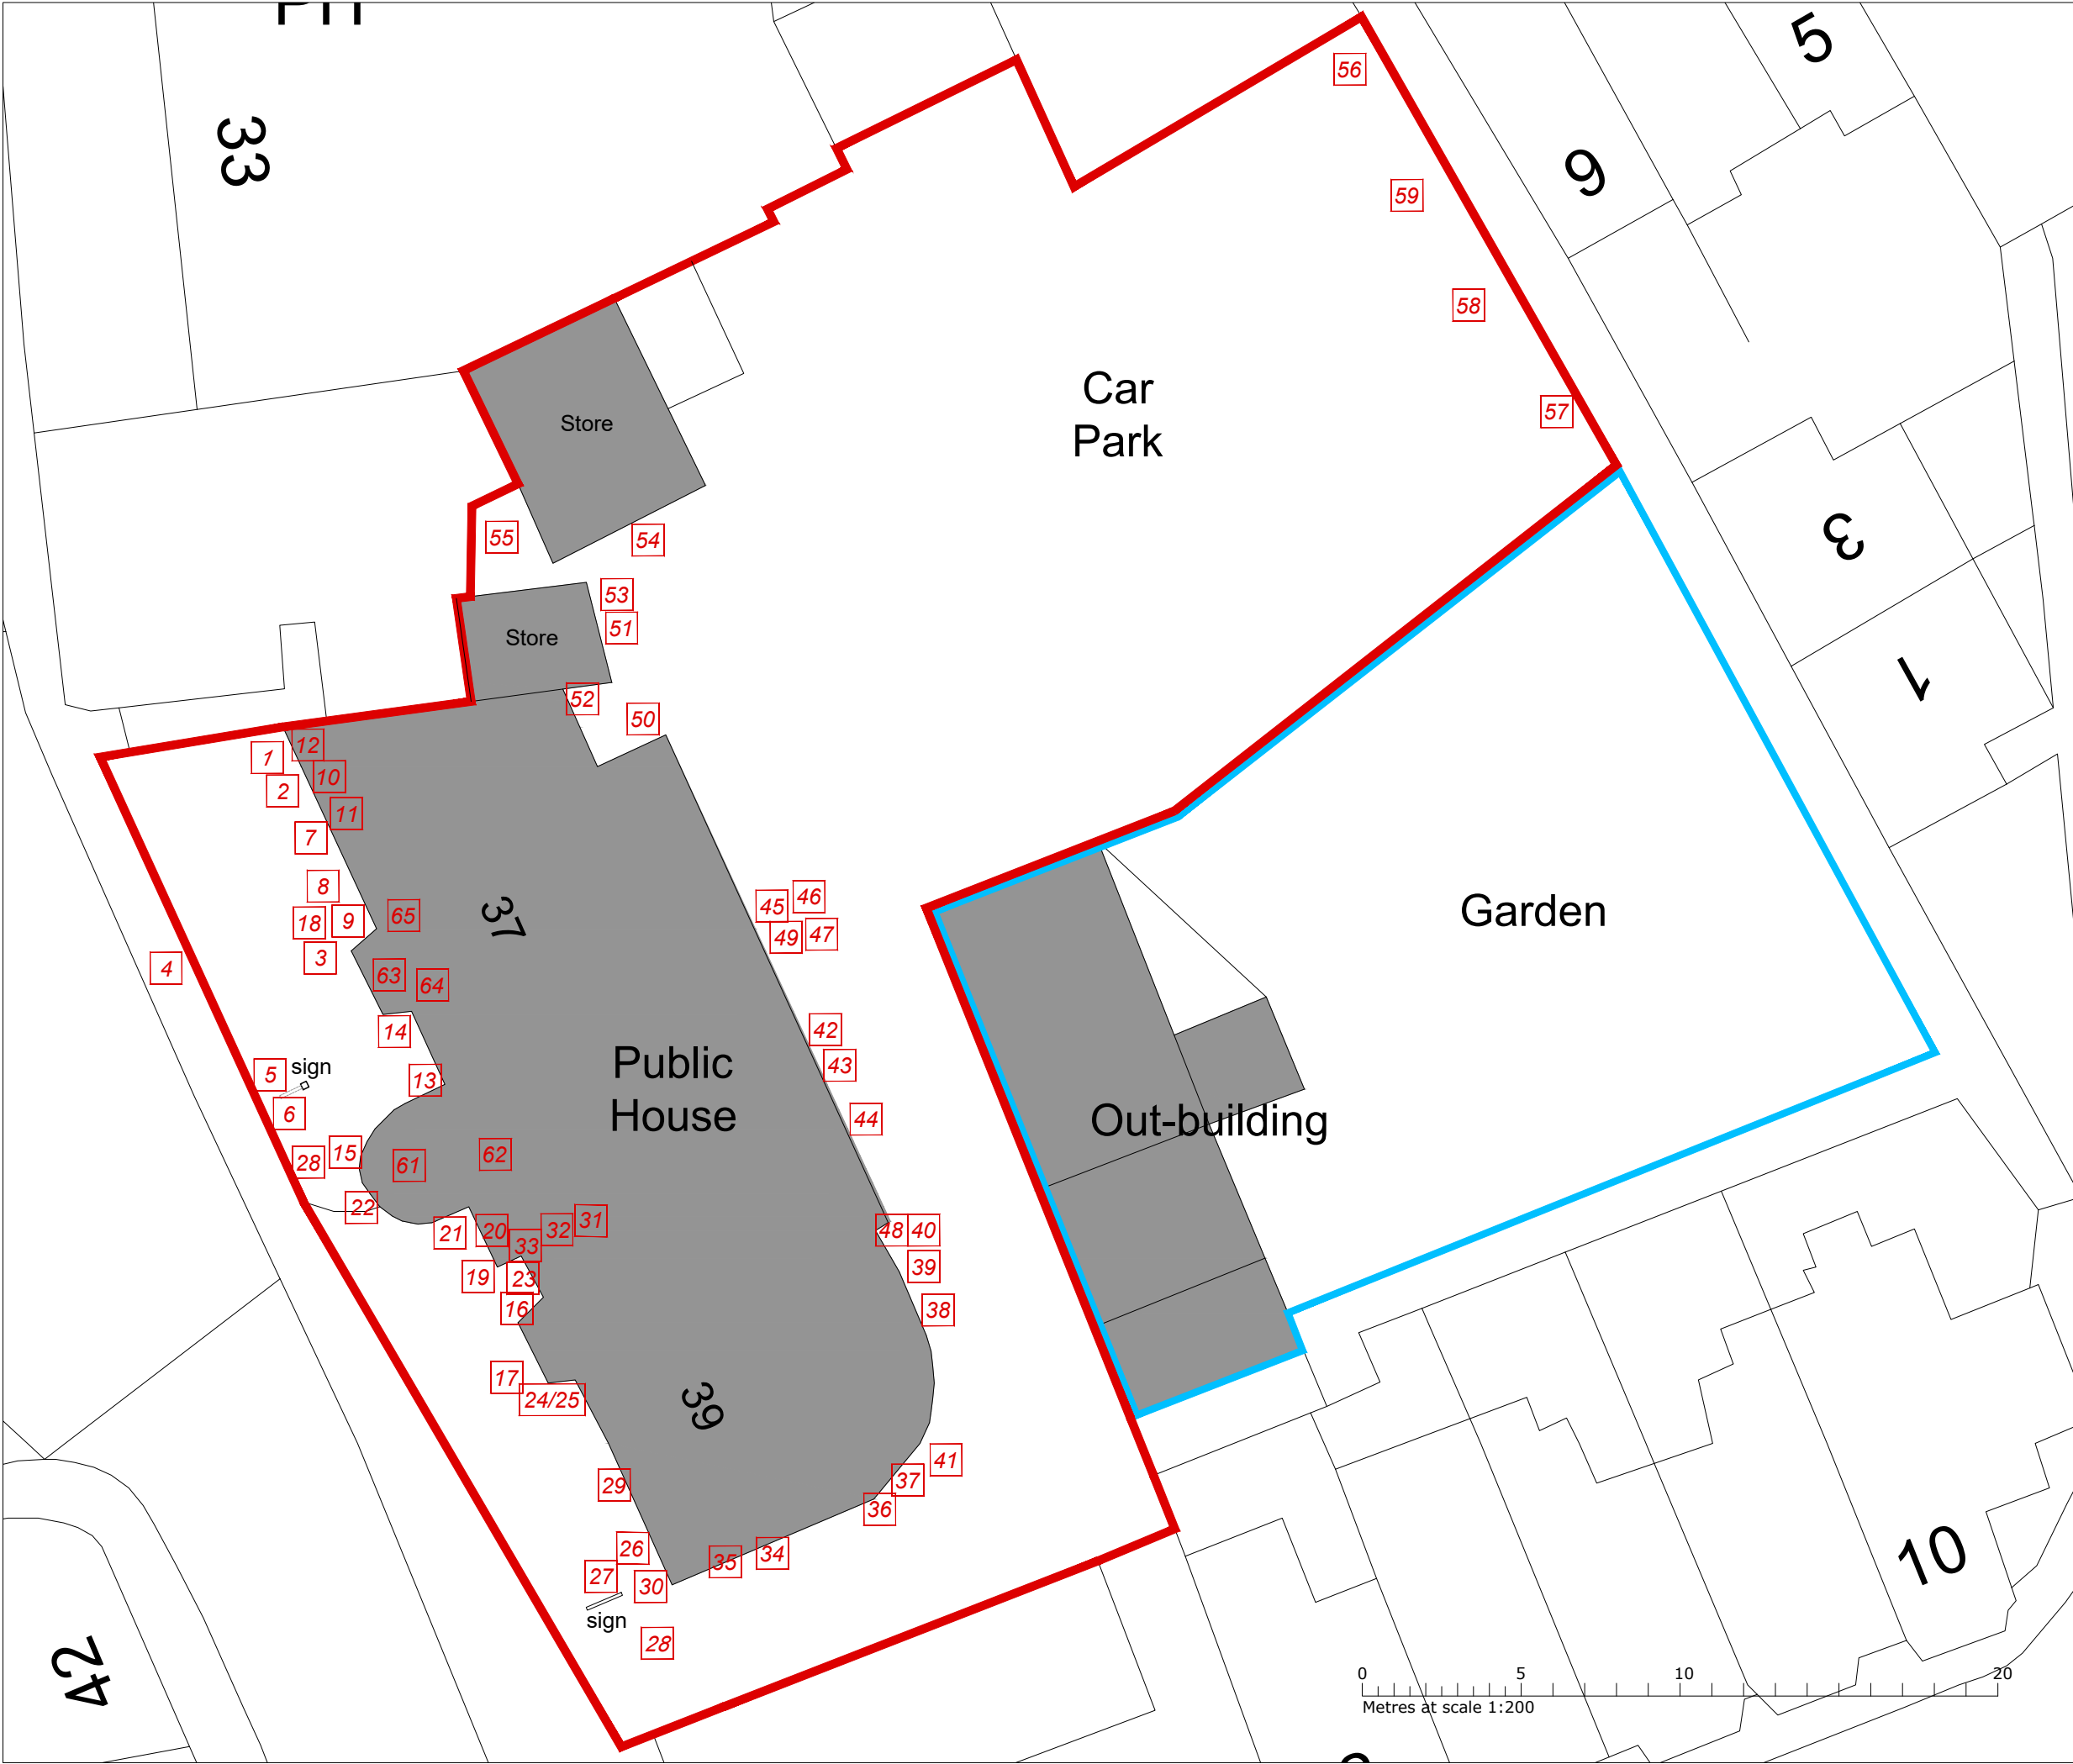

All dimensions to be checked on site. Any discrepancies with this drawing to be reported and clarified prior to commencing work on site. ADM Surveyors Ltd accept no responsibility for works not undertaken fully in accordance with this drawing and relevant specifications.

Copyright © ADM Surveyors Limited

North Point:

Notes:

Read in conjunction with drawing ADM-3838-PL-103.

Rev:	Description:	By:	Date:

Project: Toilet Refurbishment & Cyclical Works The Cheshire Cheese PH 37-39 High Street Buxton SK17 6HA	Client: Everards of Leicestershire Cooper Way Everards Meadows Leicestershire LE19 2AN		
Scale: 1:200	Drawing Issue: Planning		
Date: 14.10.2024	Drawn by: DP	Checked by: -	Paper Size: A3

Drawing Title:
Site Block Plan - Photo Key

Drawing Number: ADM-3838-PL-101	Revision Number: -
---	------------------------------

ADM

Surveyors

Chartered Quantity & Building Surveyors

Suite 1, Rosehill, 165 Lutterworth Road,
Blaby, Leicester, LE8 4DX
Tel: 0116 2775527
www.admsurveyors.co.uk