




M WINTERBOTTOM, PROPOSED LIVESTOCK BUILDING AT WINTERHILL FARM, MAIN ROAD, PADFIELD,
GLOSSOP, SK13 1ET. ELEVATIONS 1:100 @ A4. OCTOBER 2024

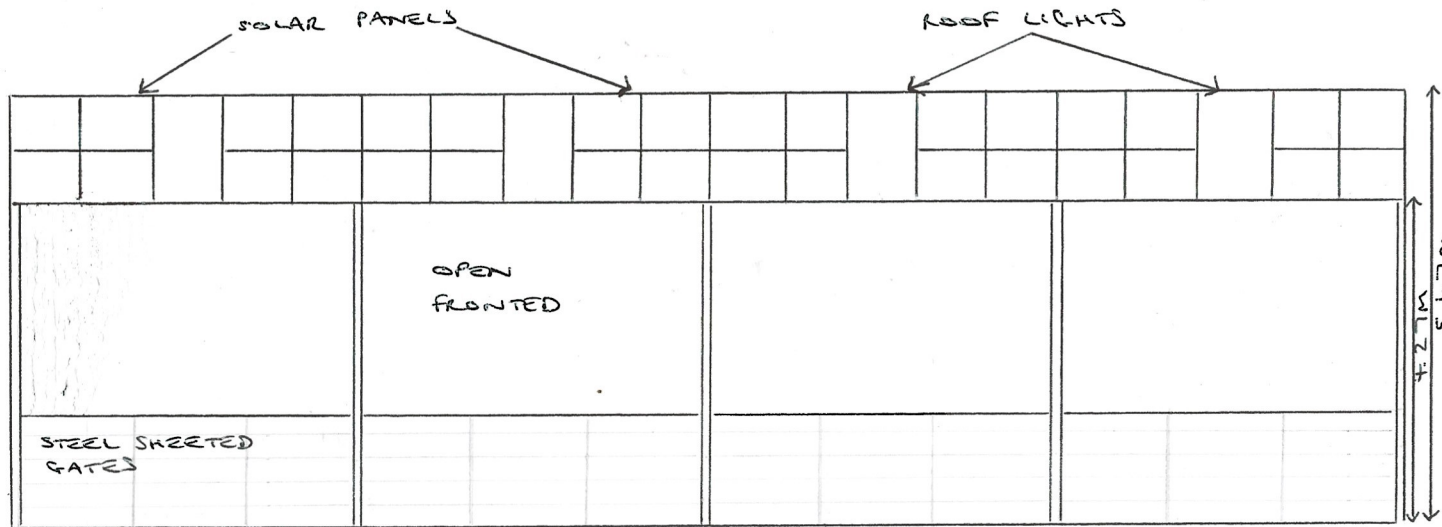


SOUTHEAST ELEVATION

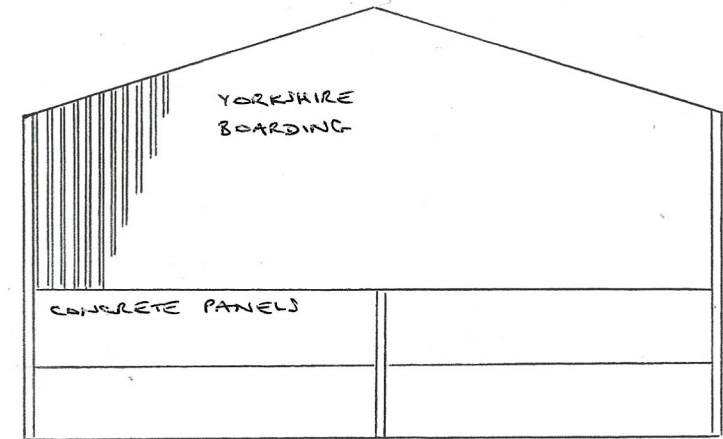

NORTHEAST ELEVATION

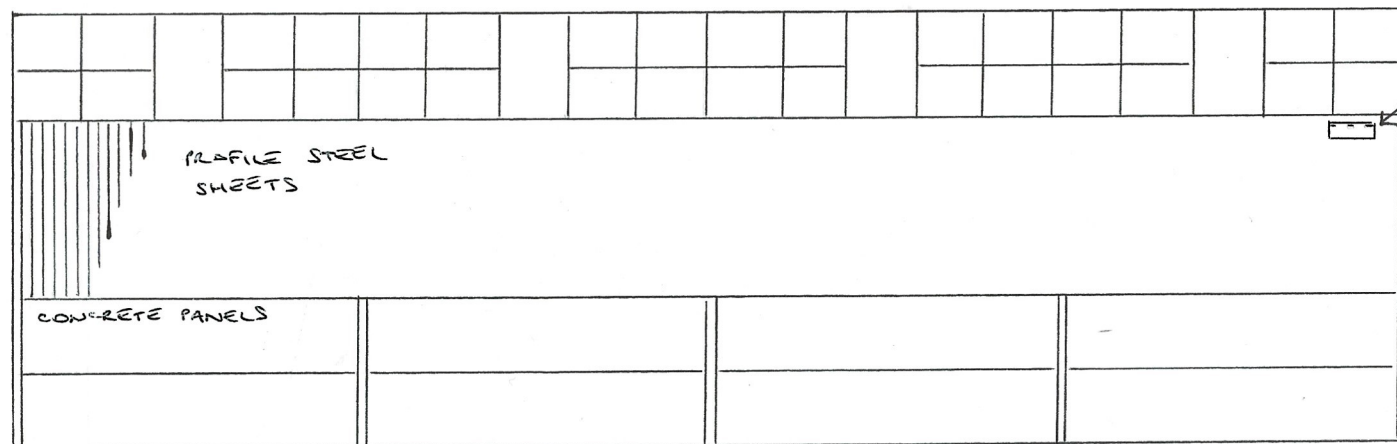

SOUTHWEST ELEVATION

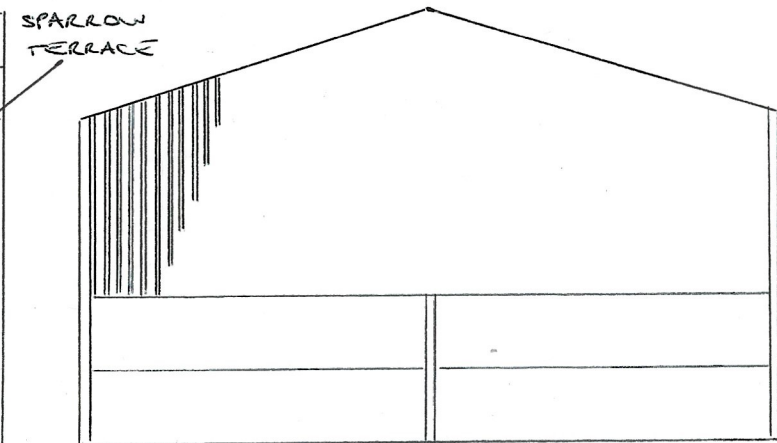

NORTHWEST ELEVATION