




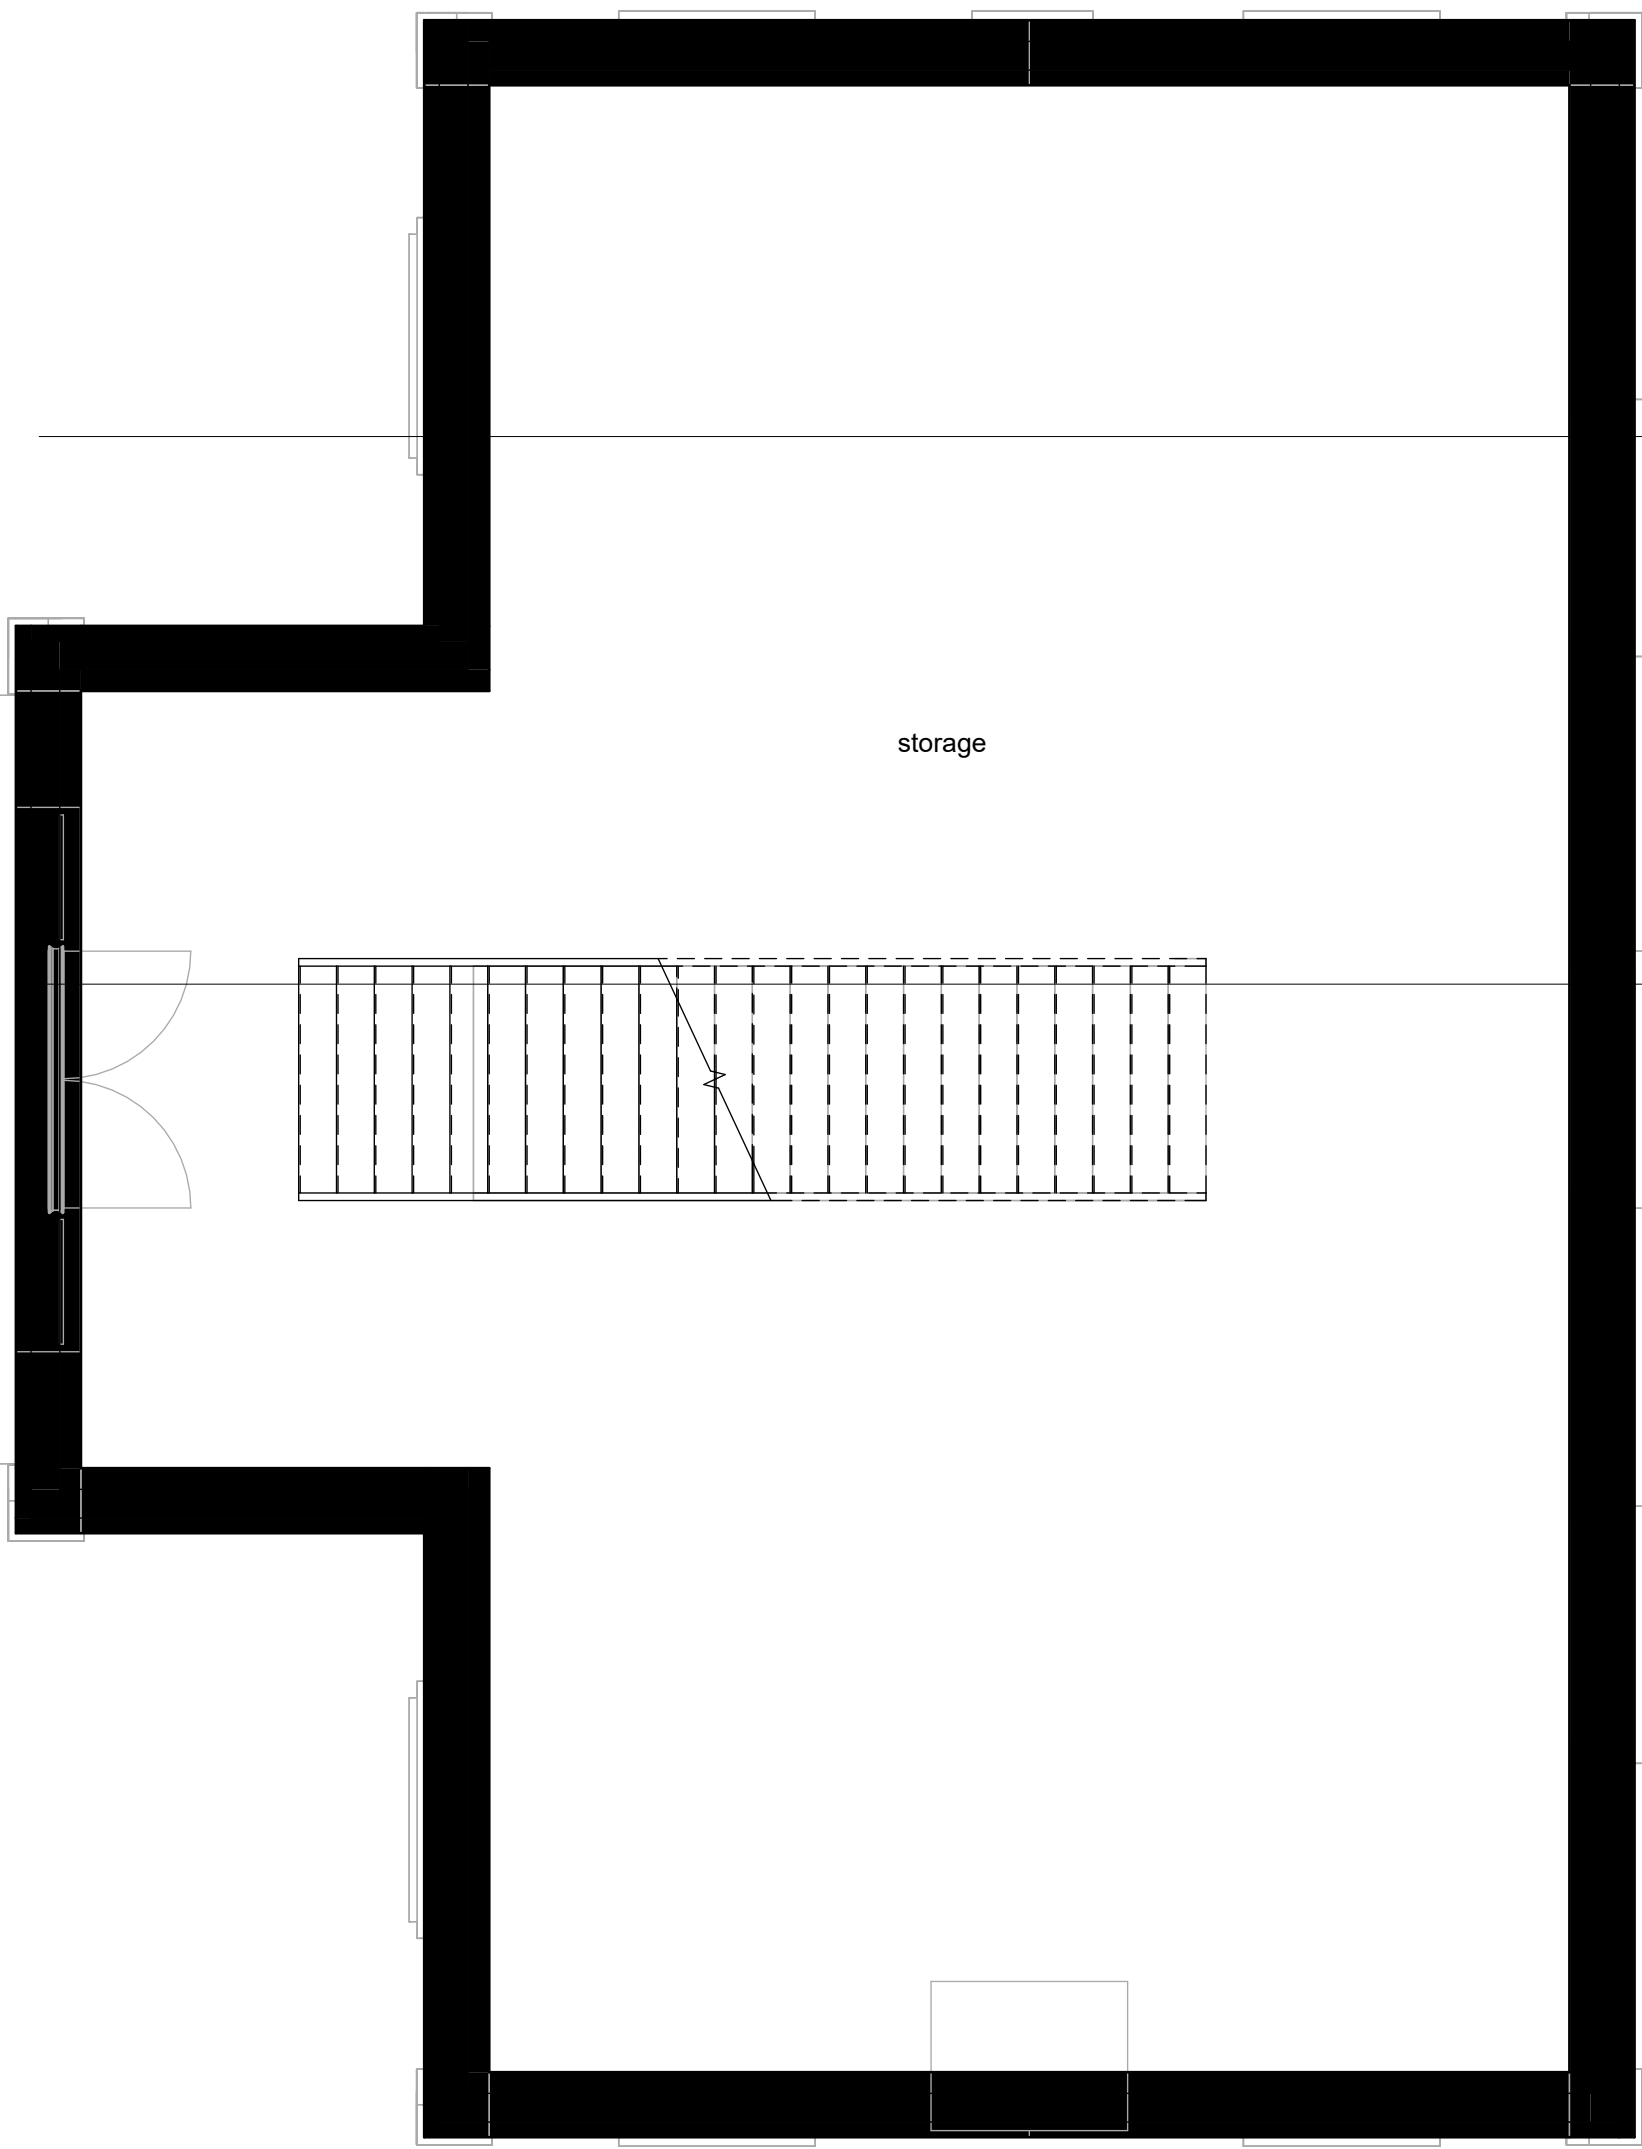


Basement
1 : 50

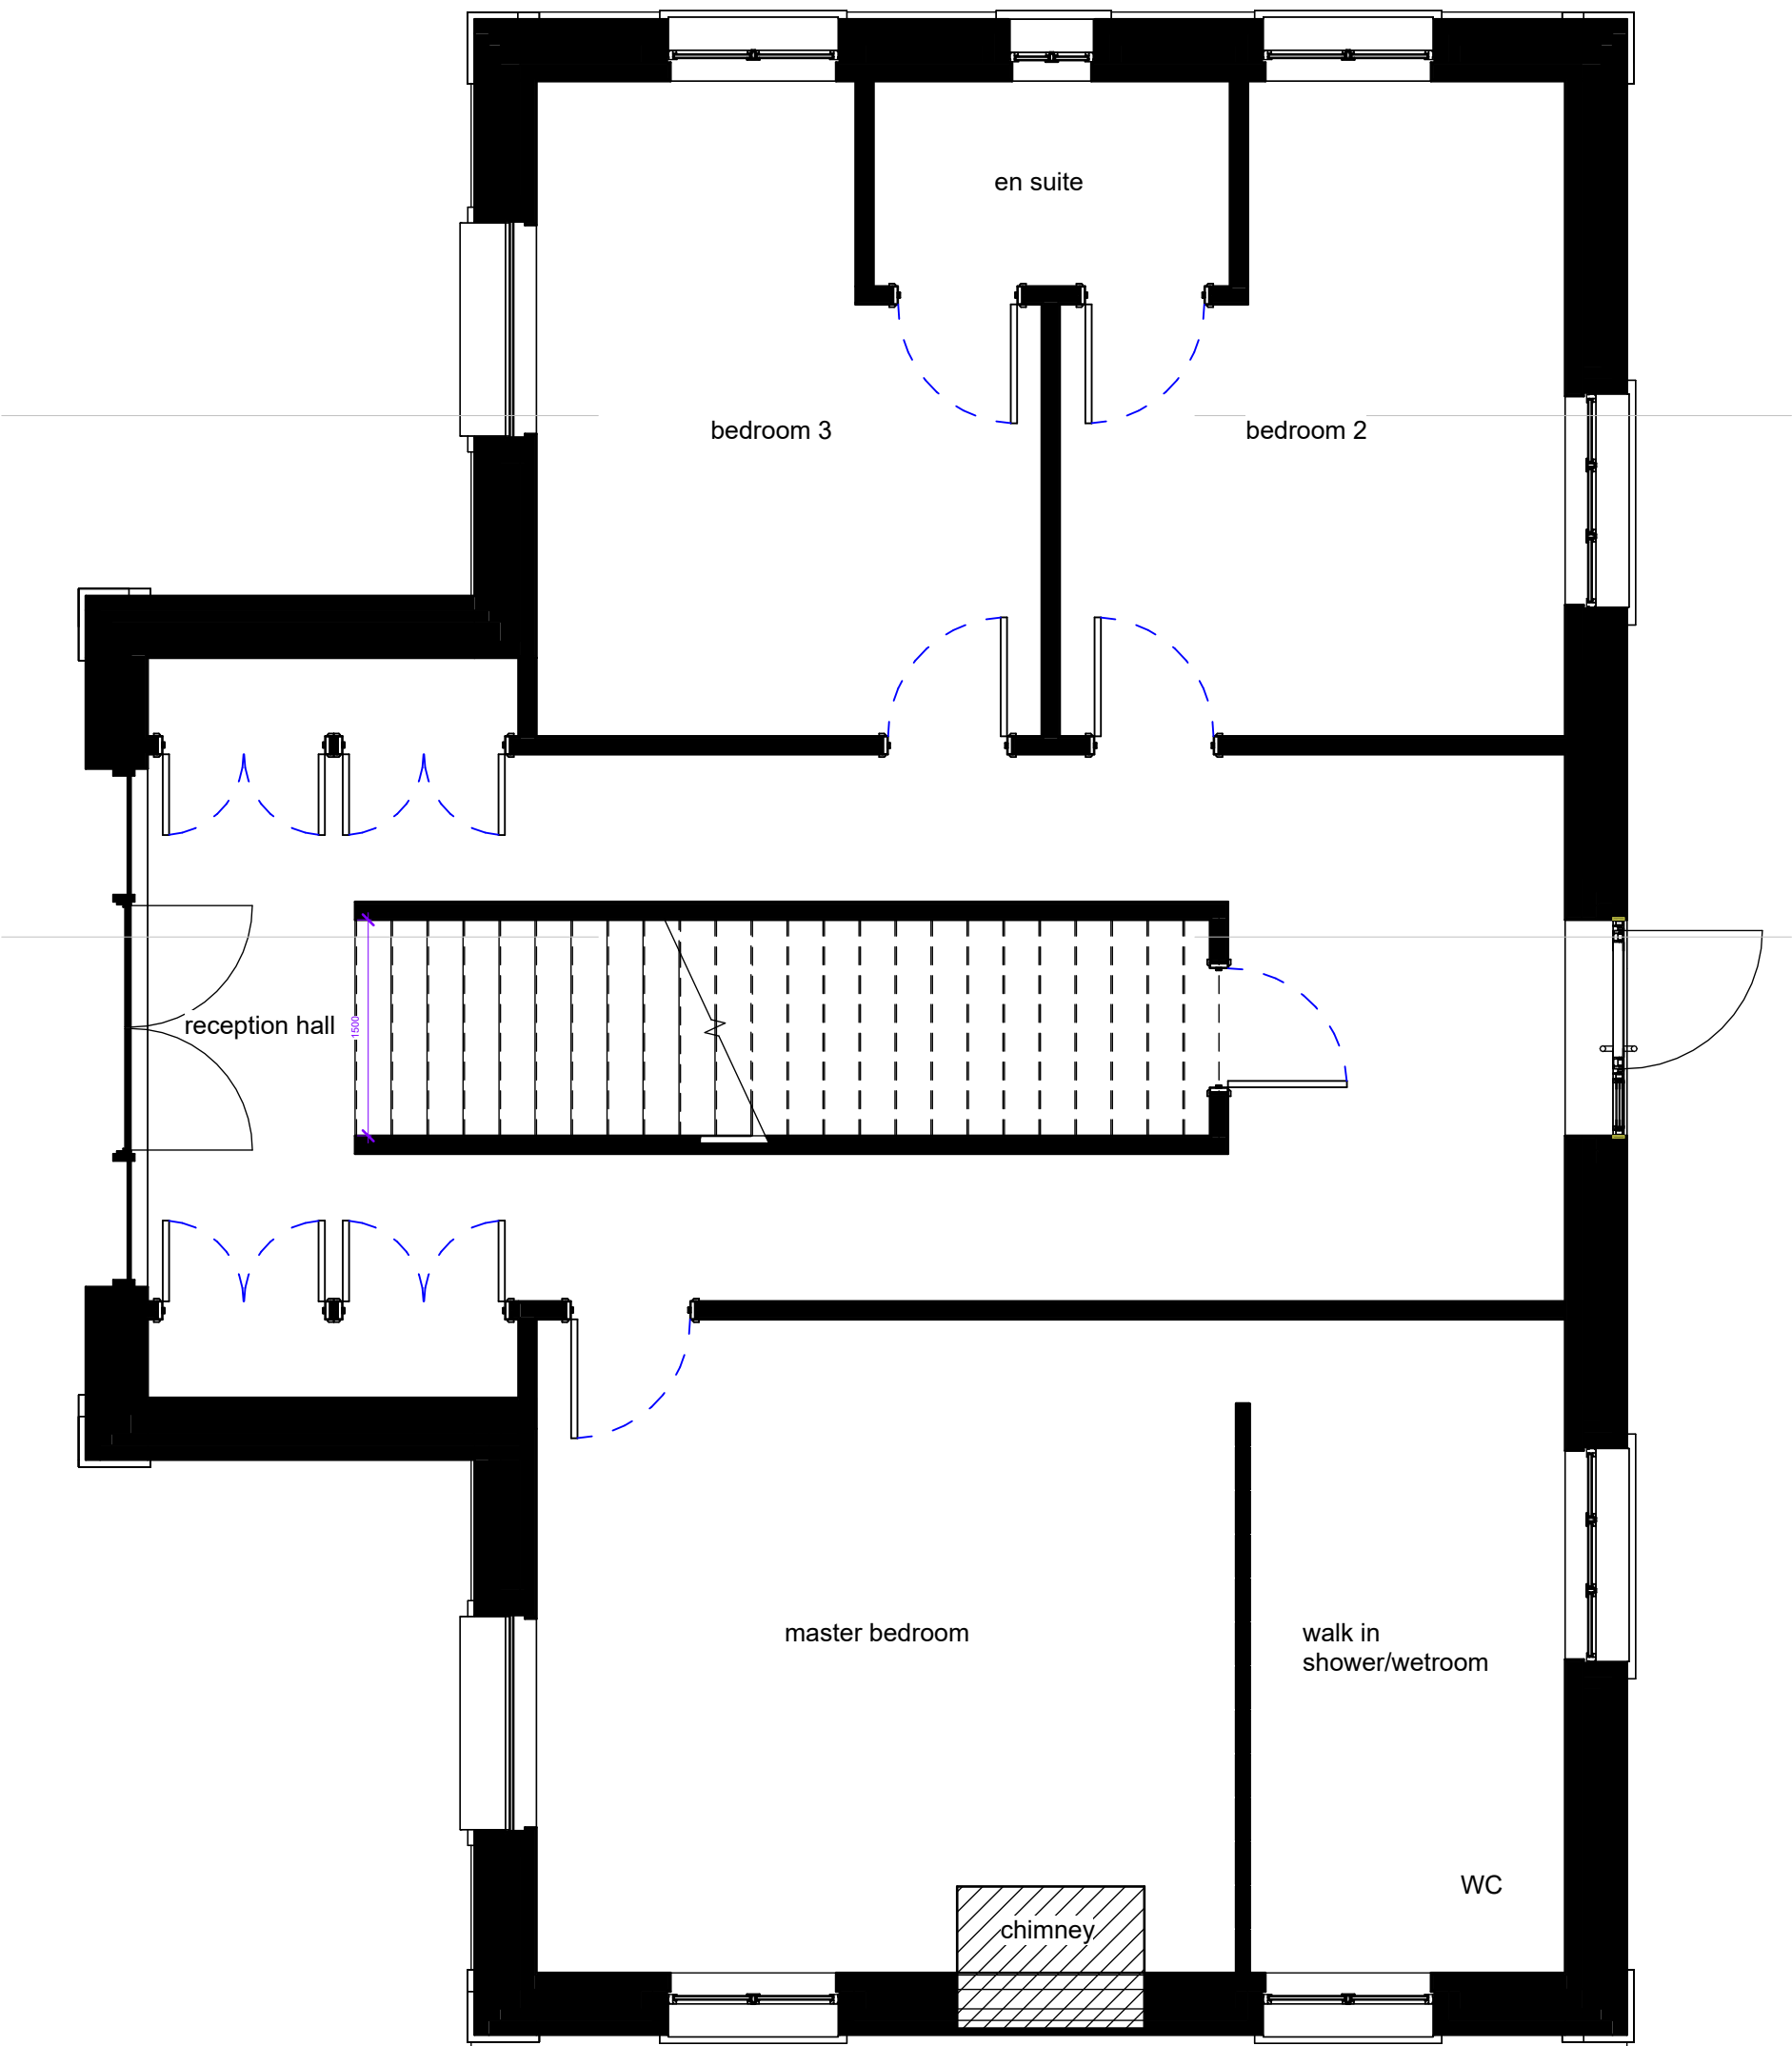

Ground Floor Layout
1 : 50

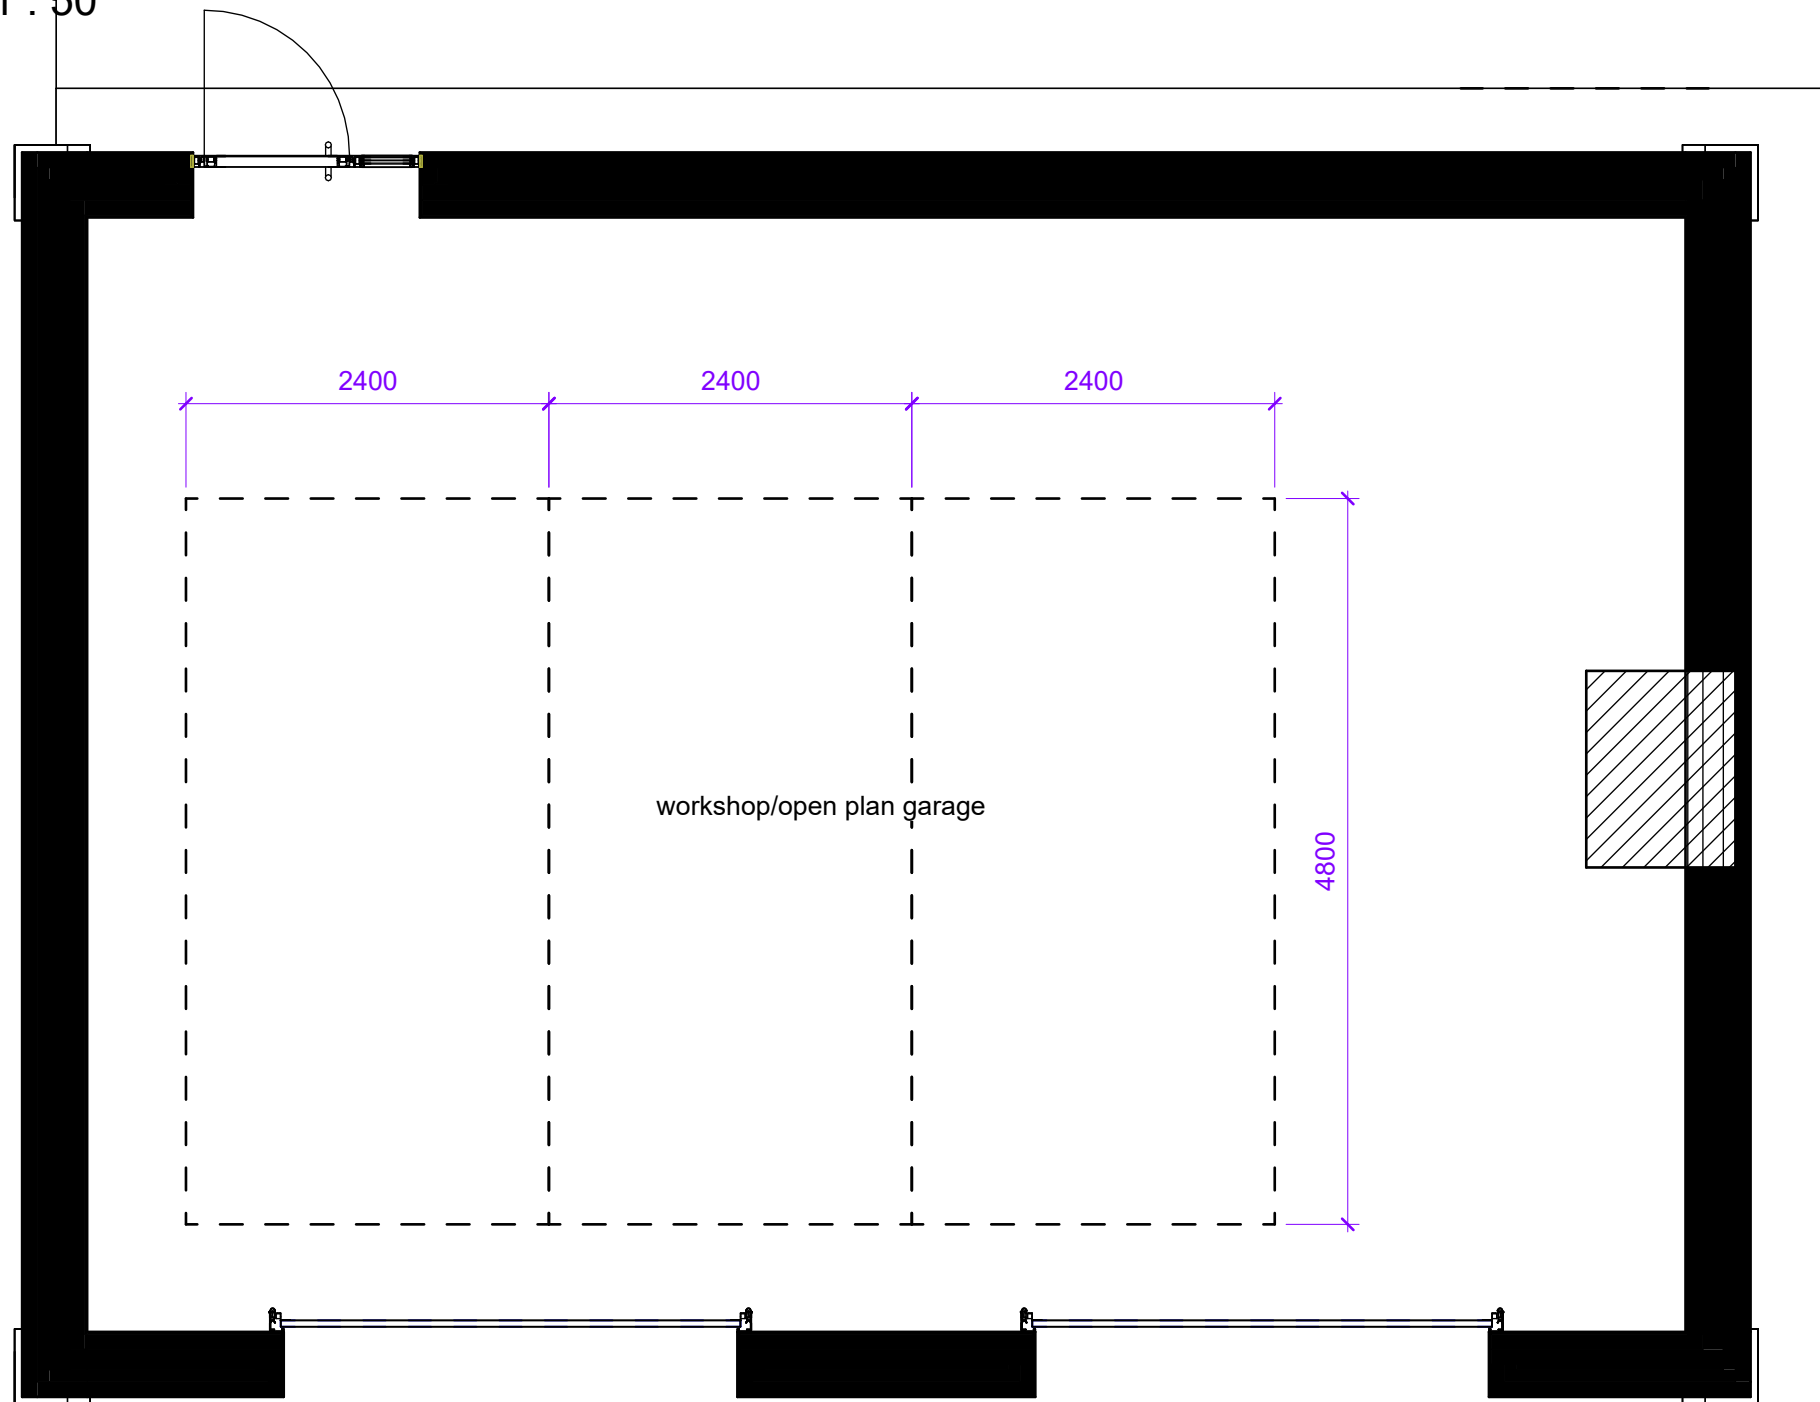

Garage
1 : 50

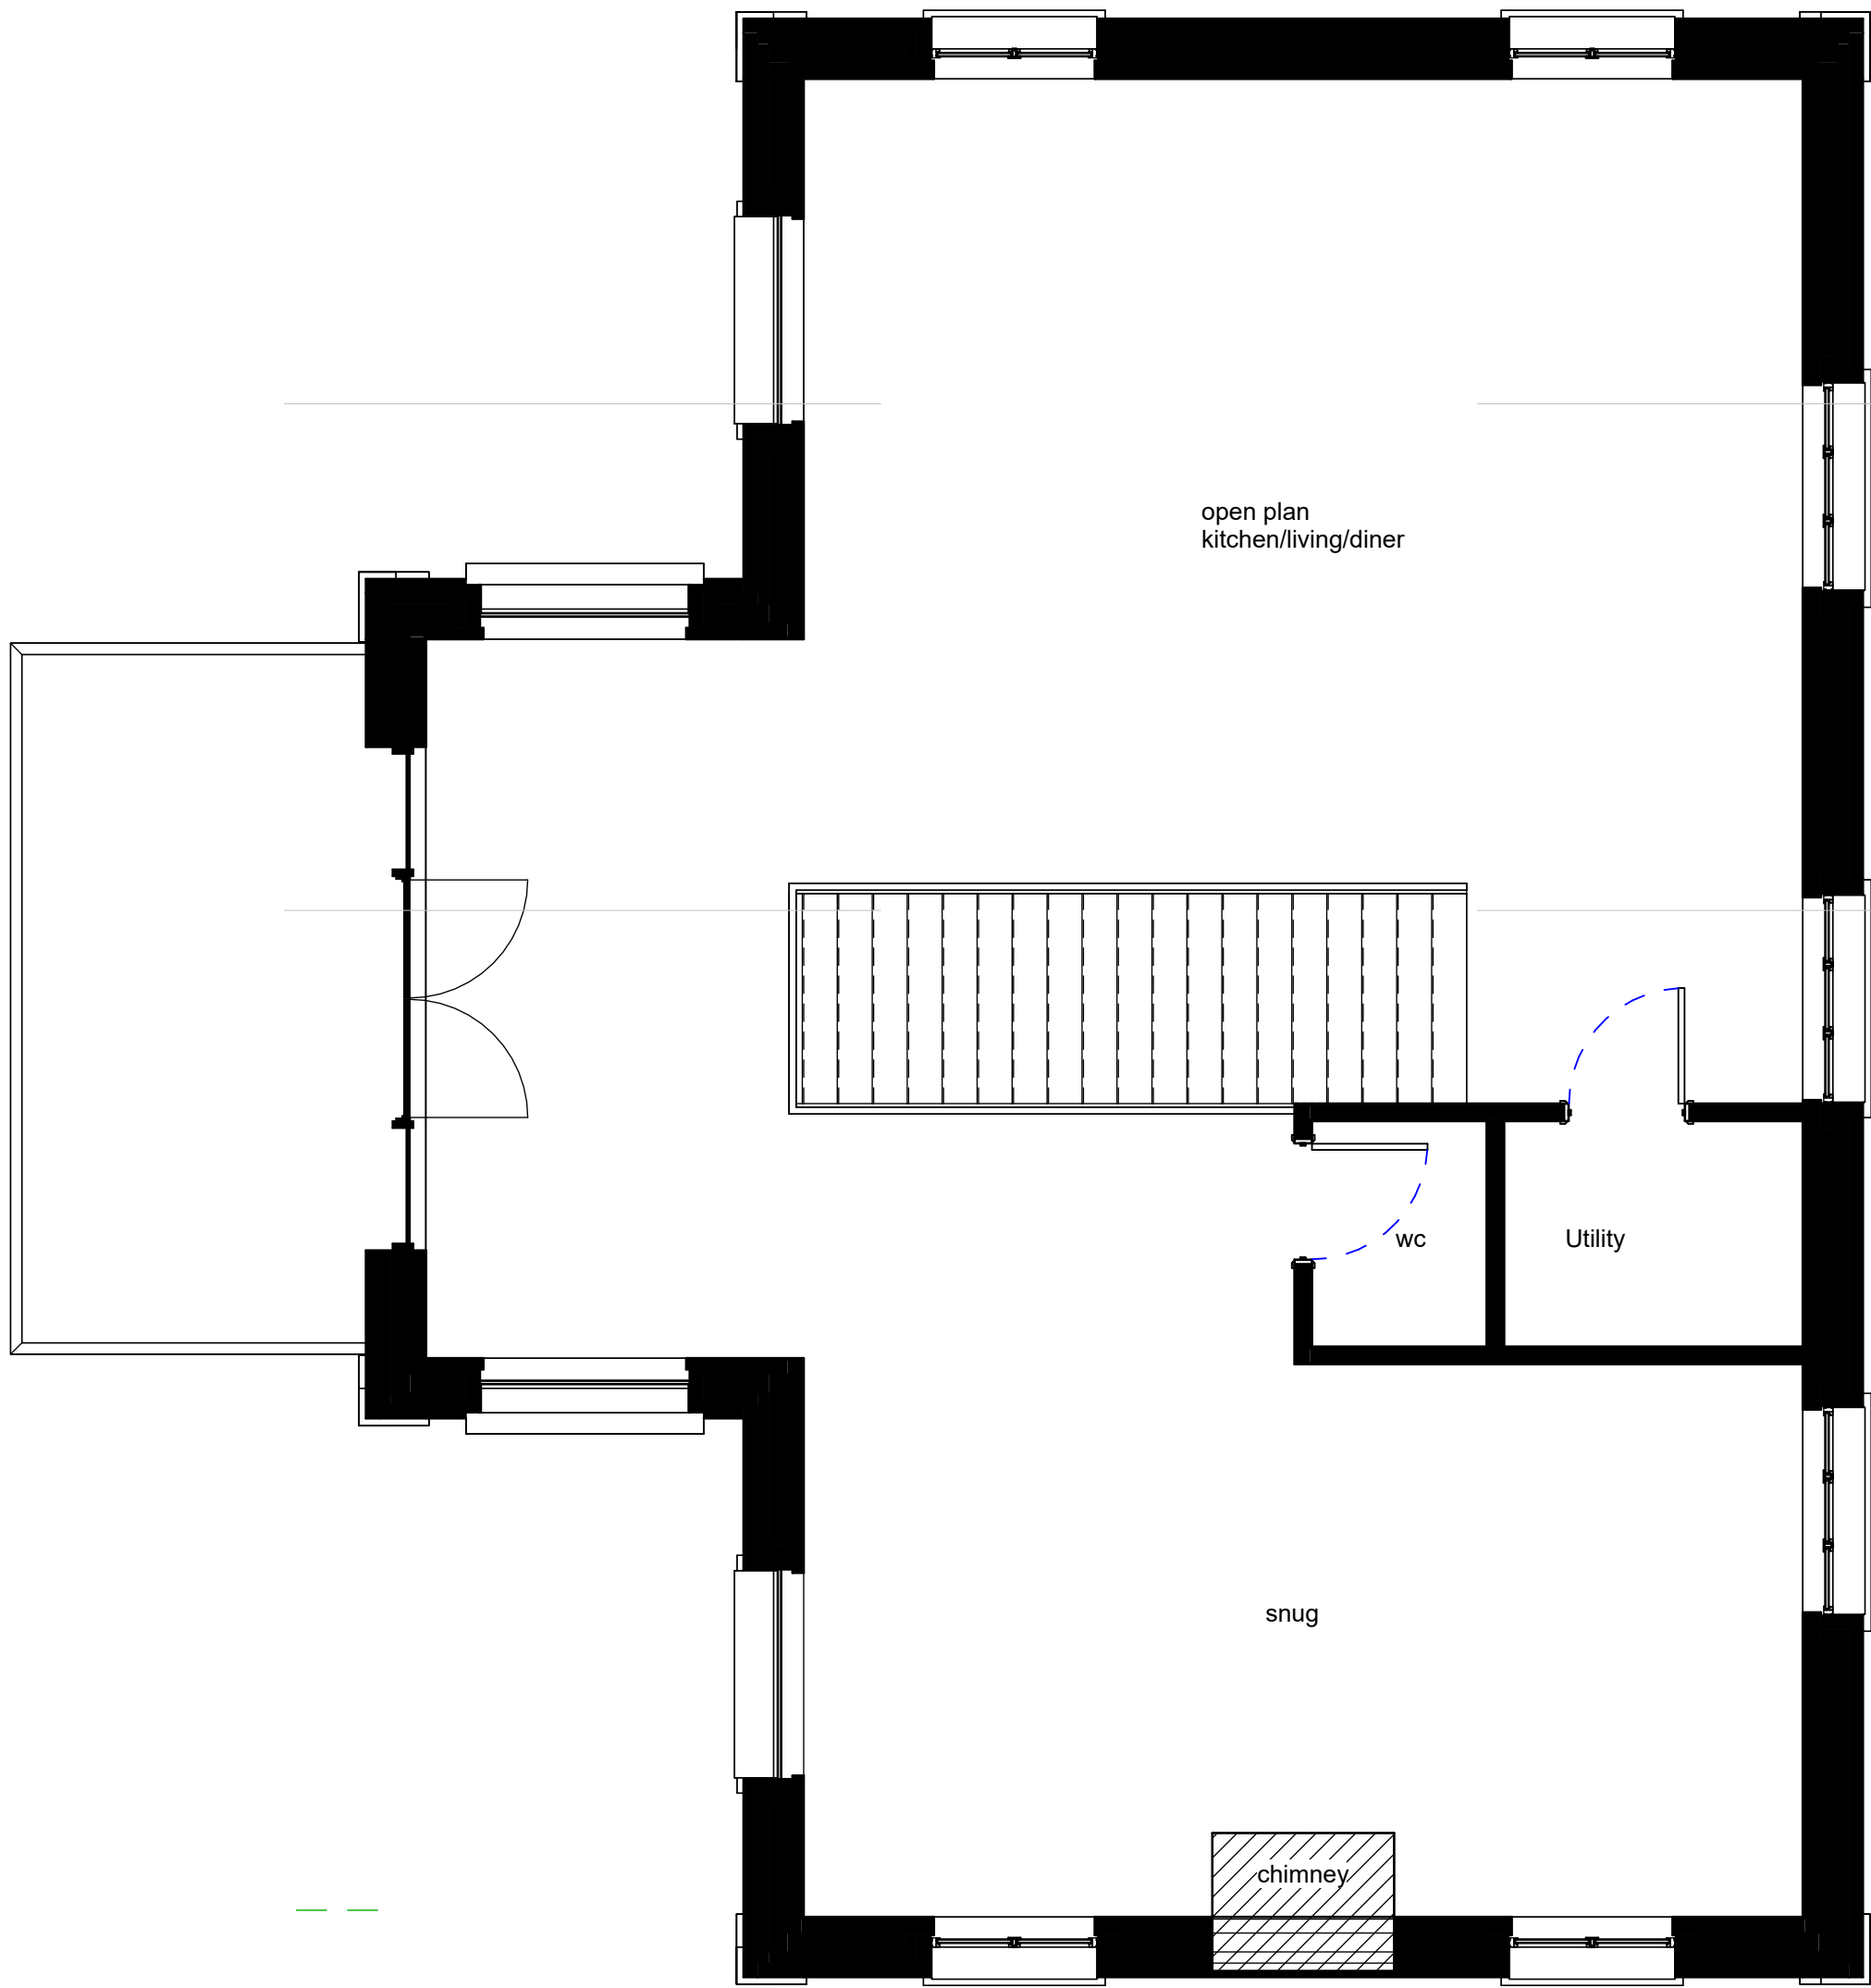

First Floor Layout
1 : 50

proposed floorplans
Dane Valley Way
planning issue



ARCHITECTURAL DESIGN

BSc (Hons) Architectural Technology
t: +44(0)7957 314 229
e : mikeyfoulkes@hotmail.com

Client:
Ben Smith
Drawing no:
BSPL-002
Revision no:
B
Scale: (@A1)
1 : 50
Checked: **MJF**
Date: **01/05/24**

© Copyright MJF Architectural Design 2024.
Drawings are the intellectual property of MJF
Architectural Design and must not be copied,
duplicated or communicated to any third party
without prior written consent of MJF Architectural
Design. All rights reserved

All dimensions to be checked on site with any
discrepancies to be checked with designer prior to
construction.