


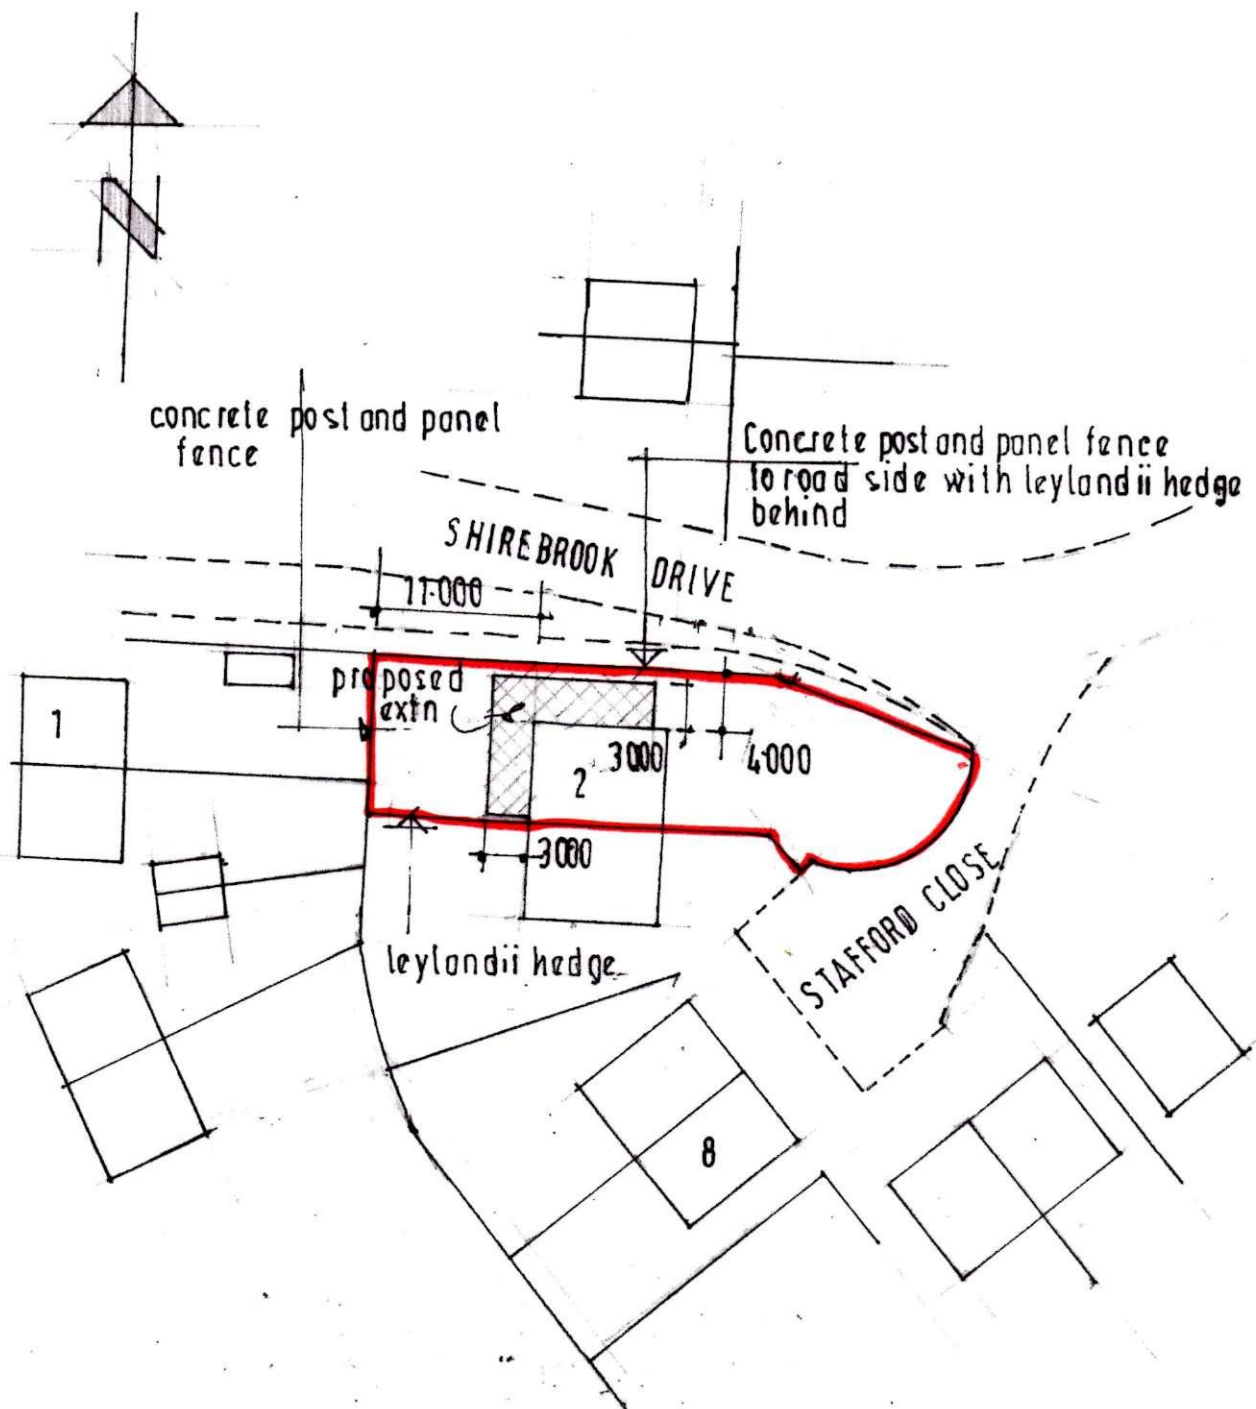

SITE PLAN 1:500 of A4