


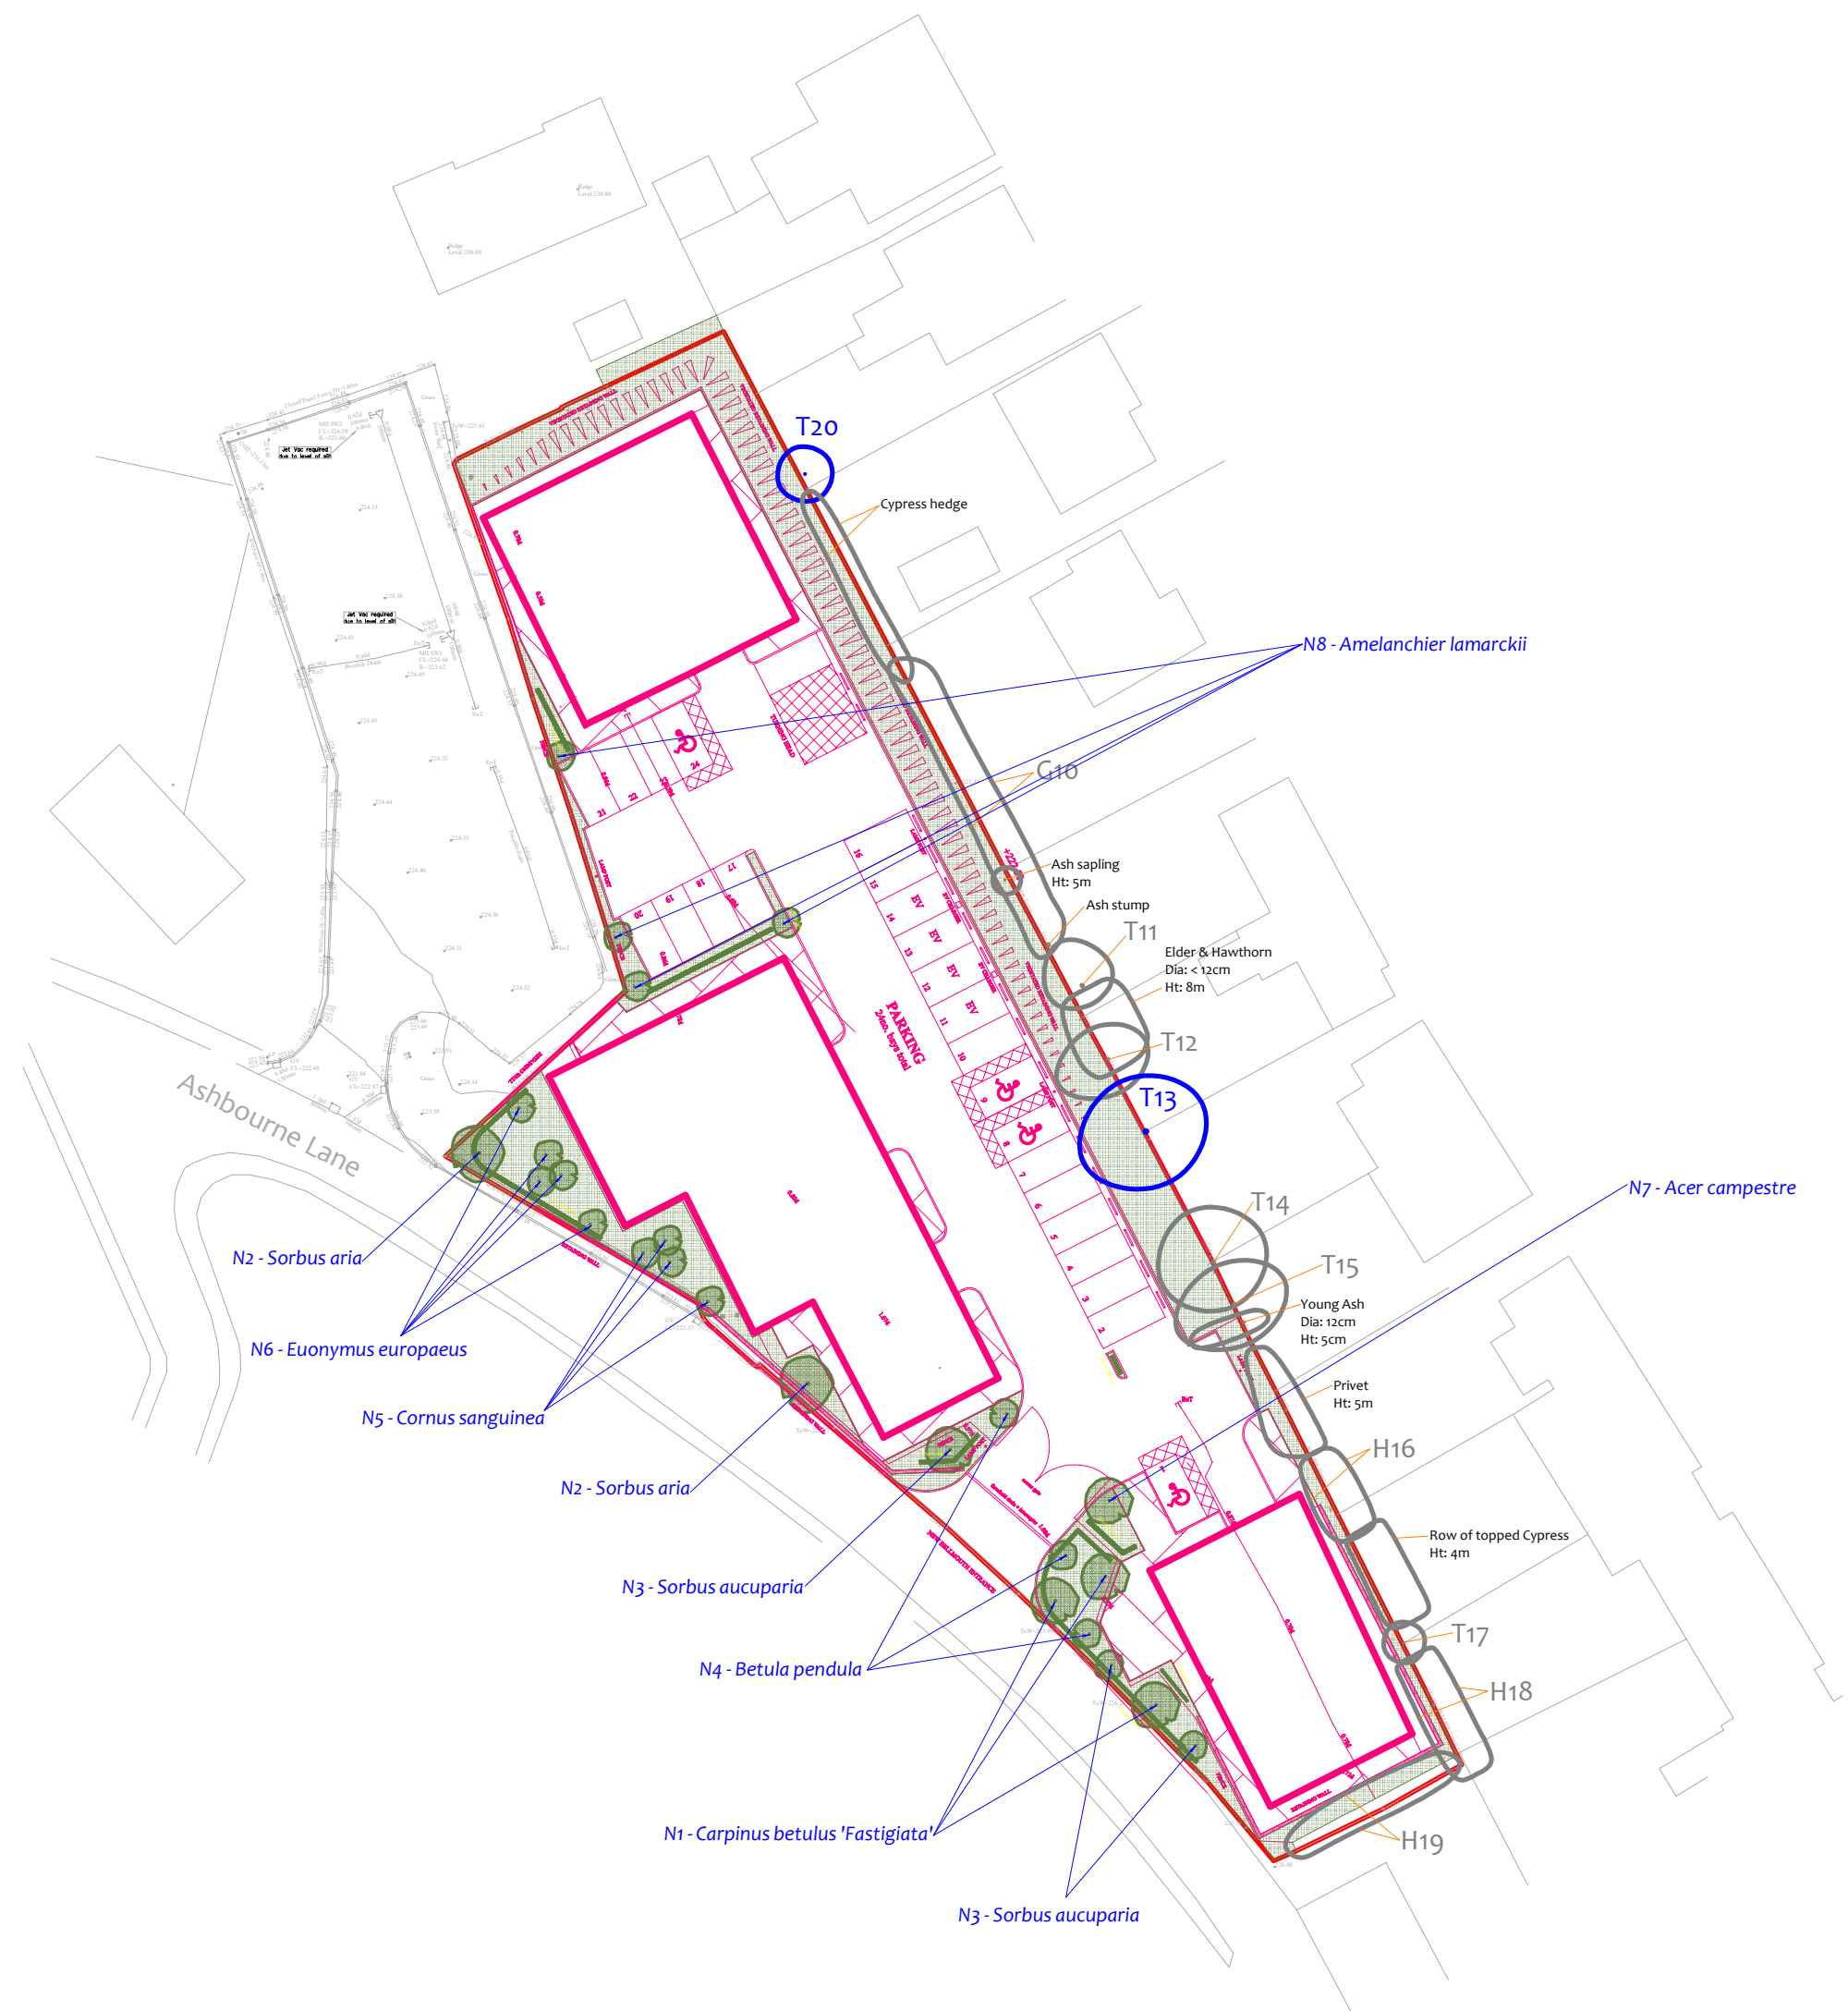

Existing Layout (Gray)
Proposed Layout (Pink)



Tree Ref.	Species	Height (m)	Root Protection Area		
			Radius (m)	m ²	Square (m)
T1	Ash	5	2.2	15	3.8
G2	Lawson Cypress	6.5	1.8	10	3.2
T3	Elm	5	1.4	7	2.6
G4	Ash	8	2.6	22	4.7
H5	Lawson Cypress	8	2.4	18	4.3
T6	Ash	8	1.9	12	3.4
T7	Ash	5.5	2.6	22	4.7
G8	Sycamore	8	3.0	28	5.3
T9	Elm	7	2.3	16	4.0
G10	Mixed	4.5	1.8	10	3.2
T11	Hawthorn	8	3.0	28	5.3
T12	Ash	9	2.4	18	4.3
T13	Sycamore	10	4.8	72	8.5
T14	Cherry Laurel	5.5	3.6	41	6.4
T15	Ash	11	3.0	28	5.3
H16	Lawson Cypress	7.5	2.4	18	4.3
T17	Holly	5	1.7	9	3.0
H18	Lawson Cypress	5	1.5	7	2.7
H19	Lawson Cypress	4	1.0	3	1.8
T20	Silver Birch	10	2.4	18	4.3

Drawing No:

CCL 11749 / PPP Rev: 1

Title:

Proposed Tree Planting Plan

Site:

Derbyshire County Council Works Department
Ashbourne Lane, SK23 0PA

Scale: 1:500

0

5

10

15m

Paper Size: A2



CROWN

Arboricultural Consultants

01422 316660



Category A tree



Category B tree



Category C tree



Category U tree



Proposed new native tree/shrub

Proposed Planting Plan