


2 Ladycroft bedroom

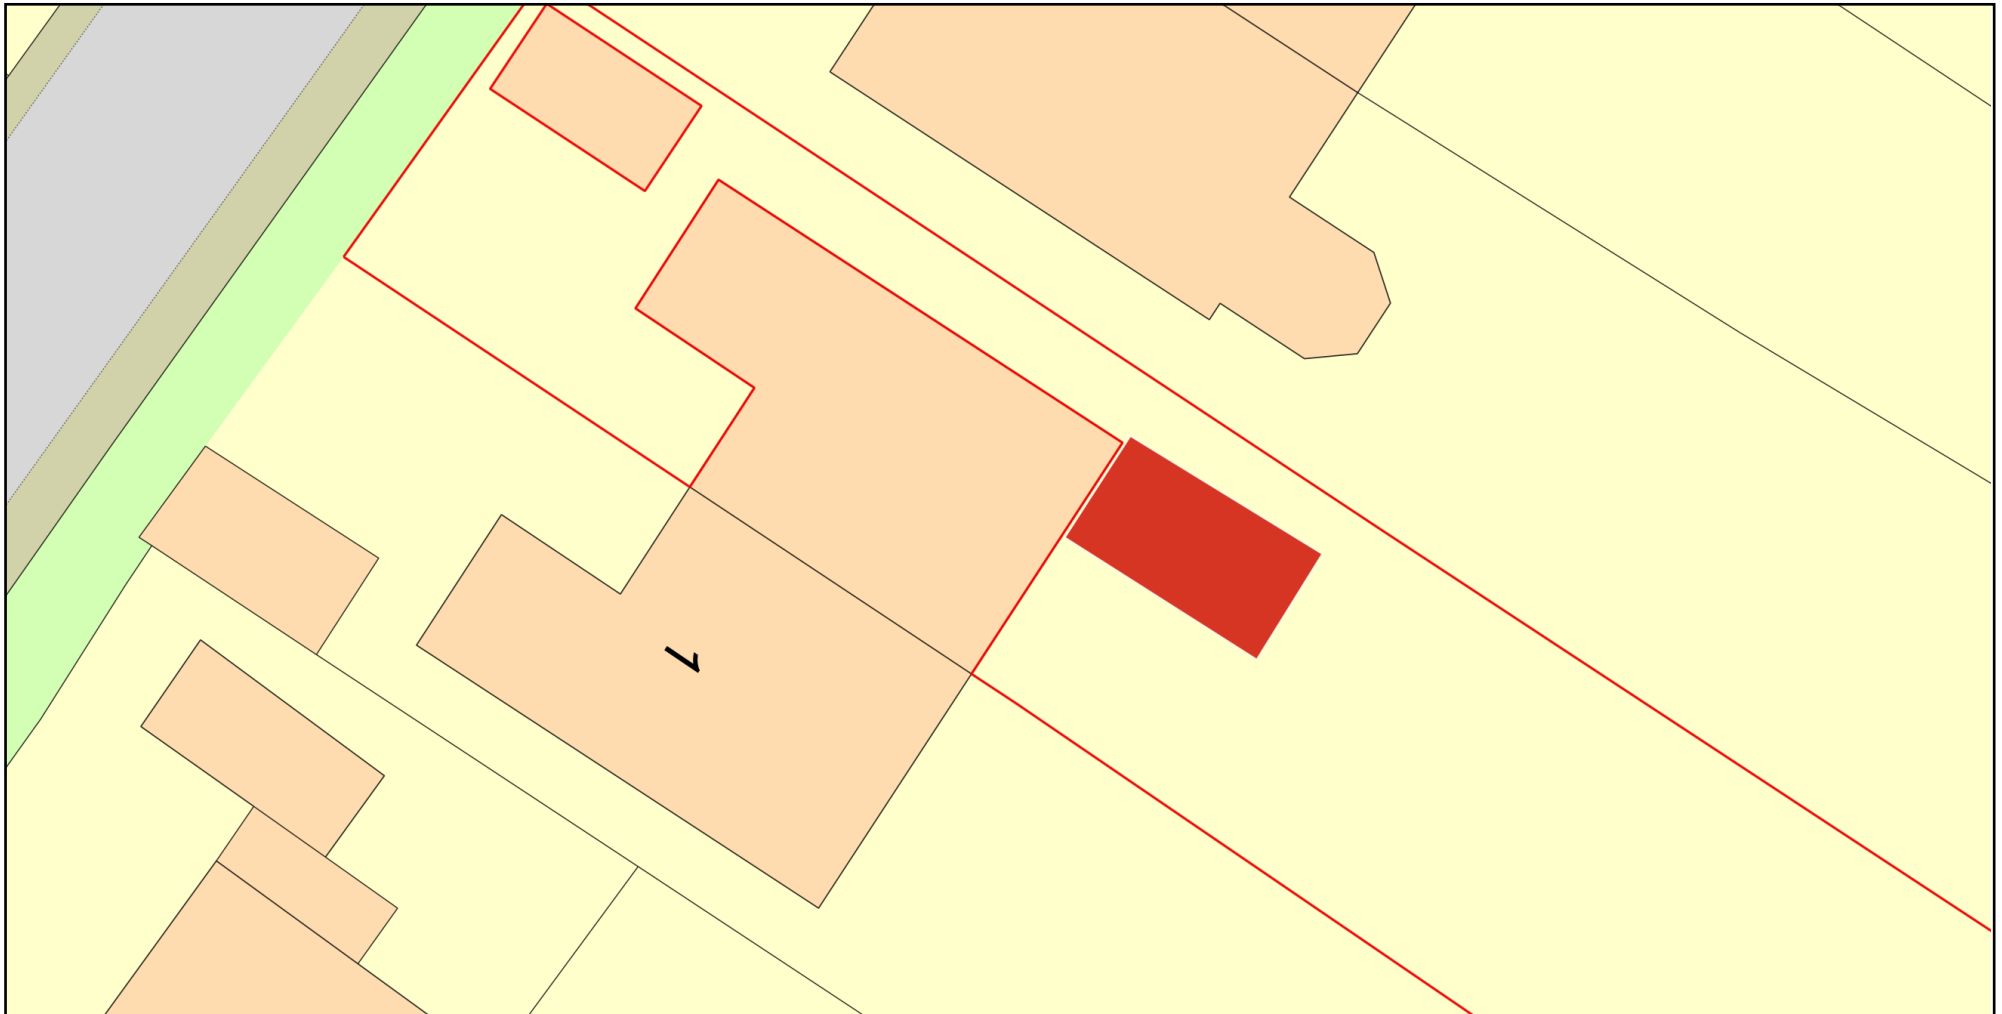

0 10
Metres



Plan Produced for: Christopher smith

Date Produced: 03 Nov 2024

Plan Reference Number: TQRQM24308072317969

Scale: 1:200 @ A4

© Crown copyright and database rights 2023 OS 100042766

