


NOTES
Drawing to be read in conjunction with written specification ref 3038-01-03. References on this drawing are for section numbers in specification

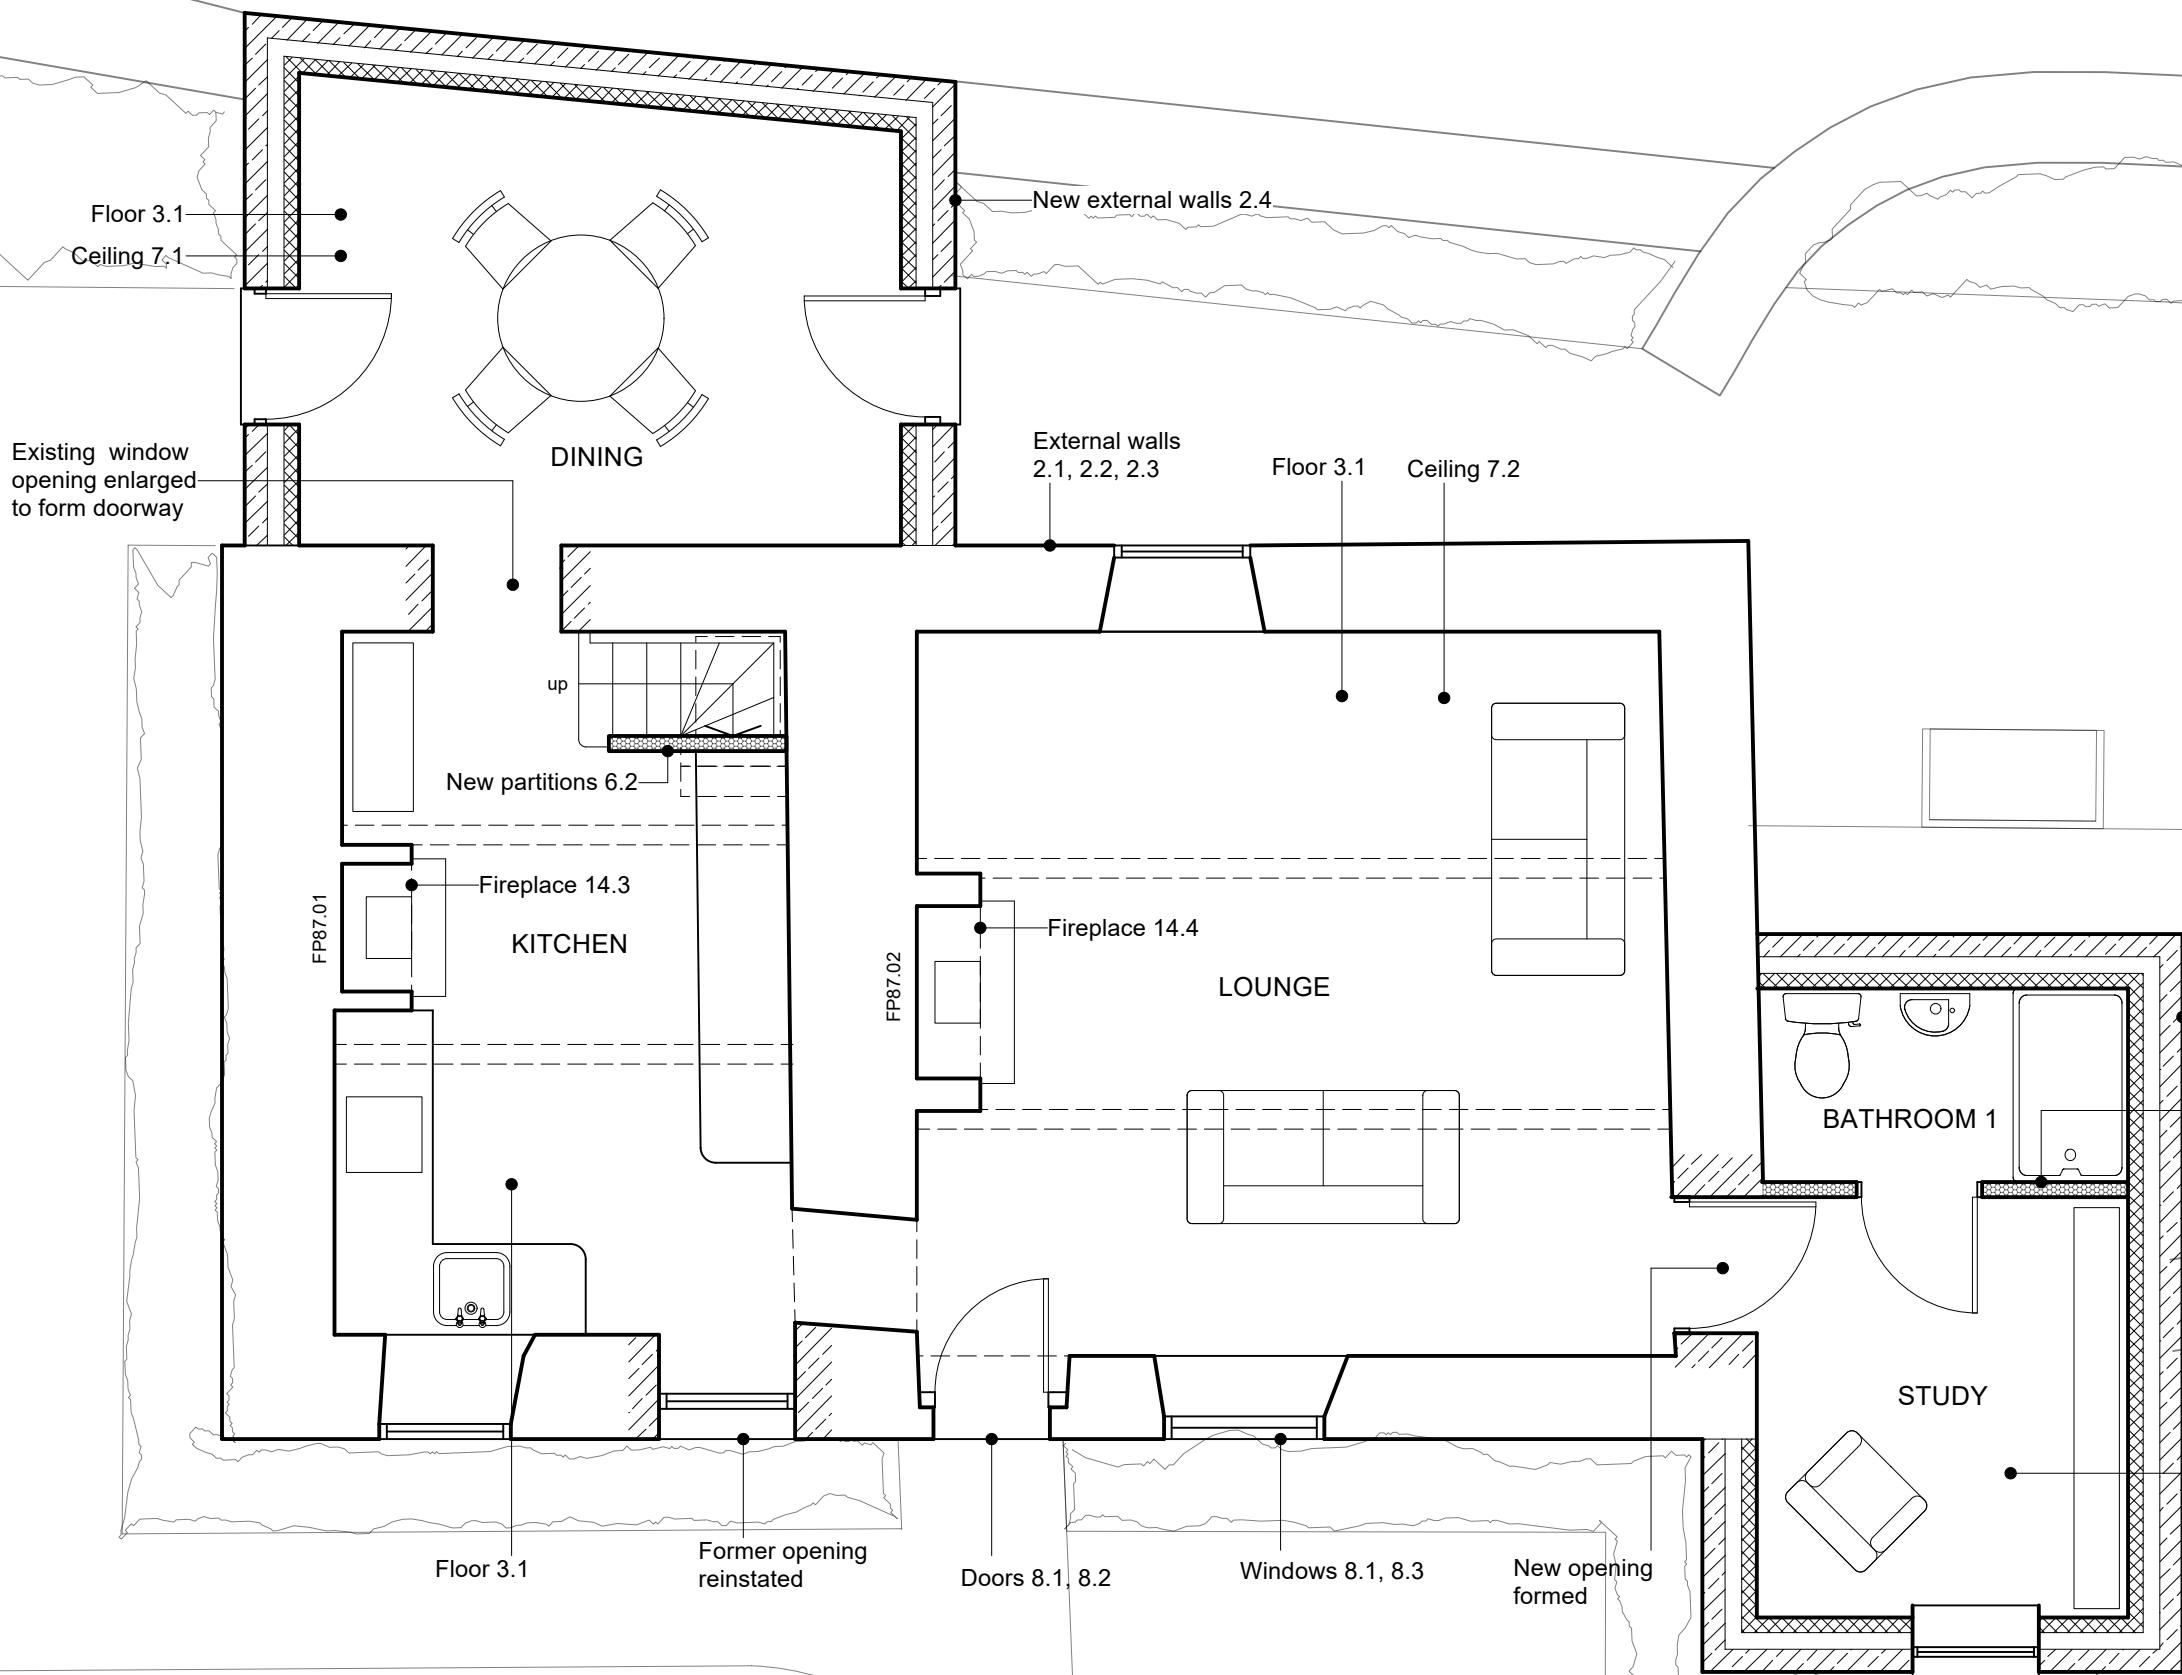

MRA ARCHITECTS

85 GREEN LANE, BUXTON

No87 Ground Floor as Proposed DETAIL

Drawing No:	Rev:	Date:	Drawn:	Scale @ A3:
3038-3004		July 2022	MA	1:50

www.mra-architects.co.uk