


NOTES
Drawing to be read in conjunction with written specification ref
3038-01-03. References on this drawing are for section numbers
in specification

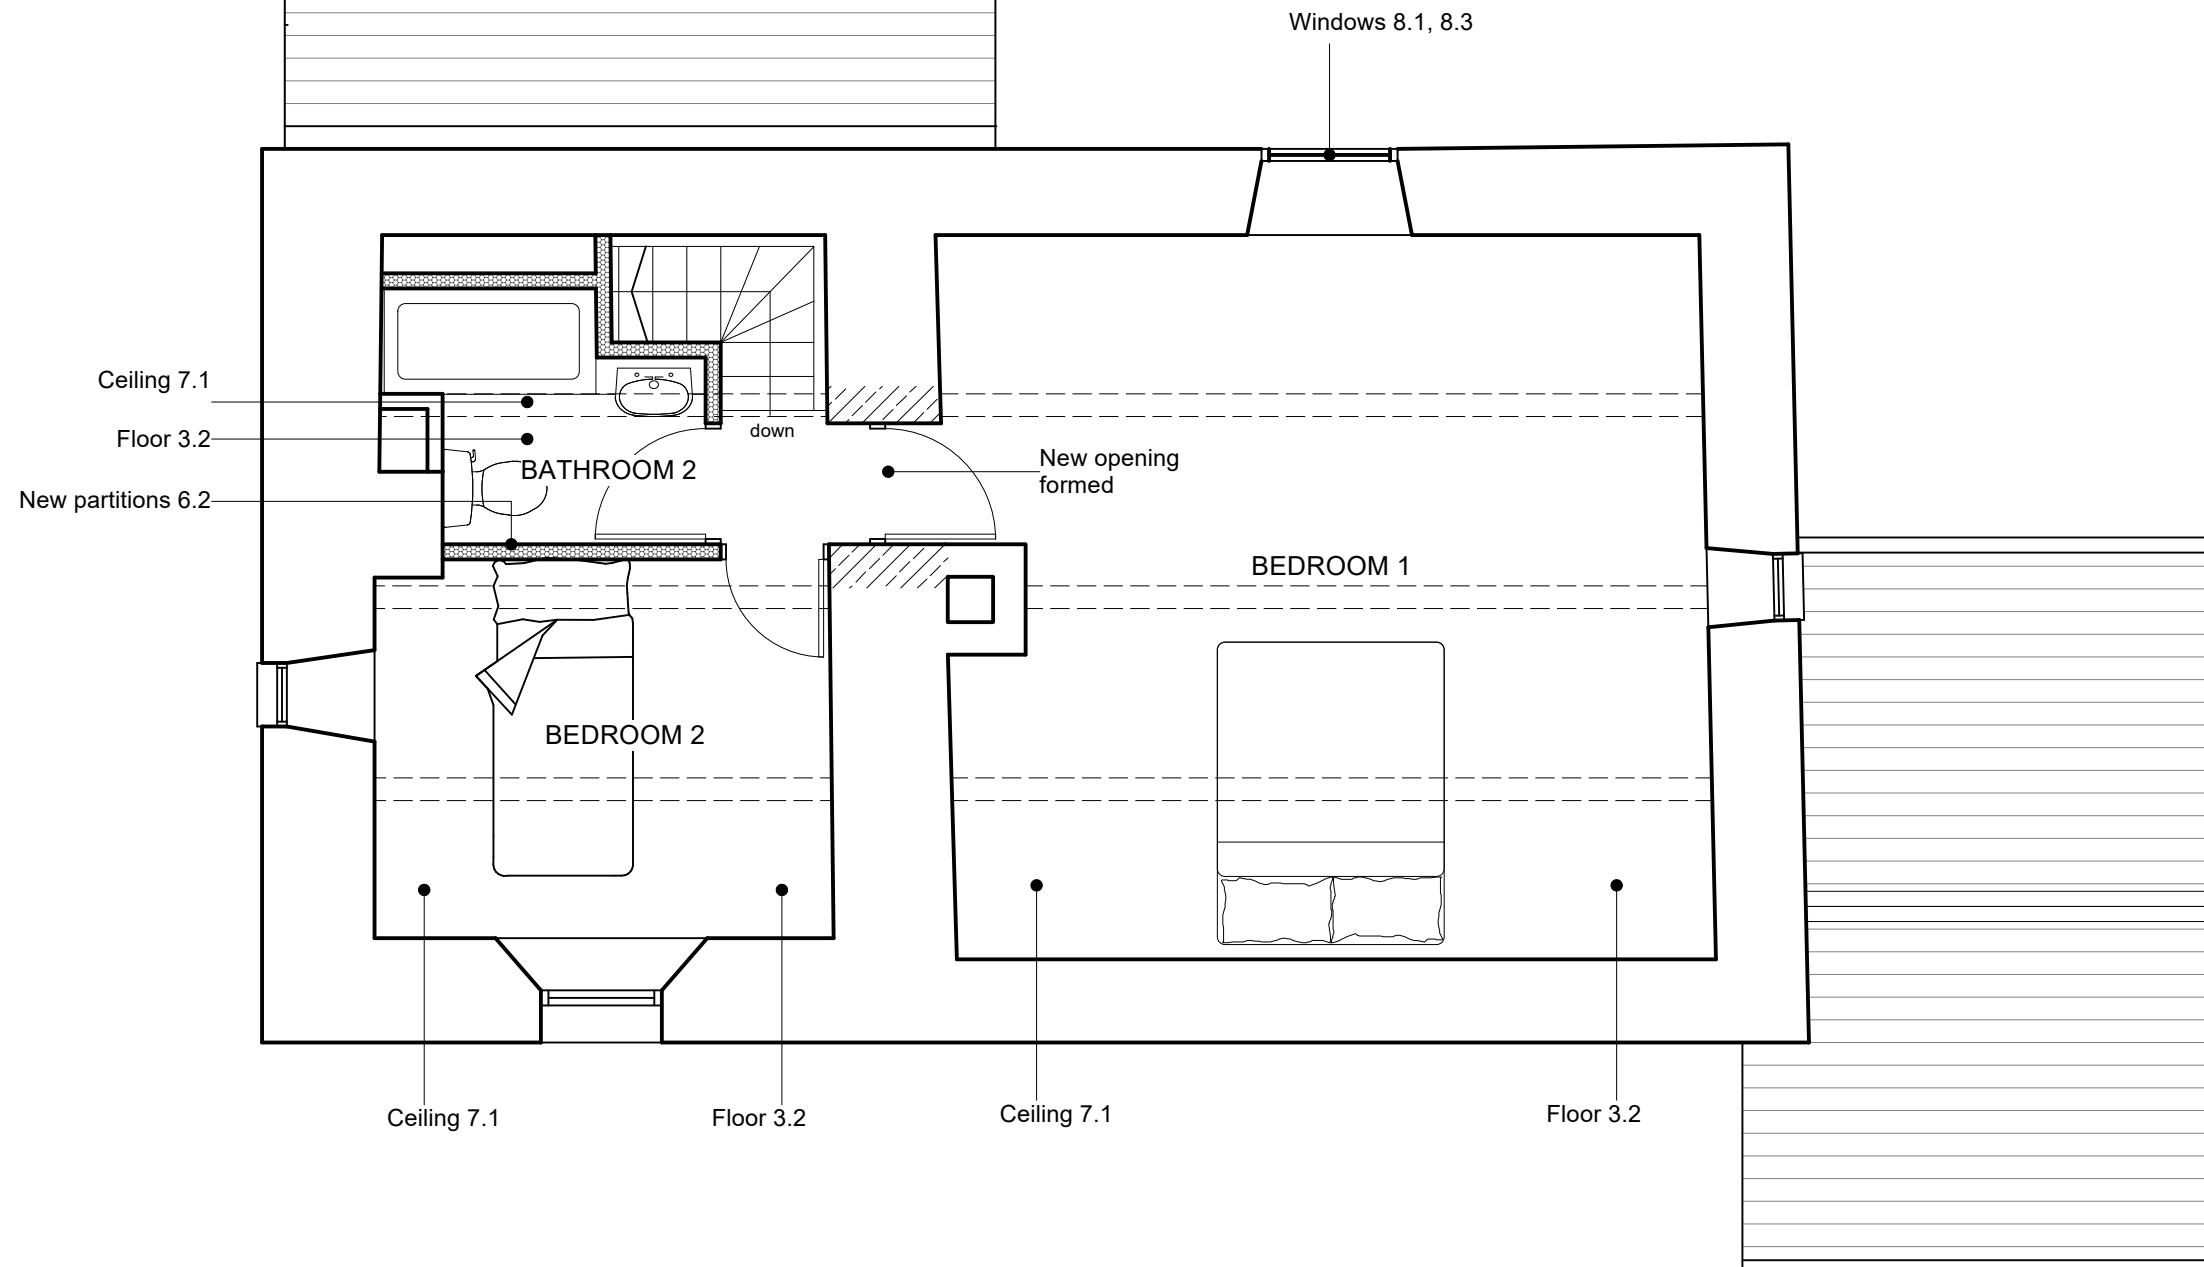

MRA ARCHITECTS

85 GREEN LANE, BUXTON

No87 First Floor as Proposed DETAIL

Drawing No:	Rev:	Date:	Drawn:	Scale @ A3:
3038-3005		July 2022	MA	1:50

www.mra-architects.co.uk