



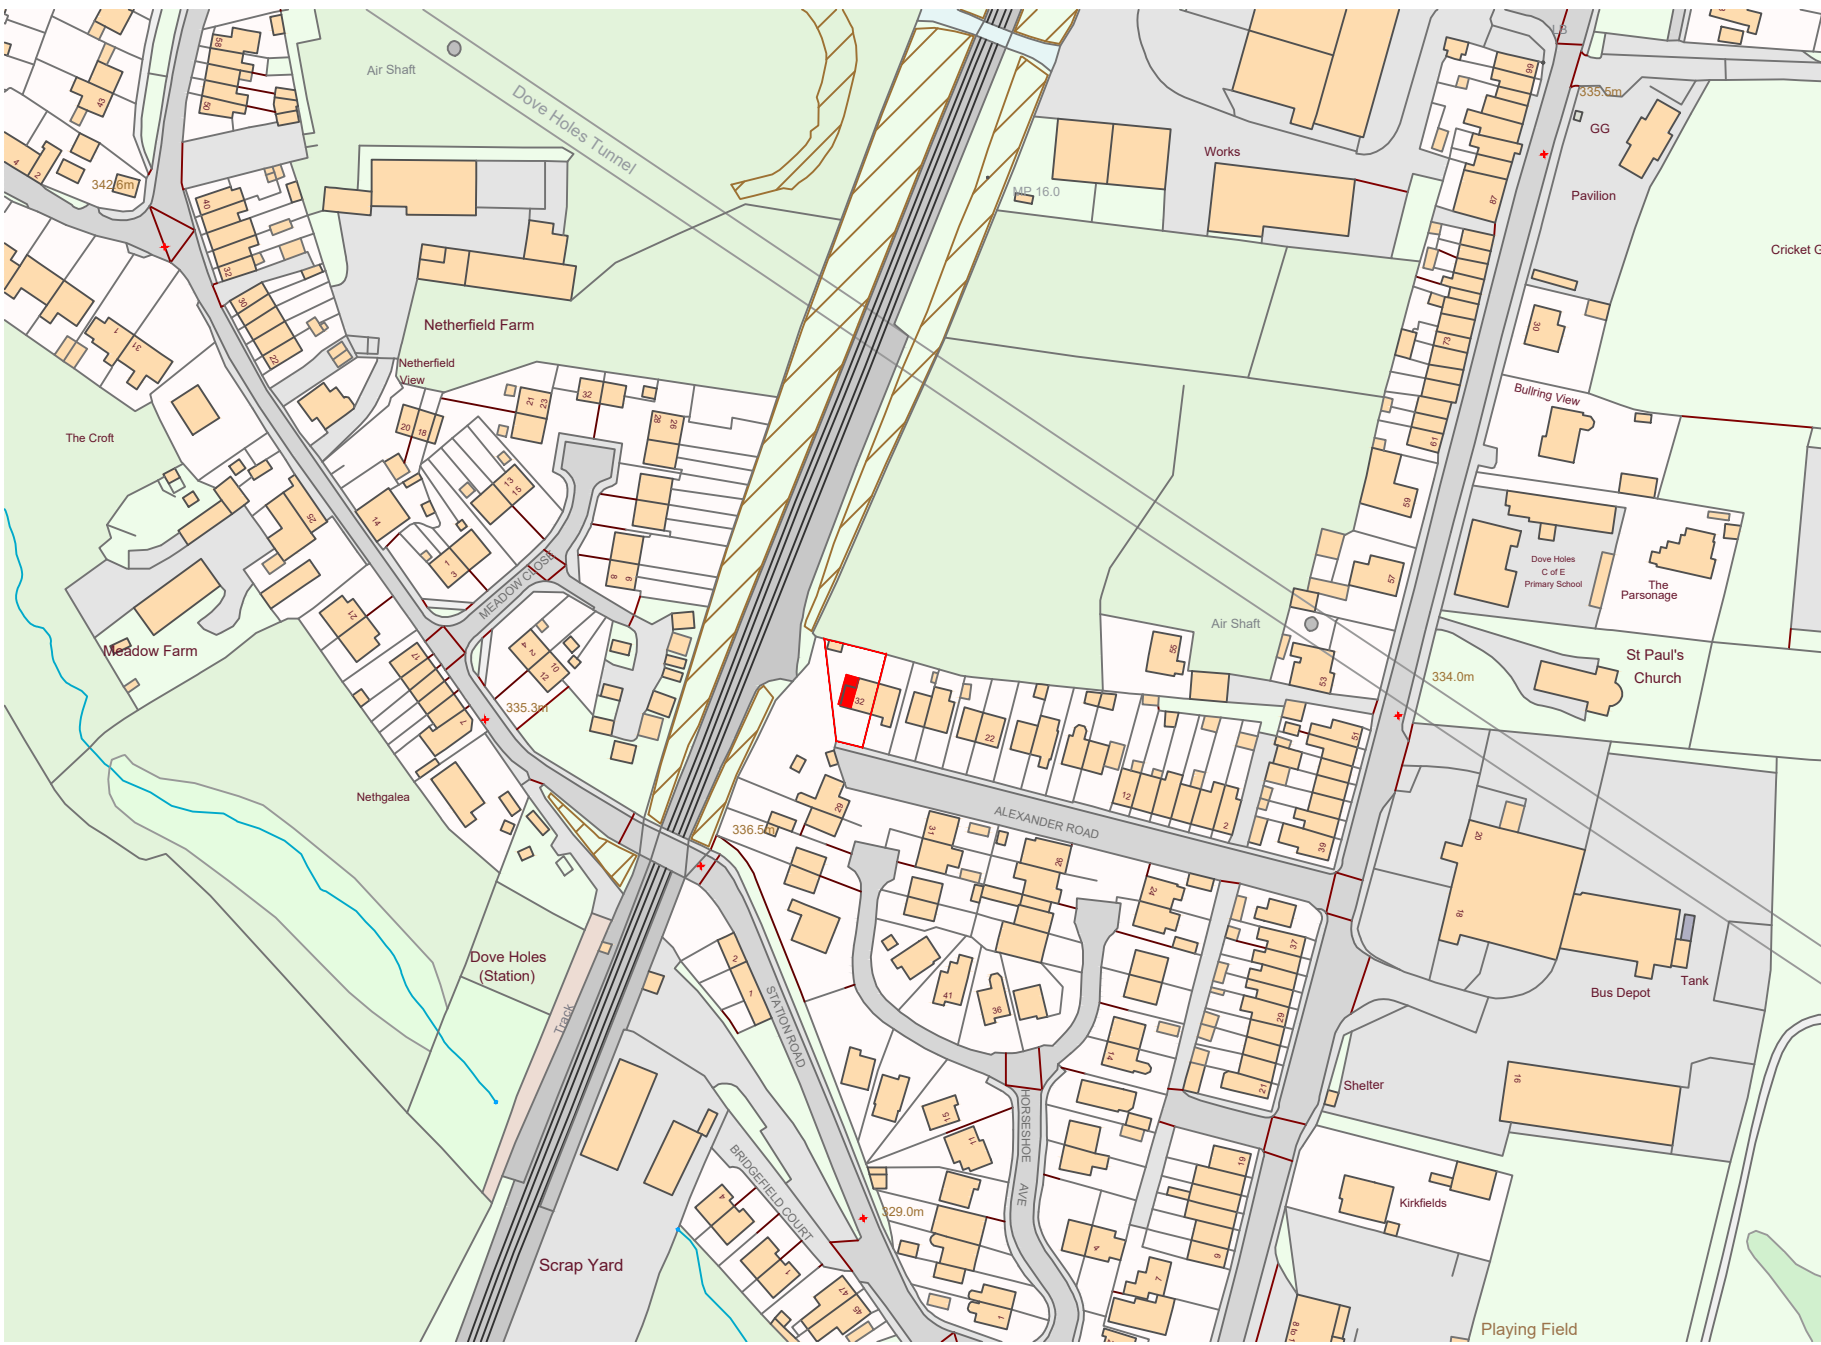

1:1250 Location Plan

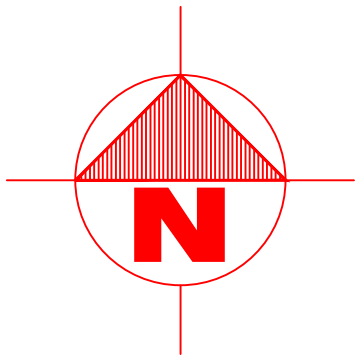

1:200 site plan