



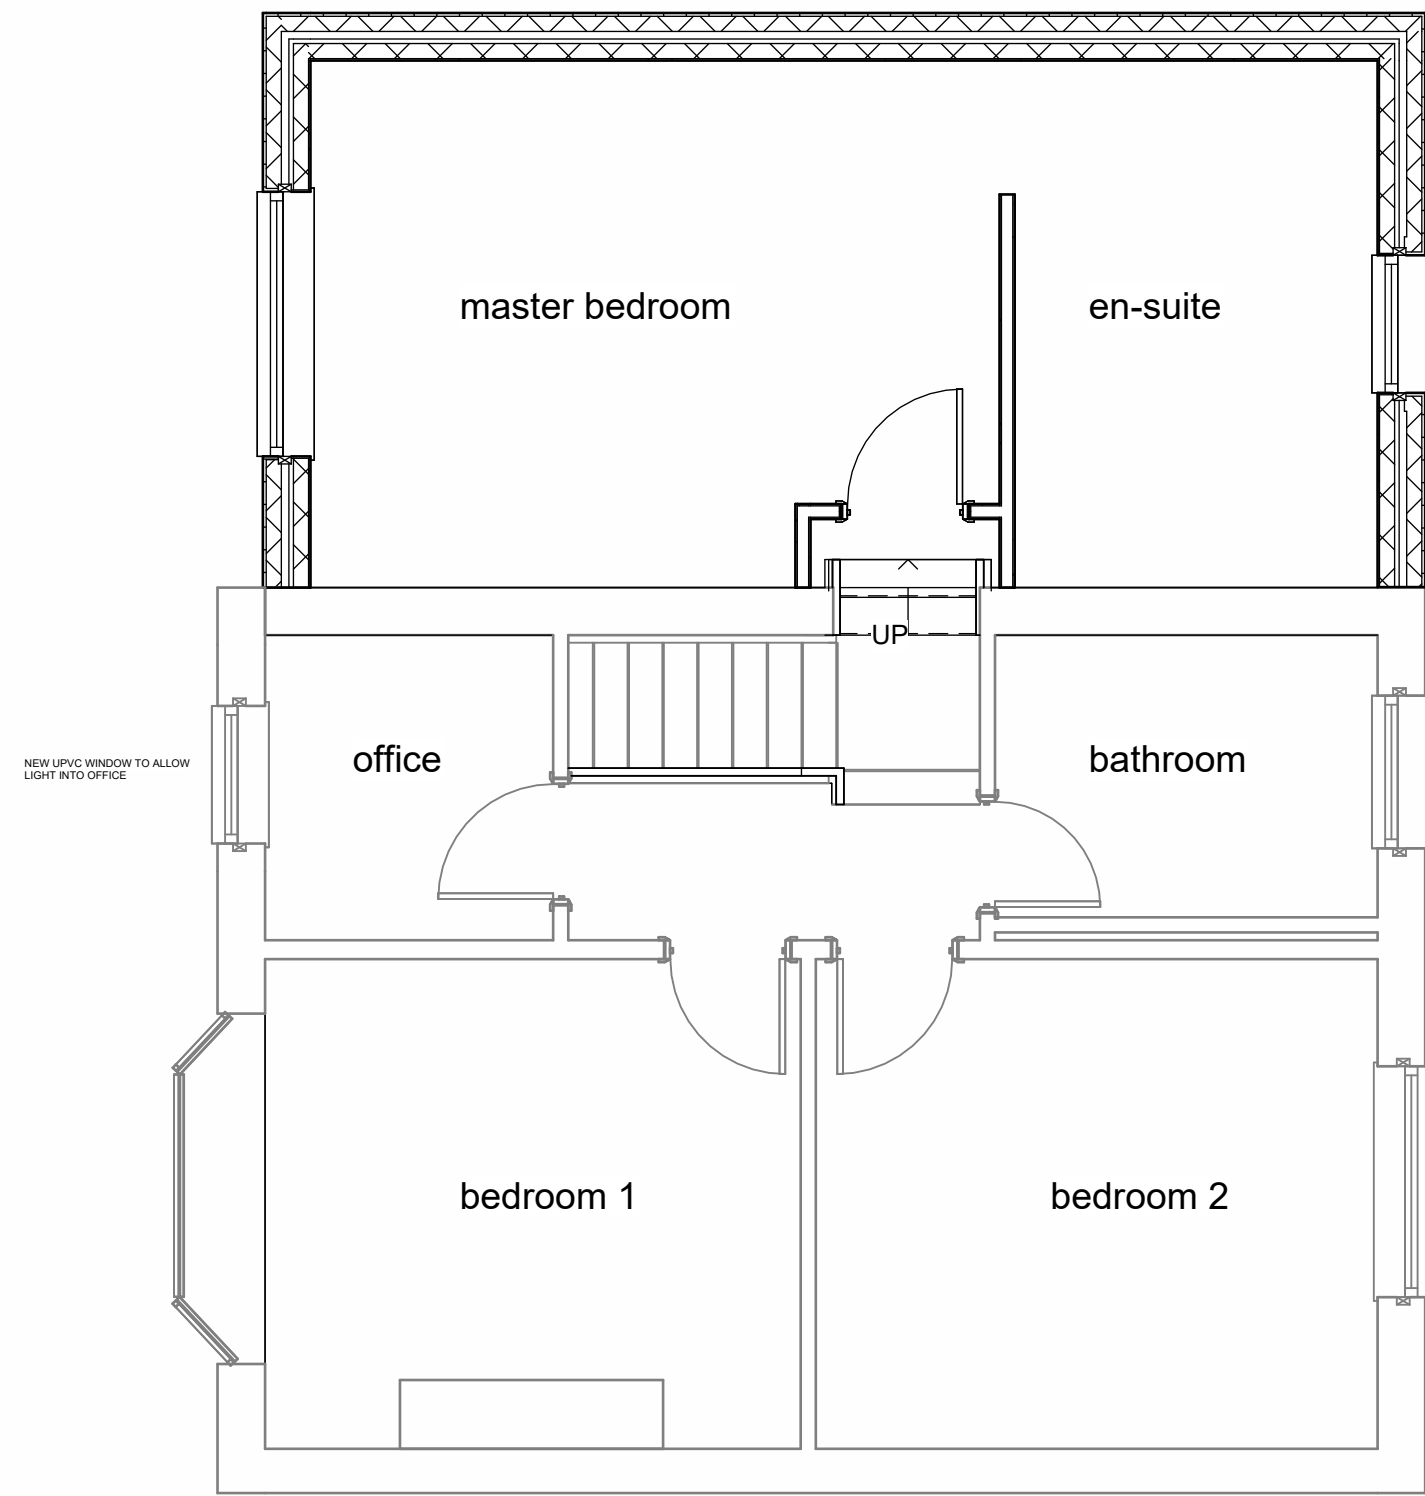


First Floor - Proposed Layout
1 : 50

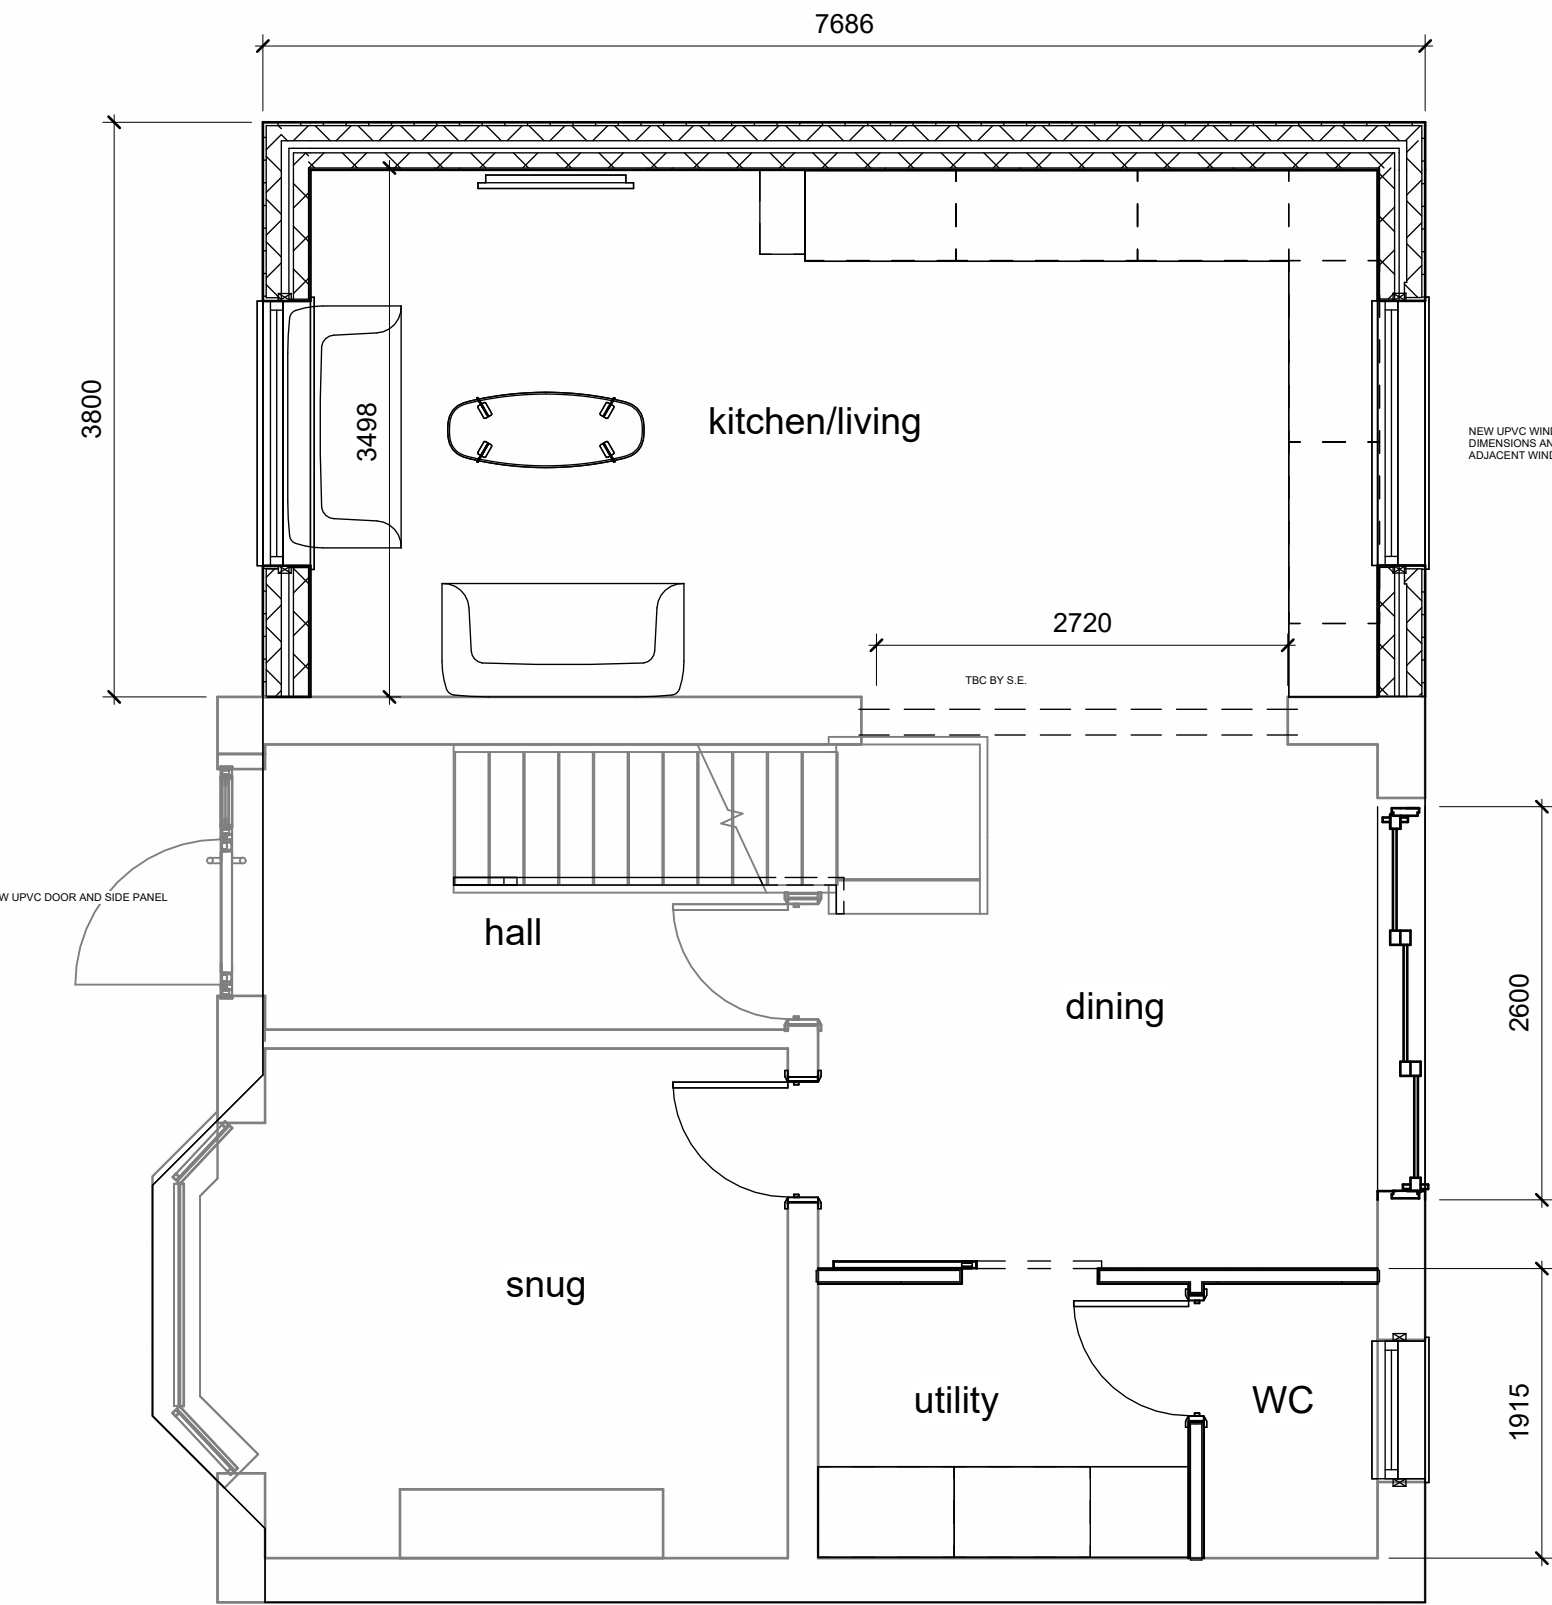


Ground Floor - Proposed Layout
1 : 50






North East - Proposed
1 : 50

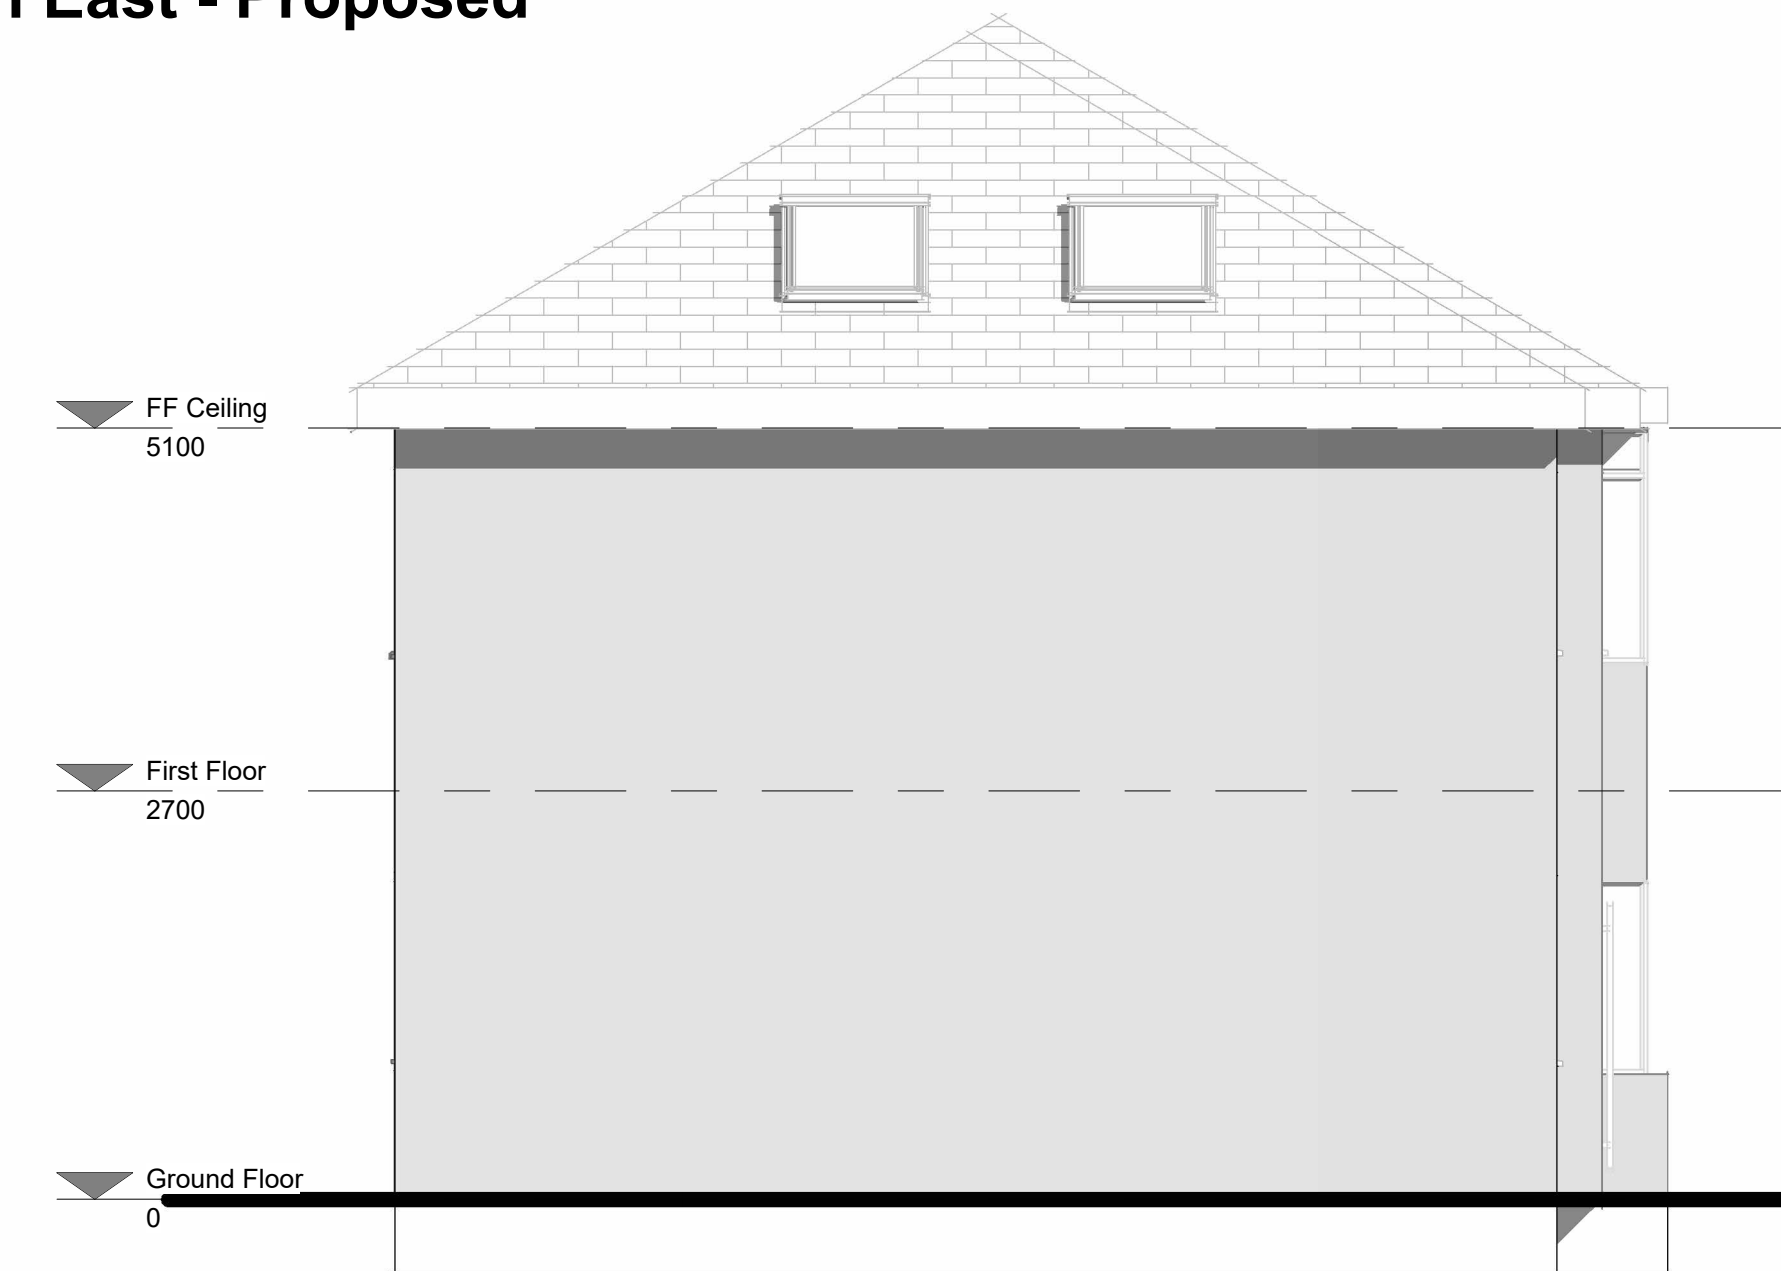

North West - Proposed
1 : 50

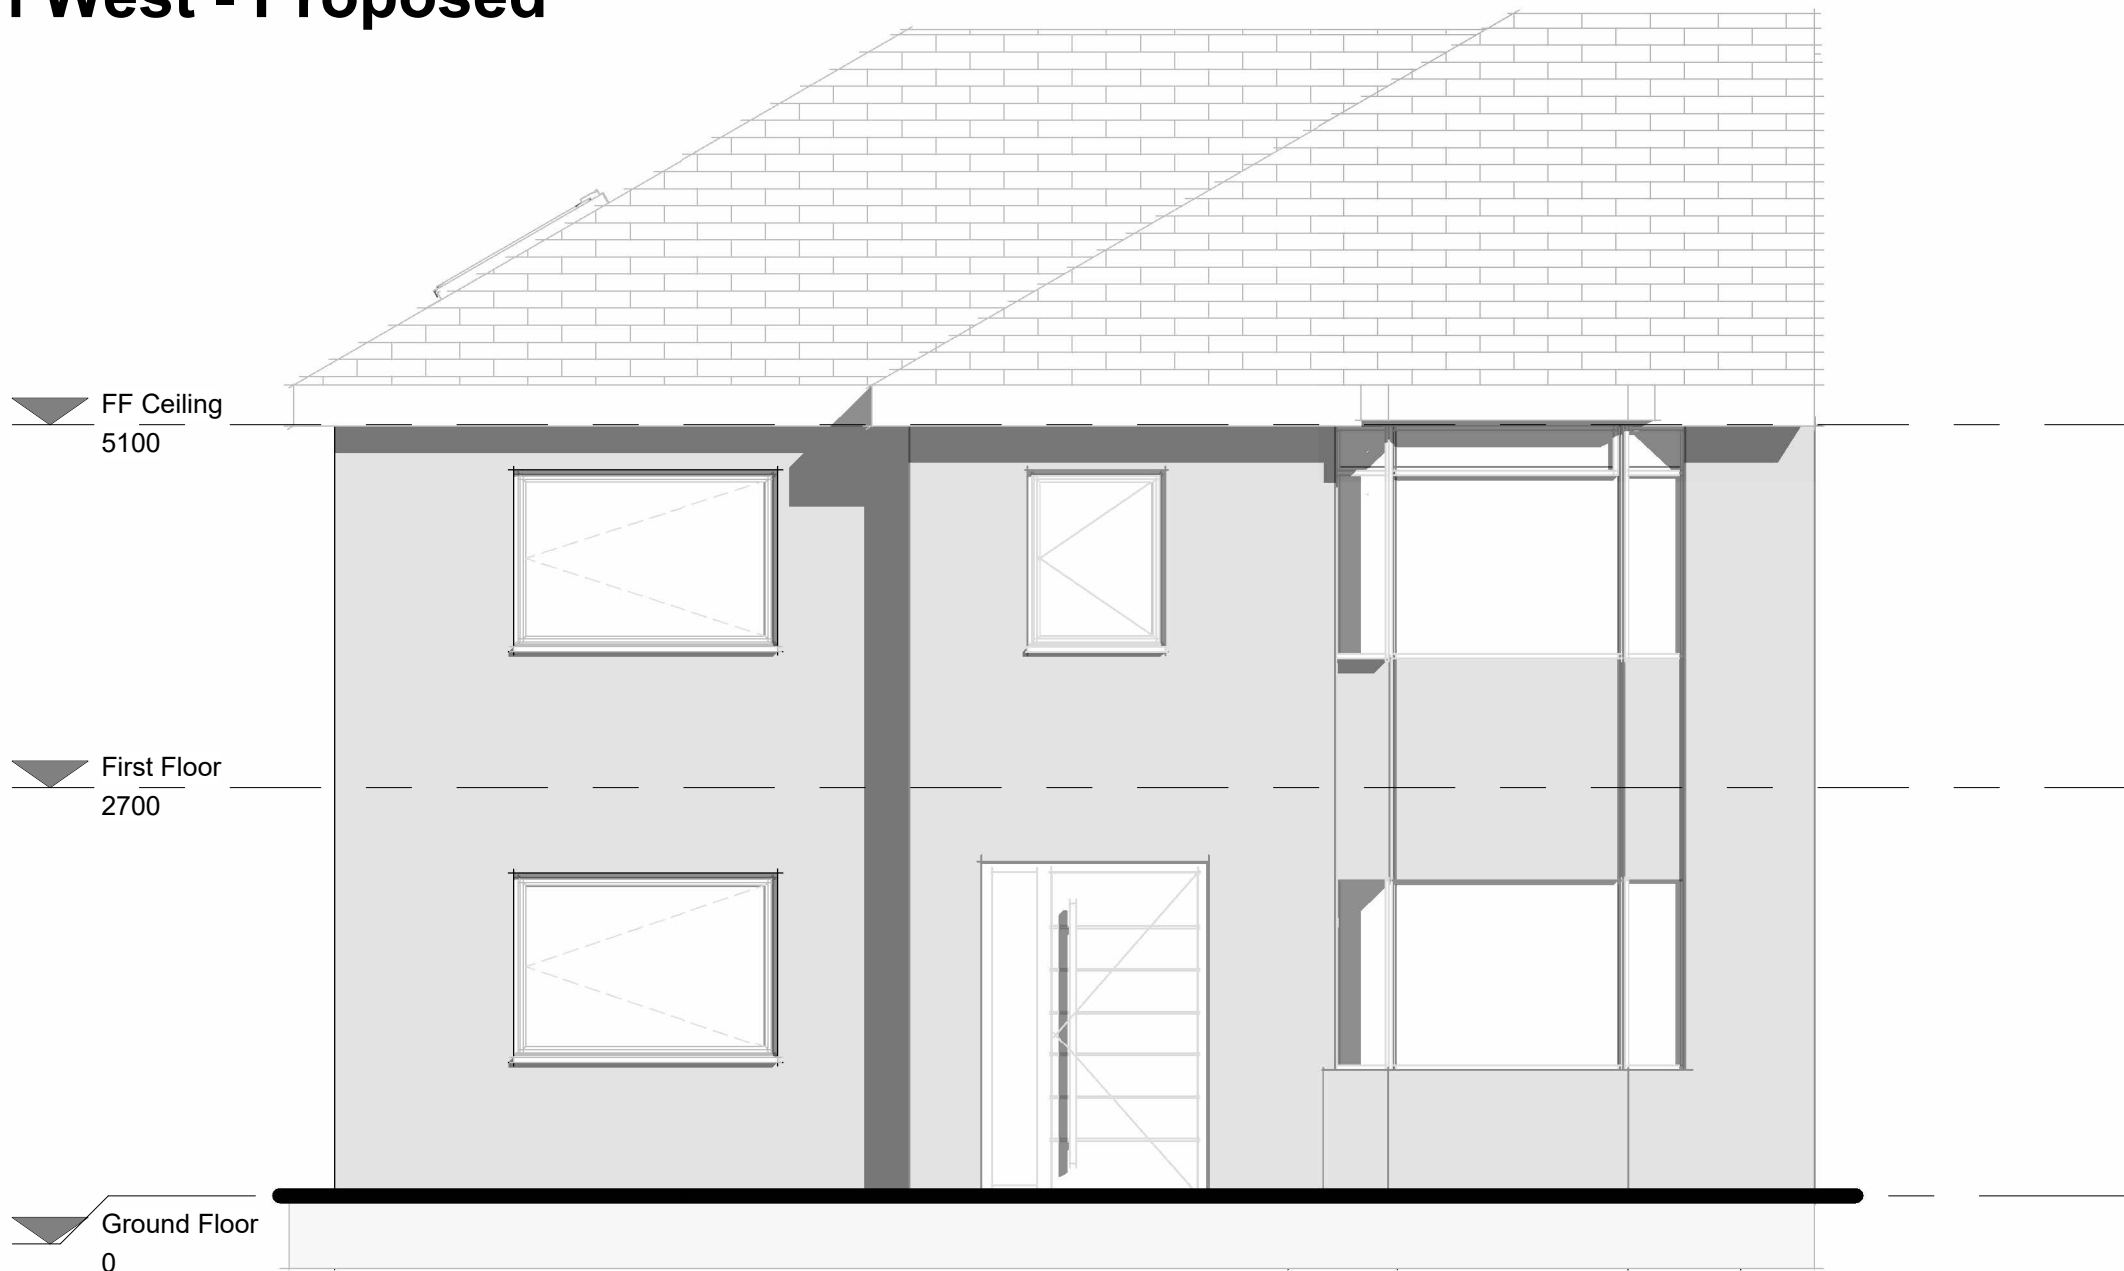

South West - Proposed
1 : 50

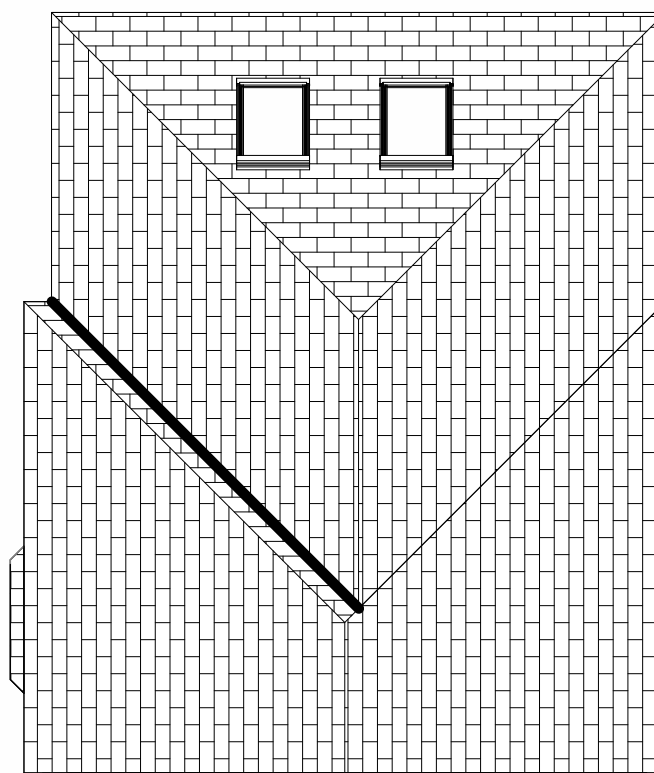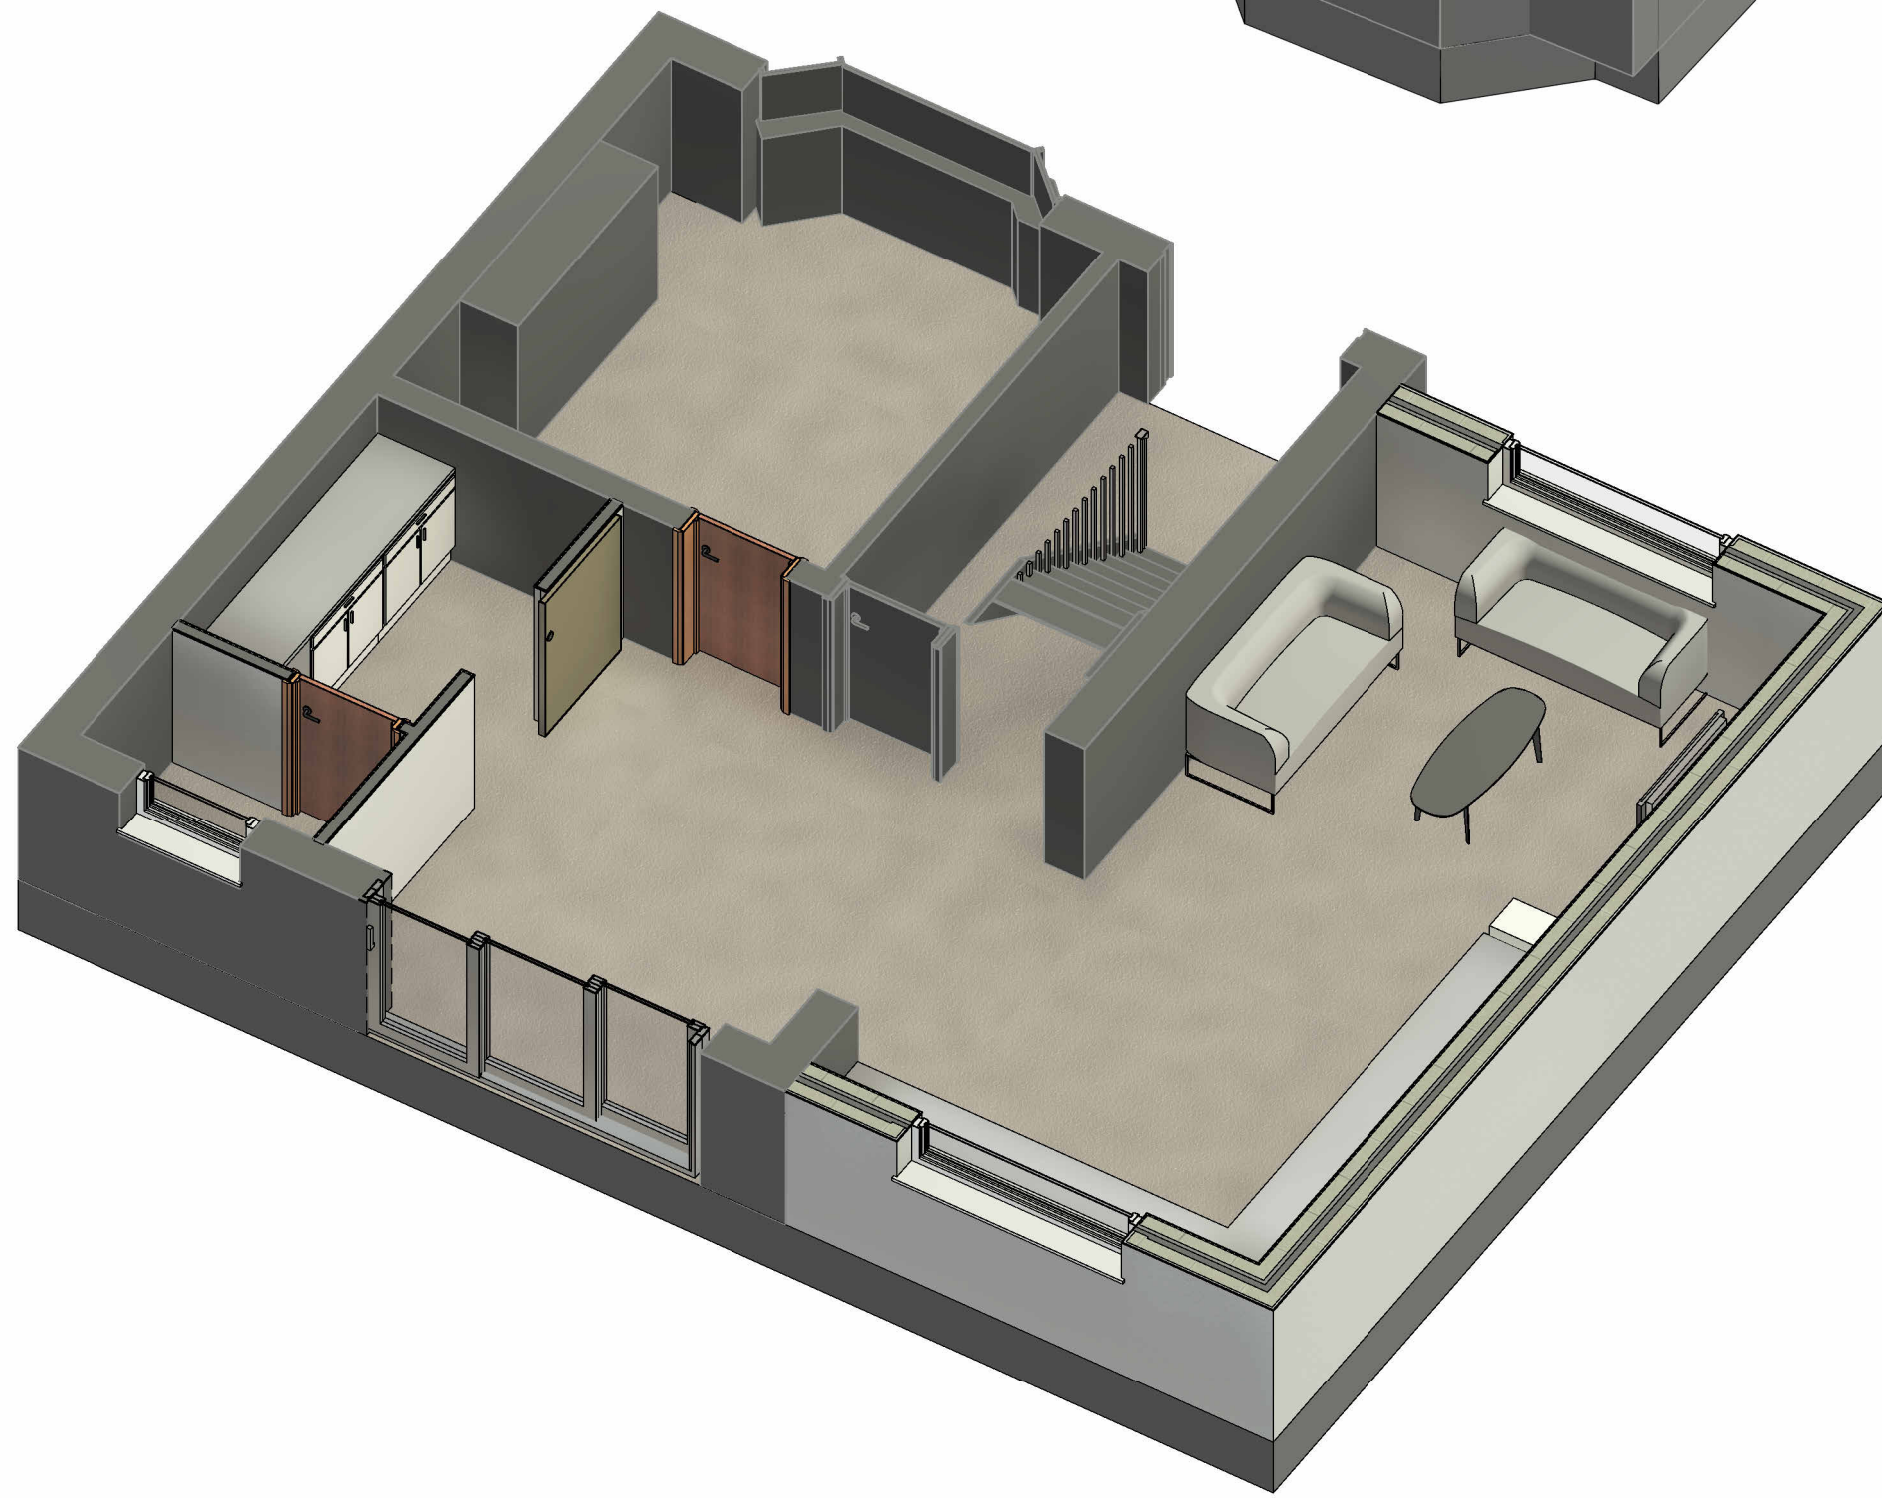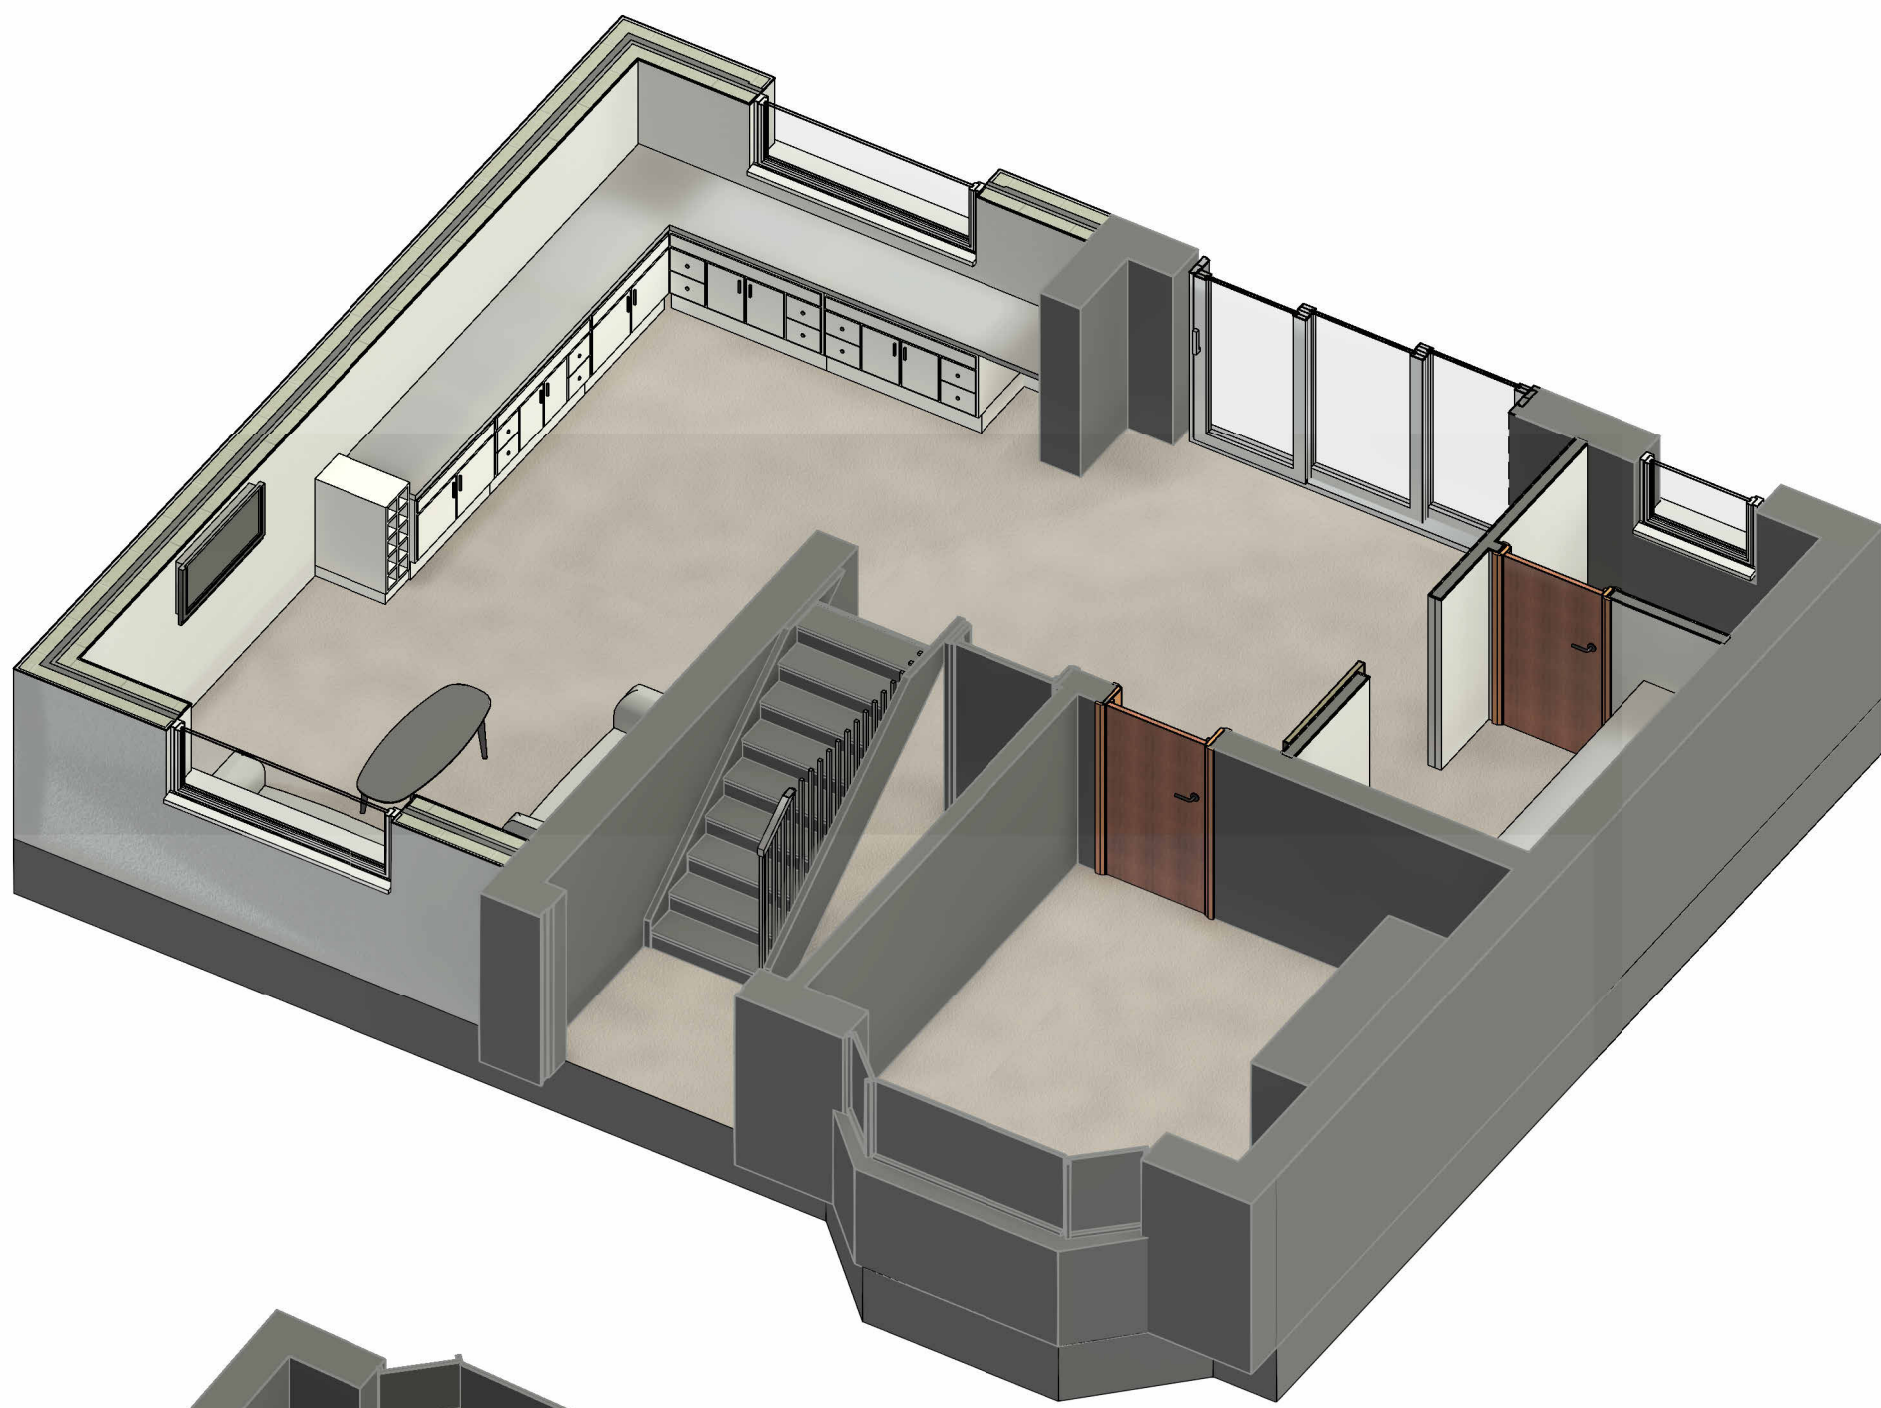

Site - Roof Proposed
1 : 100

proposed plans & elevations
Alexander Road, Dove Holes
planning issue

MJF
ARCHITECTURAL DESIGN

BSc (Hons) Architectural Technology
t: +44(0)7957 314 229
e : mikeyfoulkes@hotmail.com

Client:
Charley & Stu
Drawing no:
CSPL-003
Revision no:
A
Scale: (@A1)
As indicated
Checked: **MJF**
Date: **11/06/24**

© Copyright MJF Architectural Design 2024.
Drawings are the intellectual property of MJF
Architectural Design and must not be copied,
duplicated or communicated to any third party
without prior written consent of MJF Architectural
Design. All rights reserved

All dimensions to be checked on site with any
discrepancies to be checked with designer prior to
construction.