
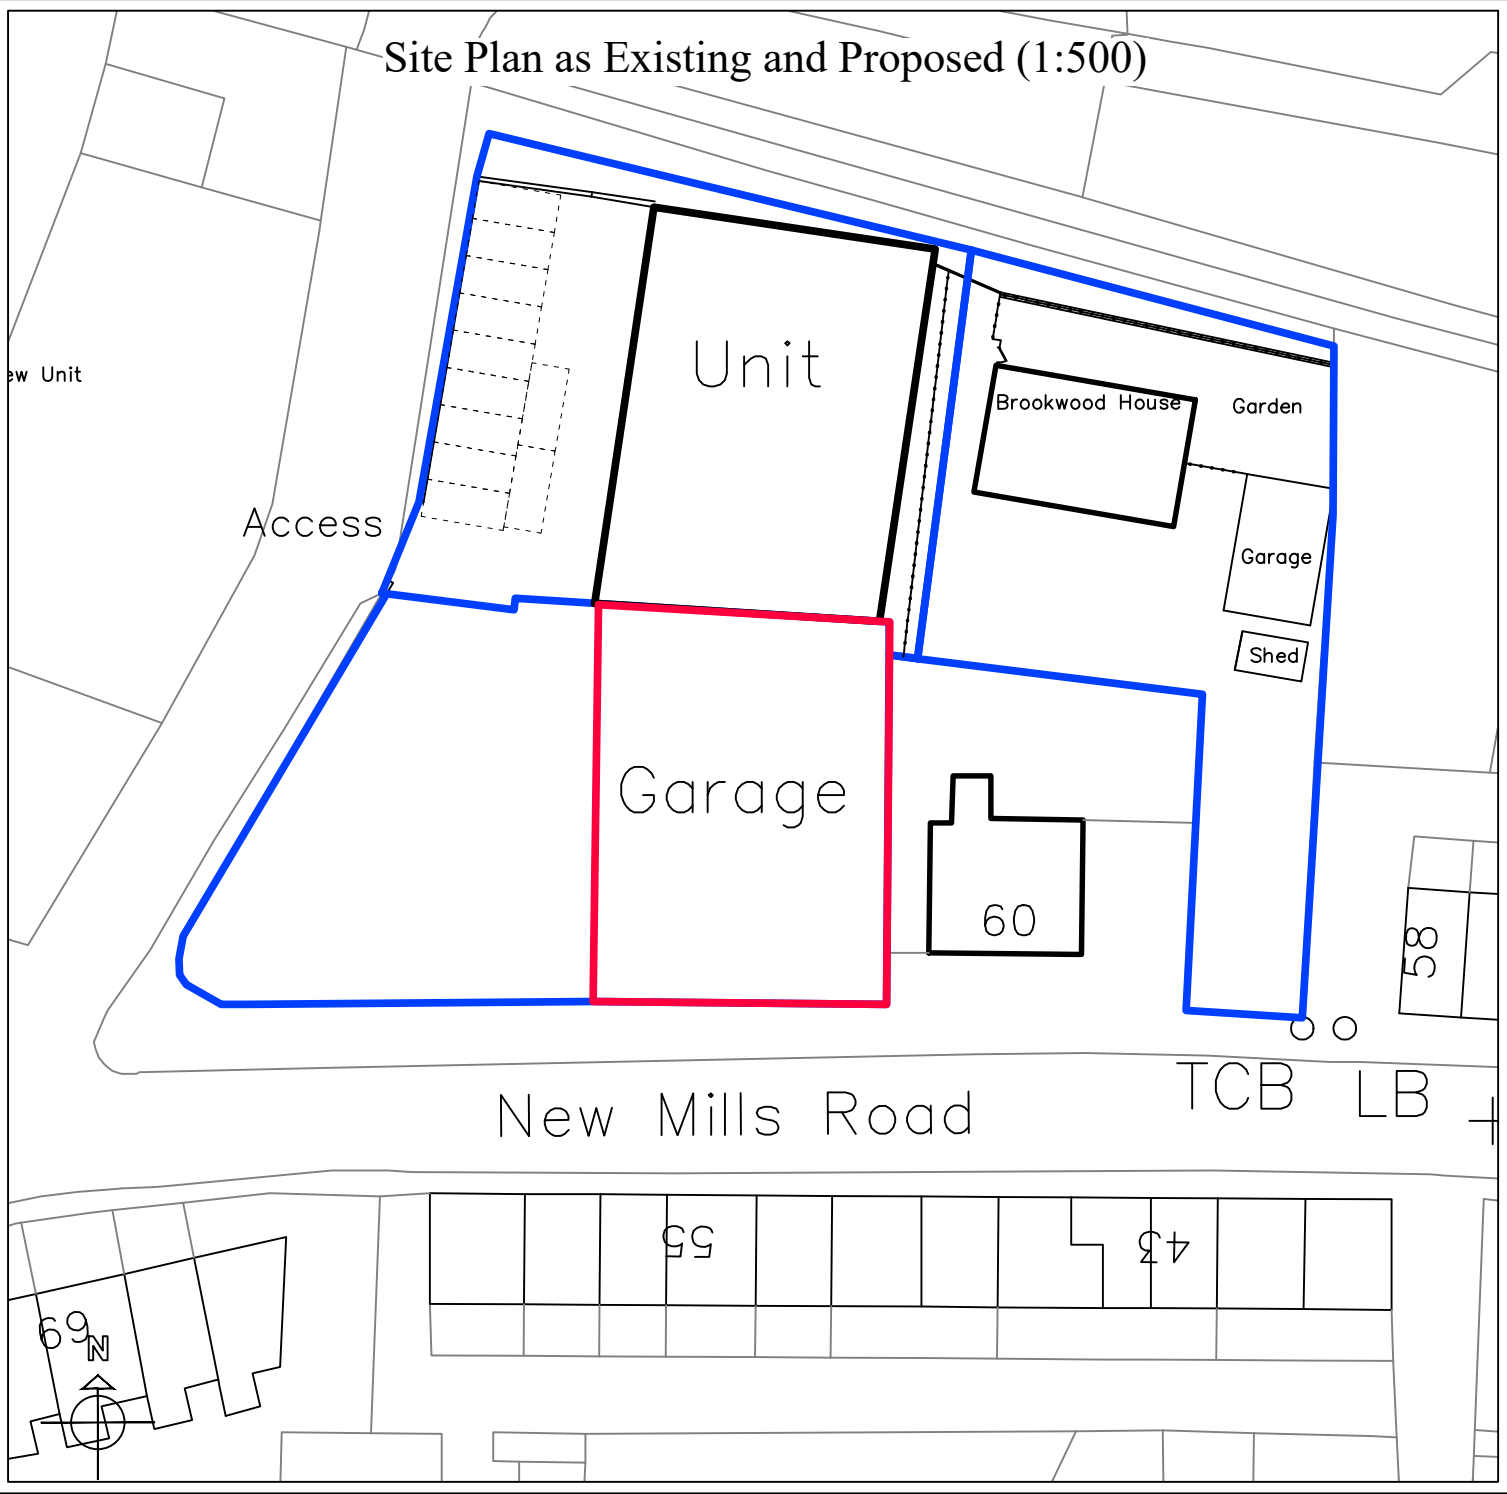
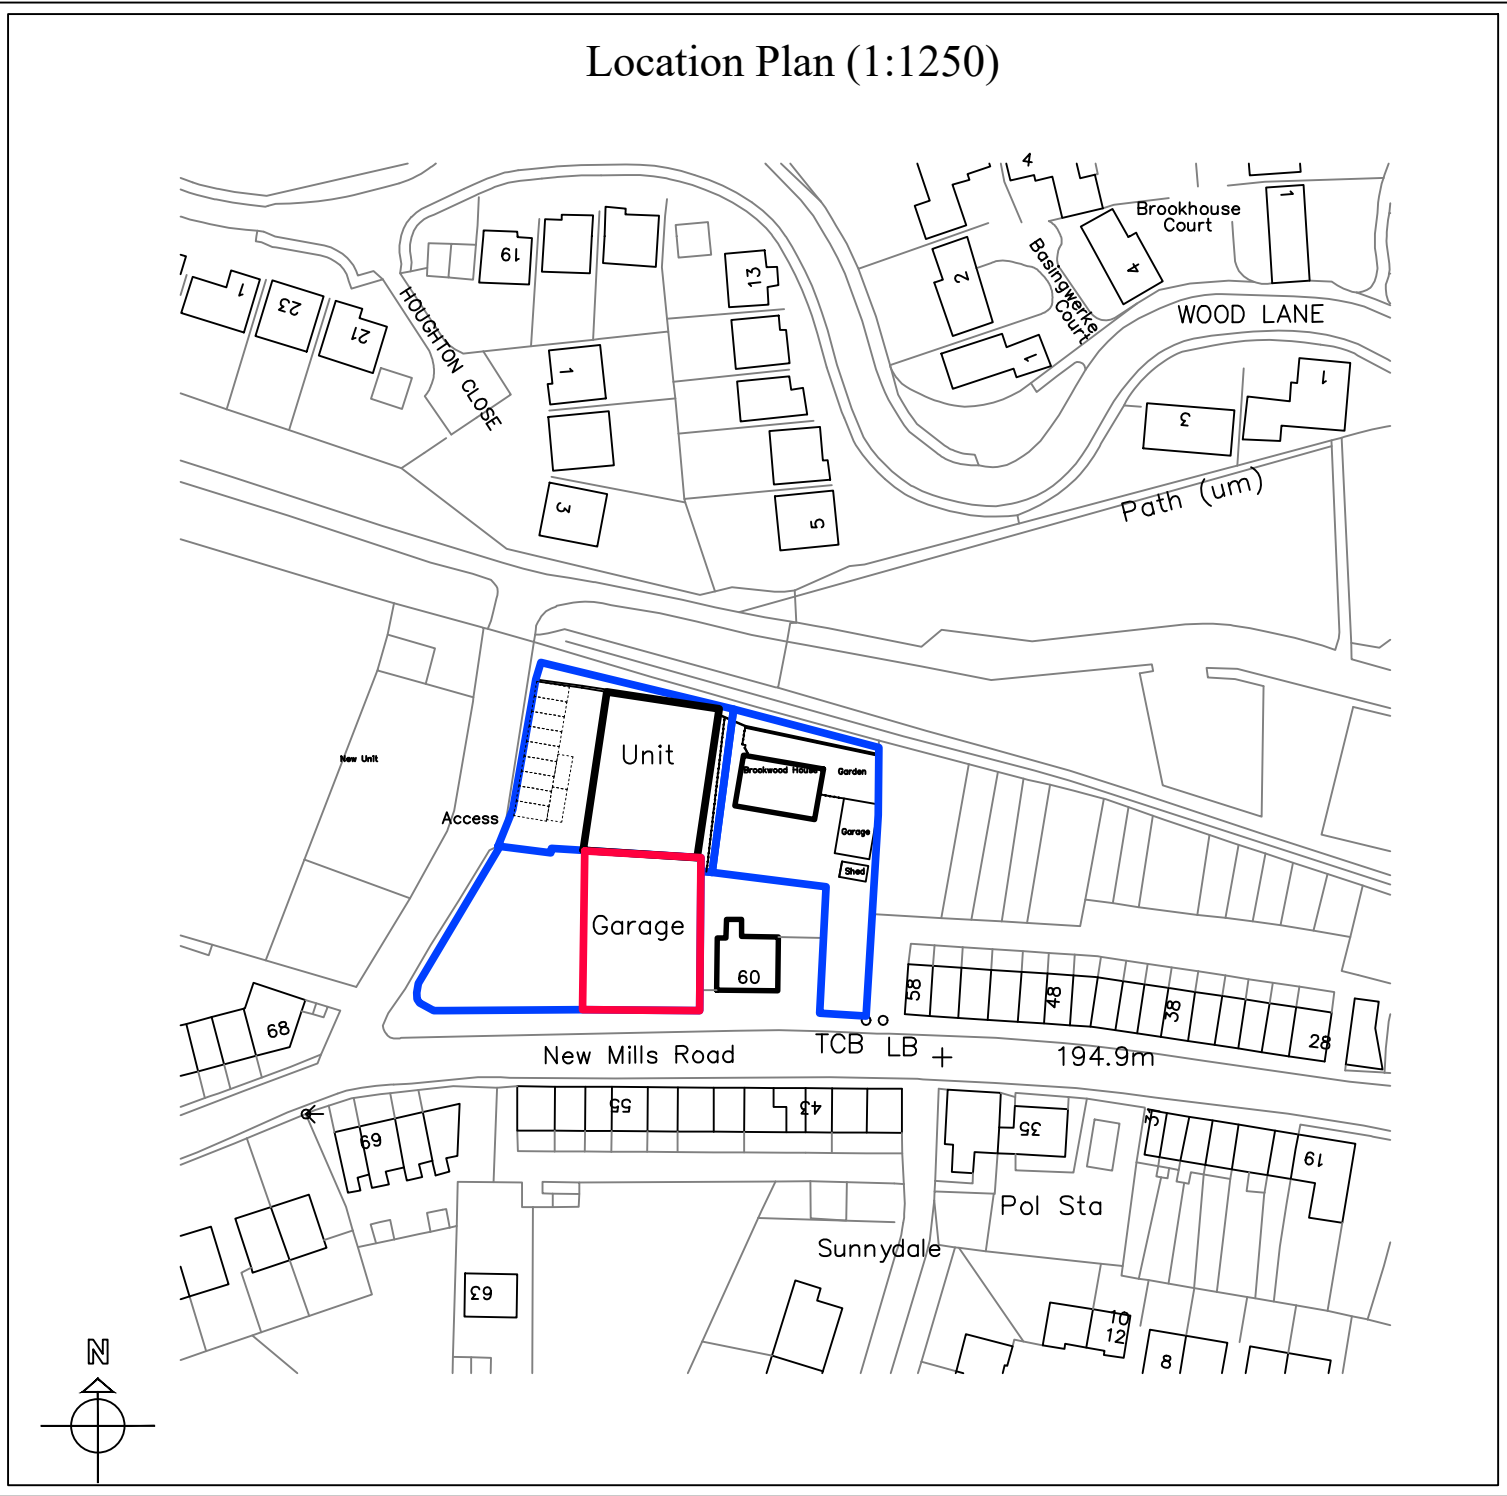
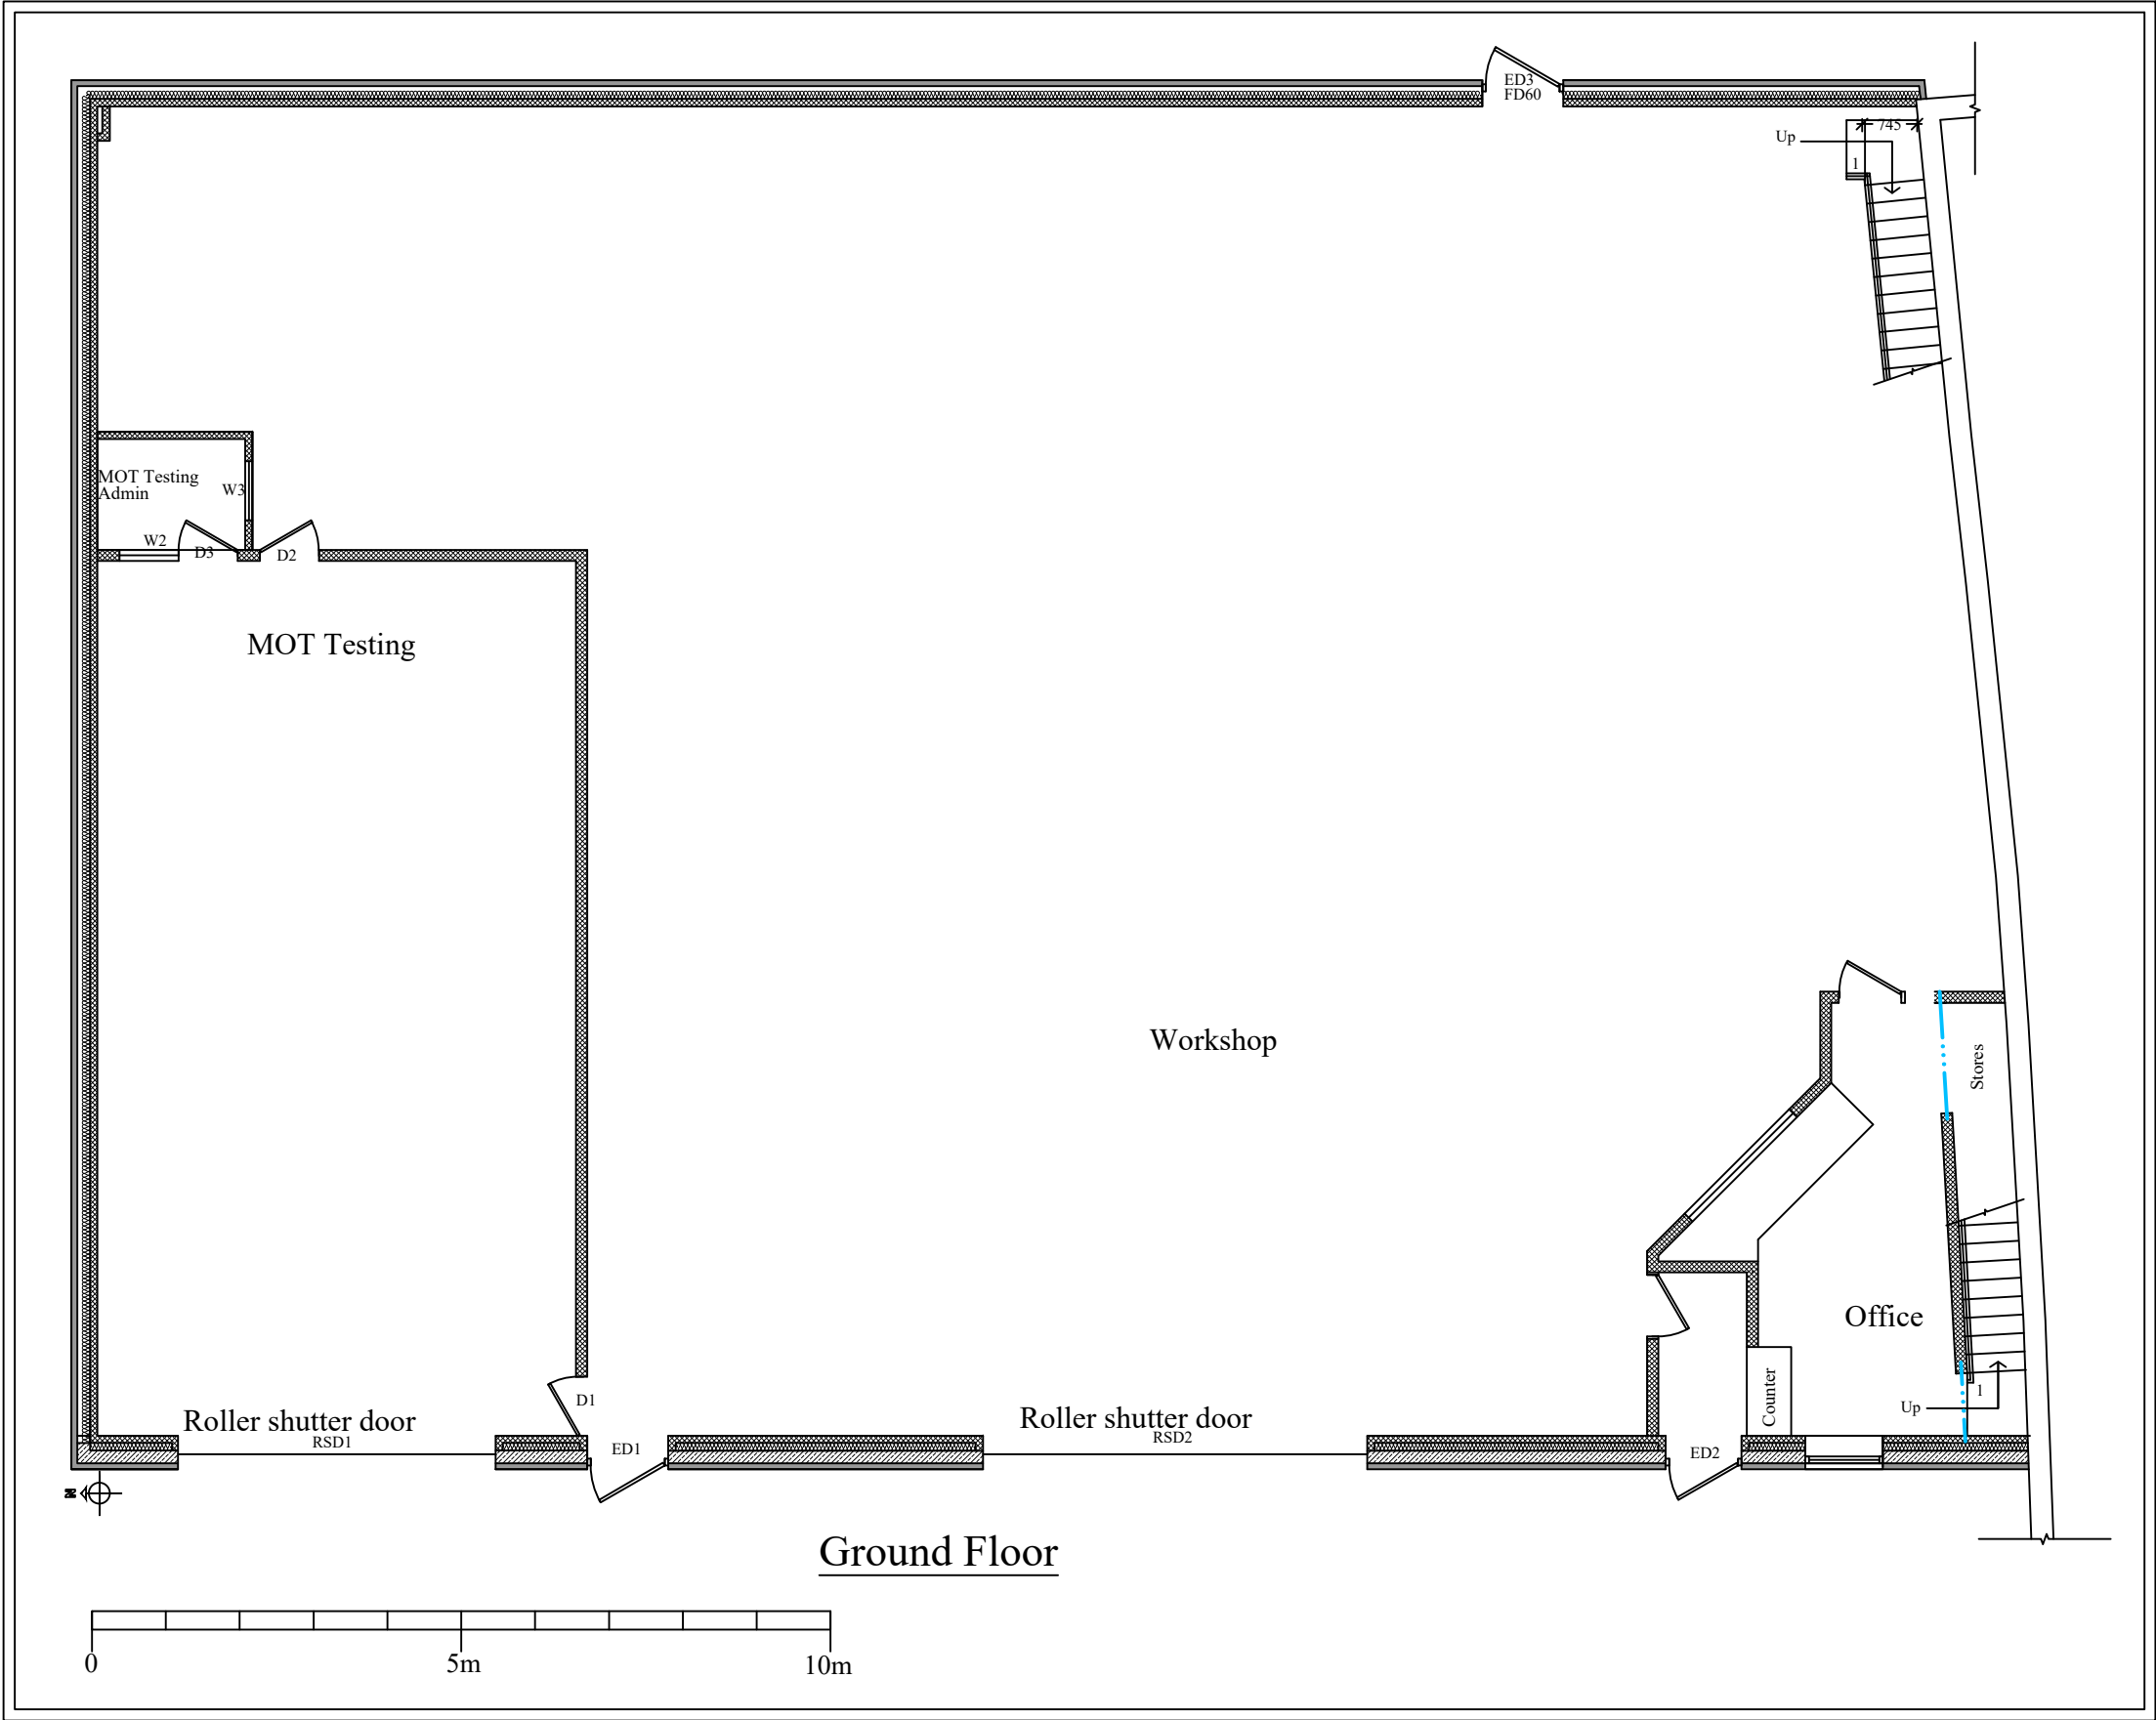


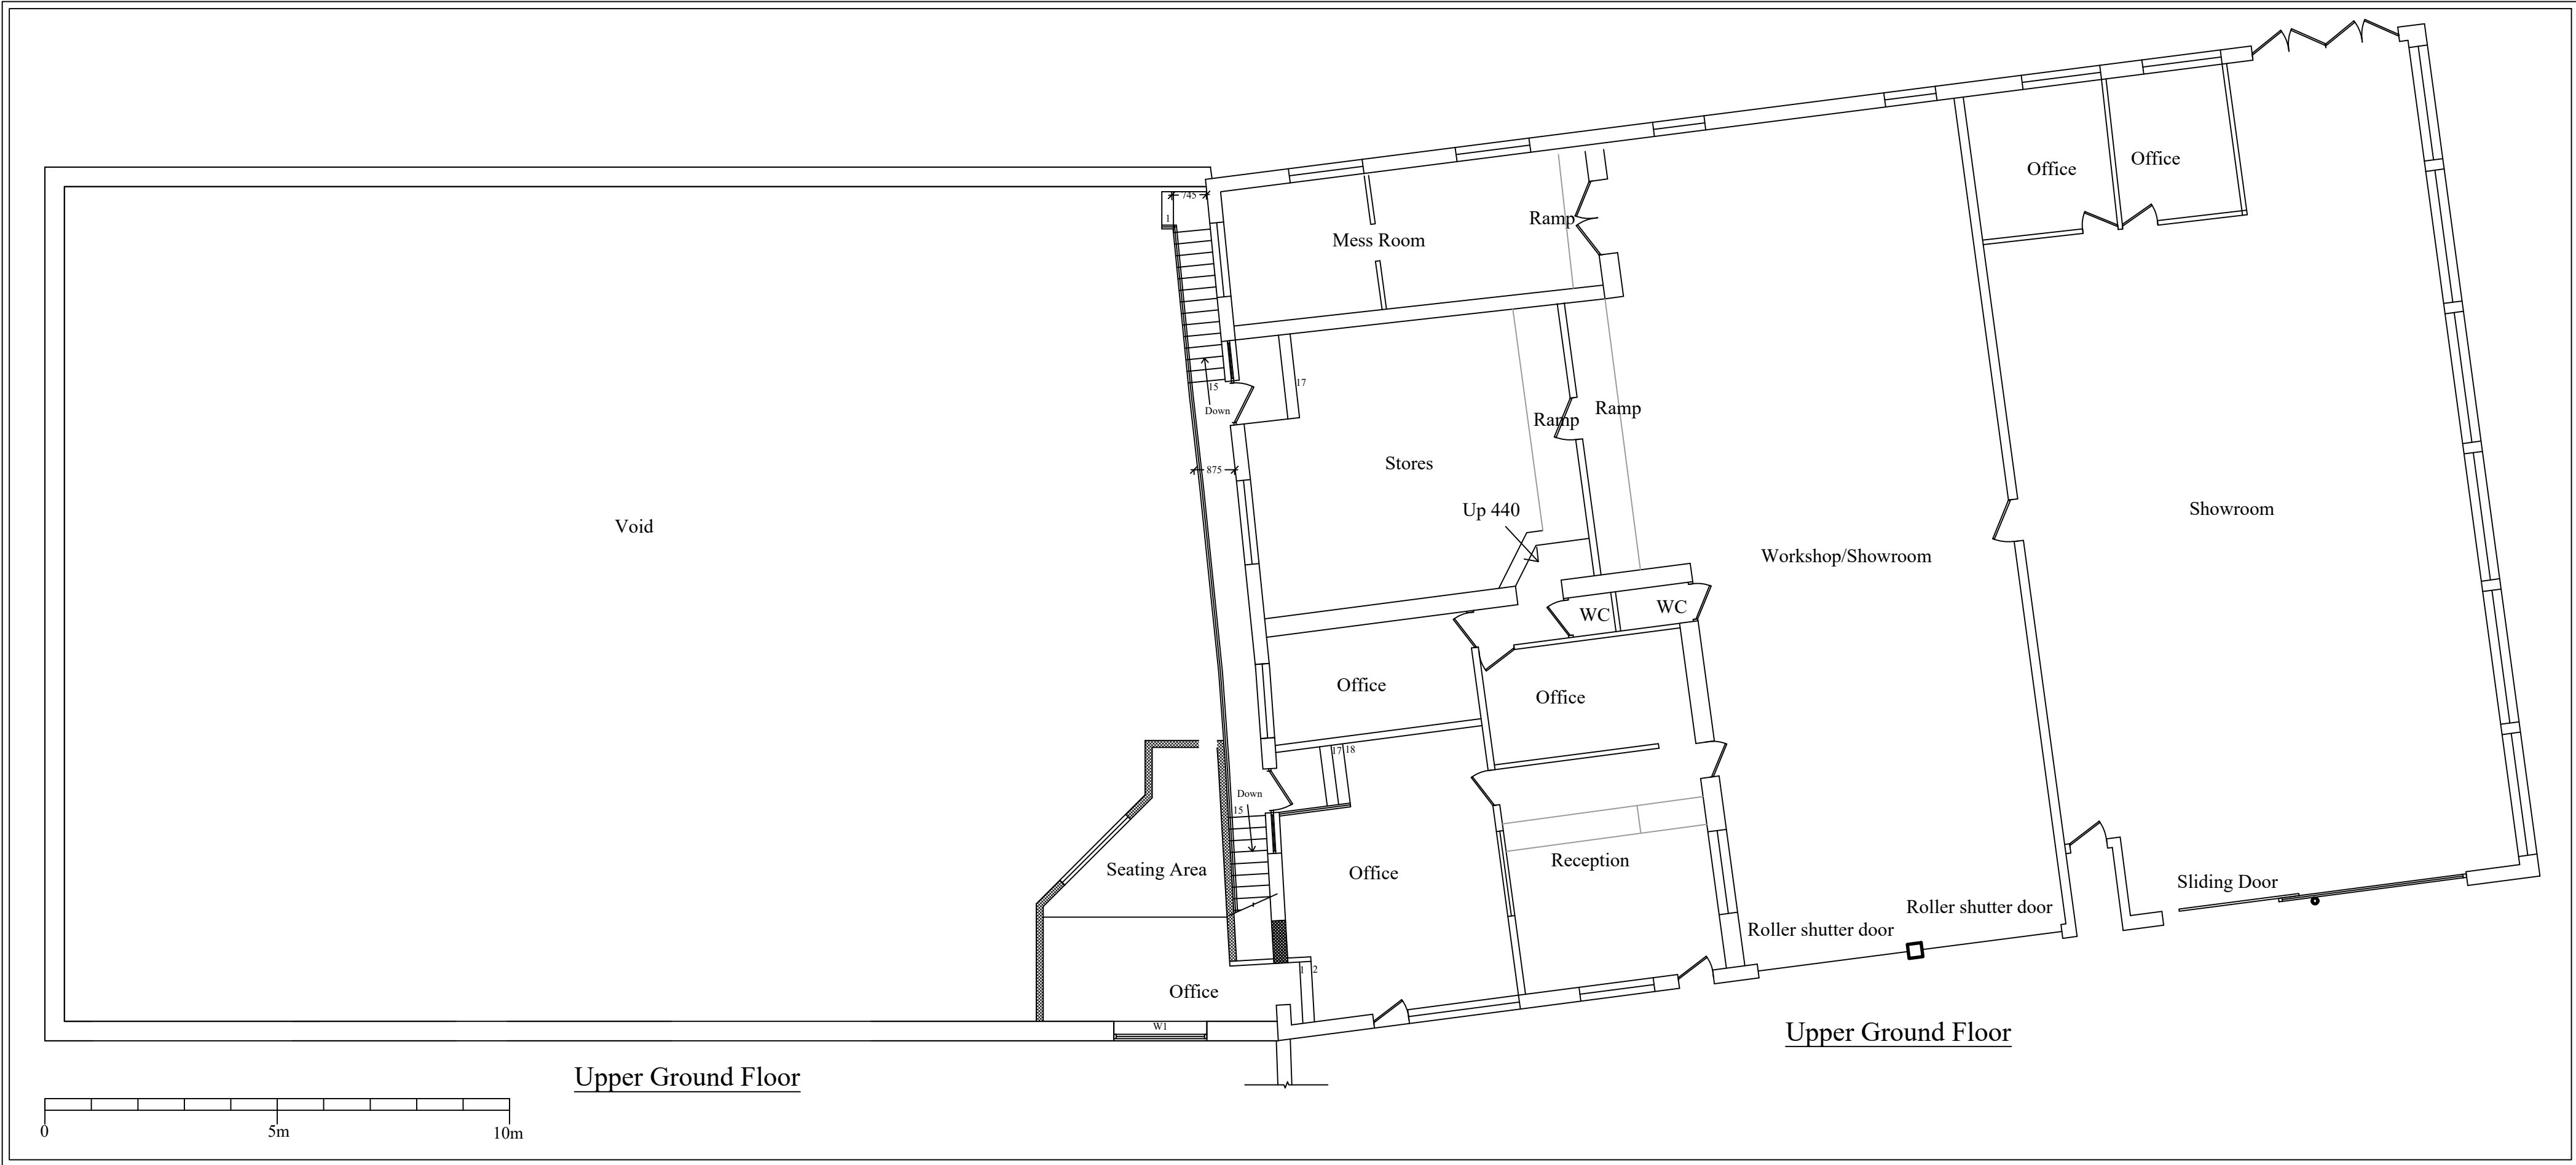

Planning

This drawing is the Copyright of SJ Design Limited.
All dimensions shall be indicated on the drawing.
All materials and workmanship are to be in accordance with prevailing British Standards, Codes of Practice, Building Regulations, manufacturers' and suppliers' recommendations and of to the complete satisfaction of SJ Design Limited.

REV	DATE	DETAIL

**SJ
DESIGN LTD**

Building Design & Surveying Consultants
The Old Workshop, 28A New Mills Road
Hayfield High Peak SK22 2 EU
Tel:01663 742903 Fax:01663 746686
Mobile: 07984 007 087 Email: info@sjdesign.net
www.sjdesign.net

Client: **Hallam Bros Ltd**
Job Title: External Cladding Changes
Hallam Bros Ltd
New Mills Road
Hayfield
SK22 2EU

Drawing Title:
**Plans, Site and Location Plans
as Existing**

Scale: 1:100 @A1 unless marked
Date: November 2024 Drawn by: SJ

Drawing No.	Rev.
101	