



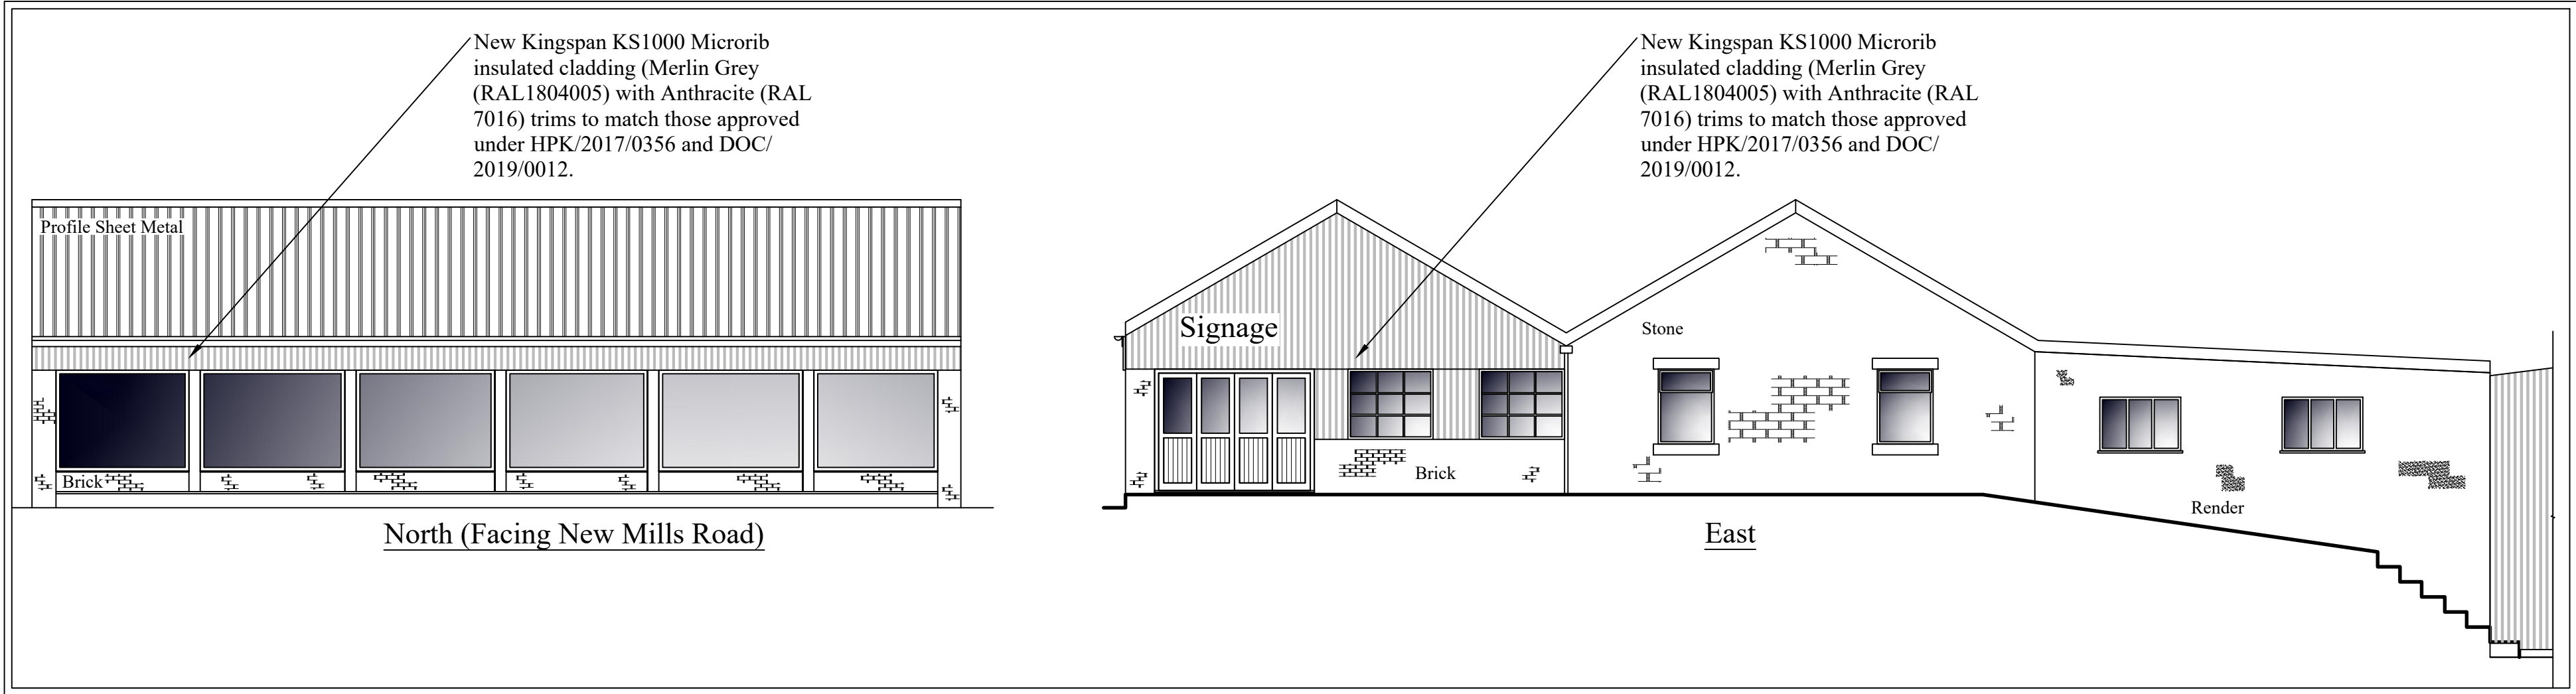

Planning

This drawing is the Copyright of SJ Design Limited.
All dimensions must be checked on site.
All materials and workmanship are to be in accordance with prevailing British Standards, Codes of Practice, Building Regulations, manufacturers and federation recommendations and all to the complete satisfaction of SJ Design Limited.

REV	DATE	DETAIL

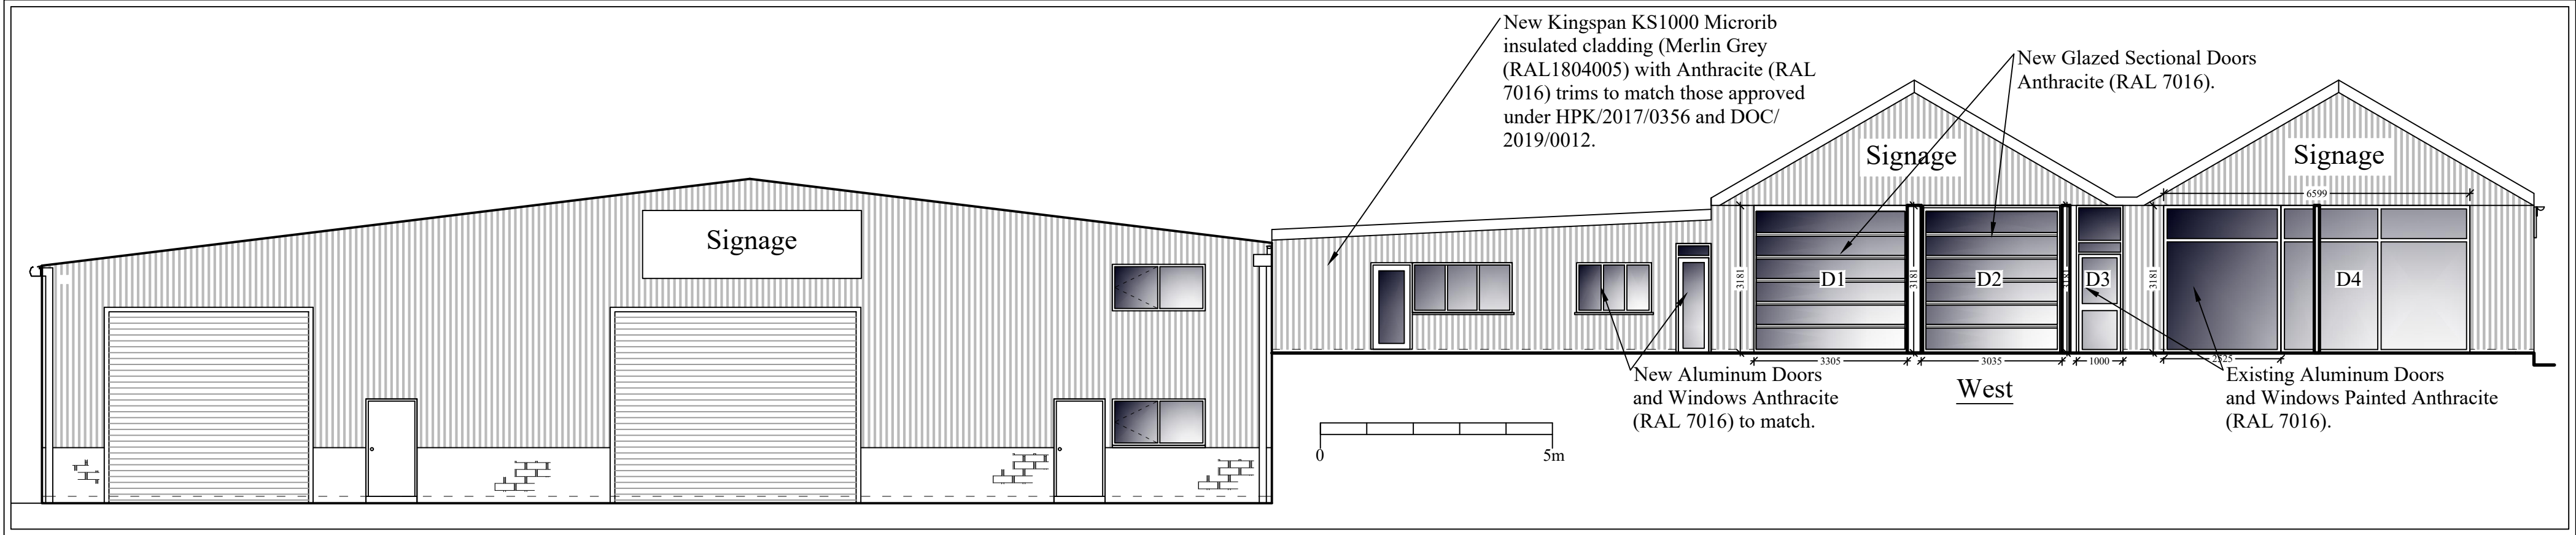

DESIGN LTD

Building Design & Surveying Consultants
The Old Workshop, 28A New Mills Road
Hayfield High Peak SK22 2 EU
Tel:01663 742903 Fax:01663 746686
Mobile: 07984 007 087 Email: info@sjdesign.net
www.sjdesign.net

Client
Hallam Bros Ltd
Job Title
External Cladding Changes
Hallam Bros Ltd
New Mills Road
Hayfield
SK22 2EU

Drawing Title
**Elevations
as Proposed**

Scale
1:100 @A2 unless marked
Date
November 2024
Drawn by
SJ

Drawing No. 202	Rev.
--------------------	------