FRONT 1:50

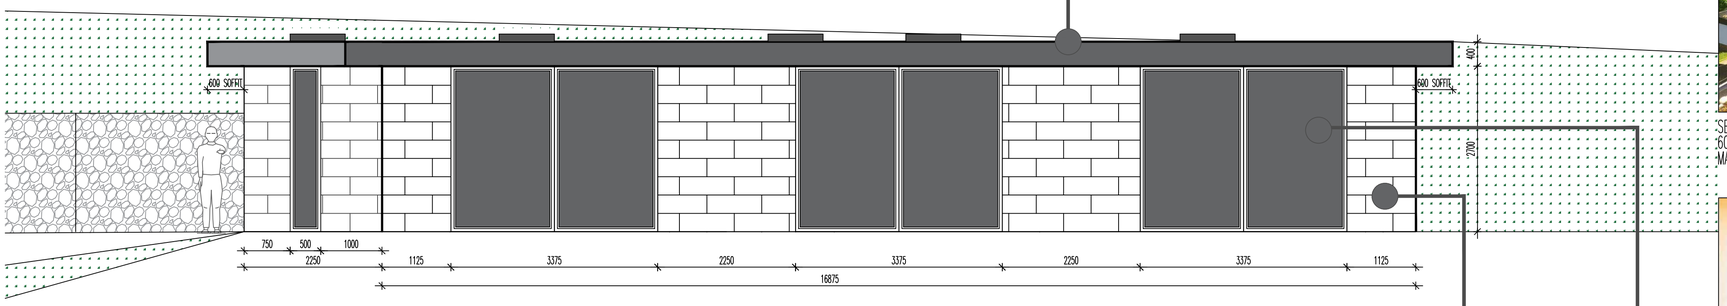

SEDUM ROOF COVERINGS WITH FLAT GLAZED ROOFLIGHTS
600mm OVERHANGING ALUMINIUM BOX SOFFIT FINISH TO MATCH GLAZING FRAME

REYNAERS HI-FINTY SLIDING WINDOWS

SIDE 1:50

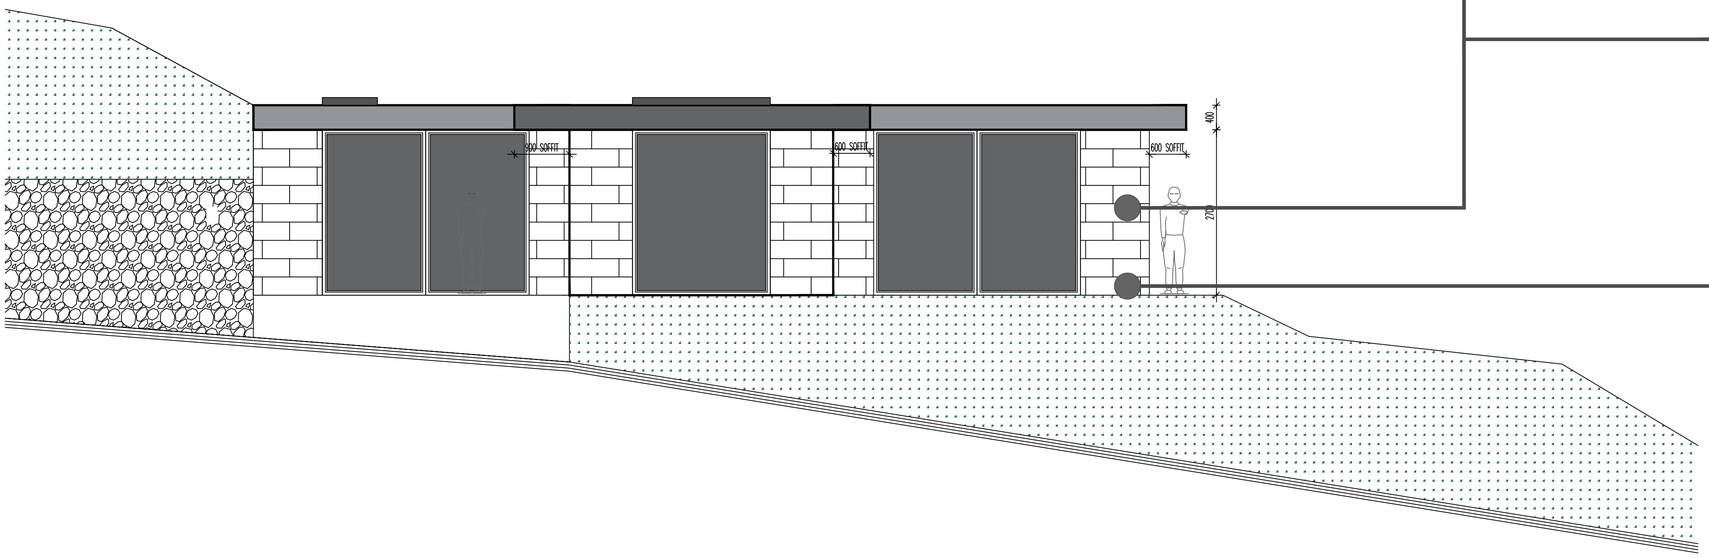

ASHLAR FLUSH JOINT STONE - 300mm DEEP COURSE

GRANITE SETT PAVING AND STEPS

PROPOSED FRONT AND SIDE ELEVATION

0M 1M 2M 3M

NEW DWELLING, CORBAR ROAD 1:50

REVISIONS:

PROPOSED ELEVATIONS
BUXTON
CORBAR ROAD

SCALE: 1:50
DATE: APRIL'22 DRAWN: AJS CHECKED: AJS

©THIS DRAWING AND THE BUILDING WORKS DEPICTED ARE THE COPYRIGHT OF AJS ARCHITECTURE AND MAY NOT BE REPRODUCED OR AMENDED EXCEPT BY WRITTEN PERMISSION. NO LIABILITY WILL BE ACCEPTED FOR AMENDMENTS MADE BY OTHER PERSONS.

A.J.S ARCHITECTURE
32 carr road.
buxton.
derbyshire.
sk17 6wf.
h: 01298 26062
m: 07794 400237

DRAWING No: PROPOSED 03

B REGS COMPLIANT