PROPOSED SECTION THROUGH SITE 1:200

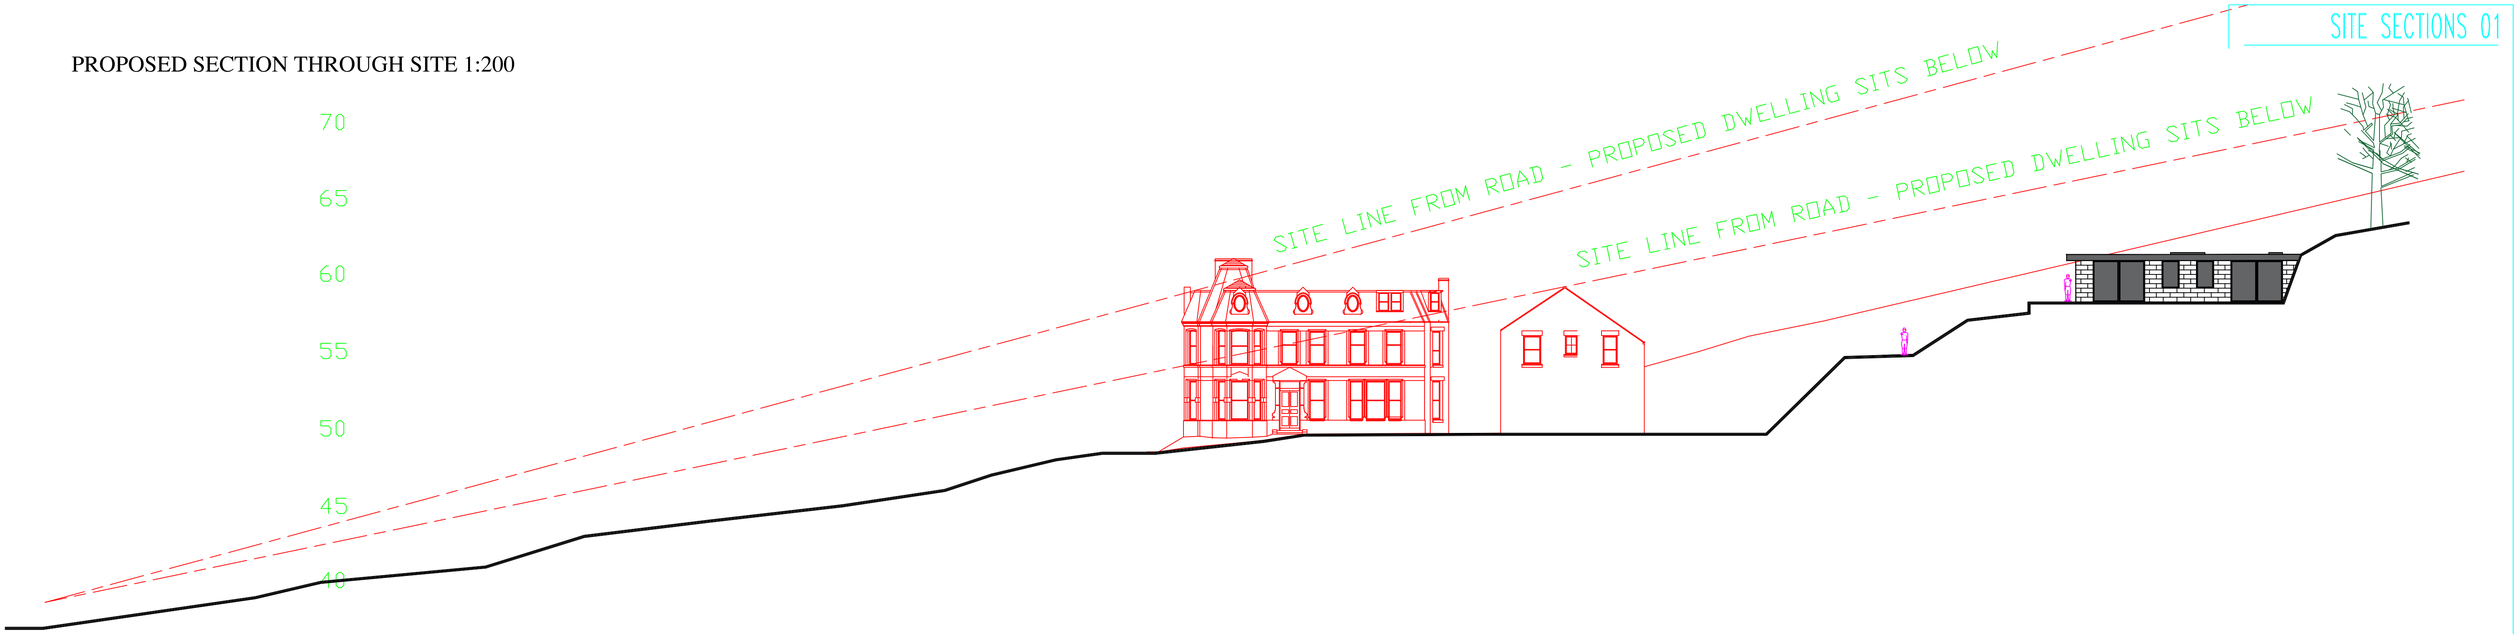

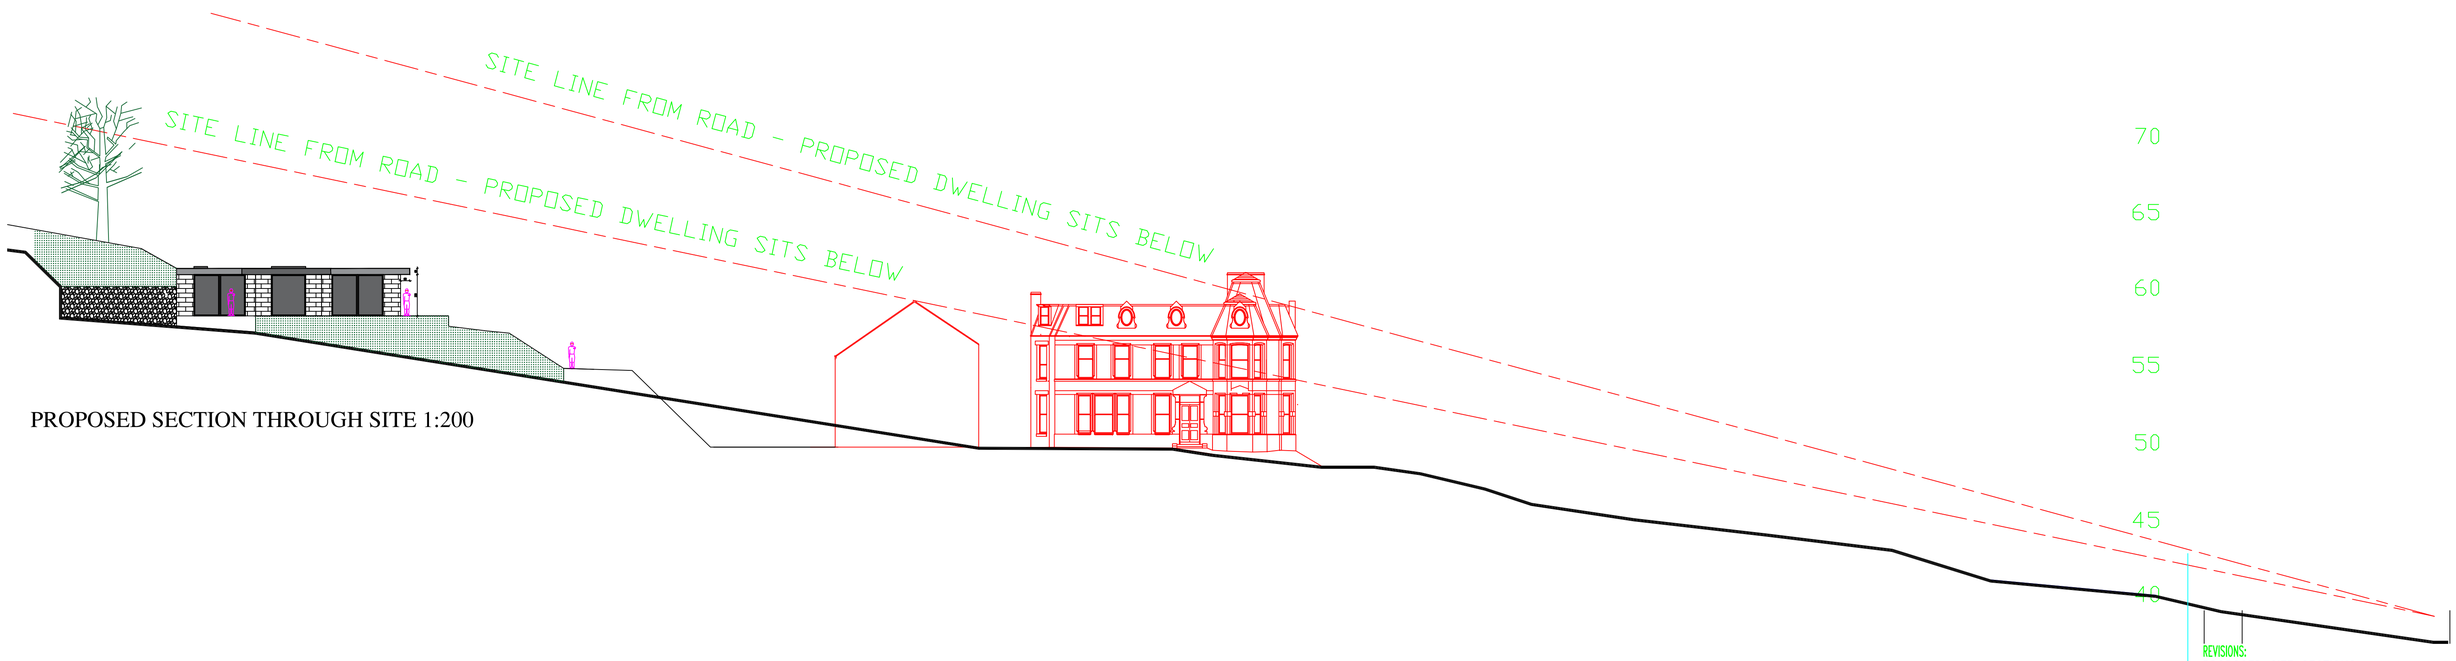

PROPOSED SECTION THROUGH SITE 1:200

REVISIONS:

PROPOSED SITE SECTIONS
BUXTON
CORBAR ROAD

SCALE: 1:200
DATE: FEB'24 DRAWN: AJS CHECKED: AJS

©THIS DRAWING AND THE BUILDING WORKS DEPICTED ARE THE COPYRIGHT OF AJS ARCHITECTURE AND MAY NOT BE REPRODUCED OR AMENDED EXCEPT BY WRITTEN PERMISSION. NO LIABILITY WILL BE ACCEPTED FOR AMENDMENTS MADE BY OTHER PERSONS.

A.J.S ARCHITECTURE
32 carr road.
buxton.
derbyshire.
sk17 6wf.
h: 01298 26062
m: 07794 400237

DRAWING No: SITE SECTIONS 01

B REGS COMPLIANT

PROPOSED SITE SECTIONS

NEW DWELLING, CORBAR ROAD 1:200