

○ CREATIVE FORGE LIMITED

■ THIS DRAWING IS THE SUBJECT OF COPYRIGHT WHICH VESTS IN CREATIVE FORGE LIMITED. IT IS AN INFRINGEMENT OF COPYRIGHT TO REPRODUCE THIS DRAWING, BY WHATEVER MEANS, INCLUDING ELECTRONIC, WITHOUT THE EXPRESS WRITTEN CONSENT OF CREATIVE FORGE LIMITED WHICH RESERVES ALL ITS RIGHTS

CREATIVE FORGE LIMITED ASSERTS ITS RIGHTS TO BE IDENTIFIED AS THE AUTHOR OF THIS DESIGN

■ REPORT ERRORS & OMISSIONS TO ARCHITECT.

■ CHECK ALL DIMENSIONS ON SITE


■ DRAWING TO BE READ IN CONJUNCTION WITH THE HEALTH AND SAFETY PLAN AND ALL RELEVANT RISK ASSESSMENTS



Front
1 : 100




Rear
1 : 100

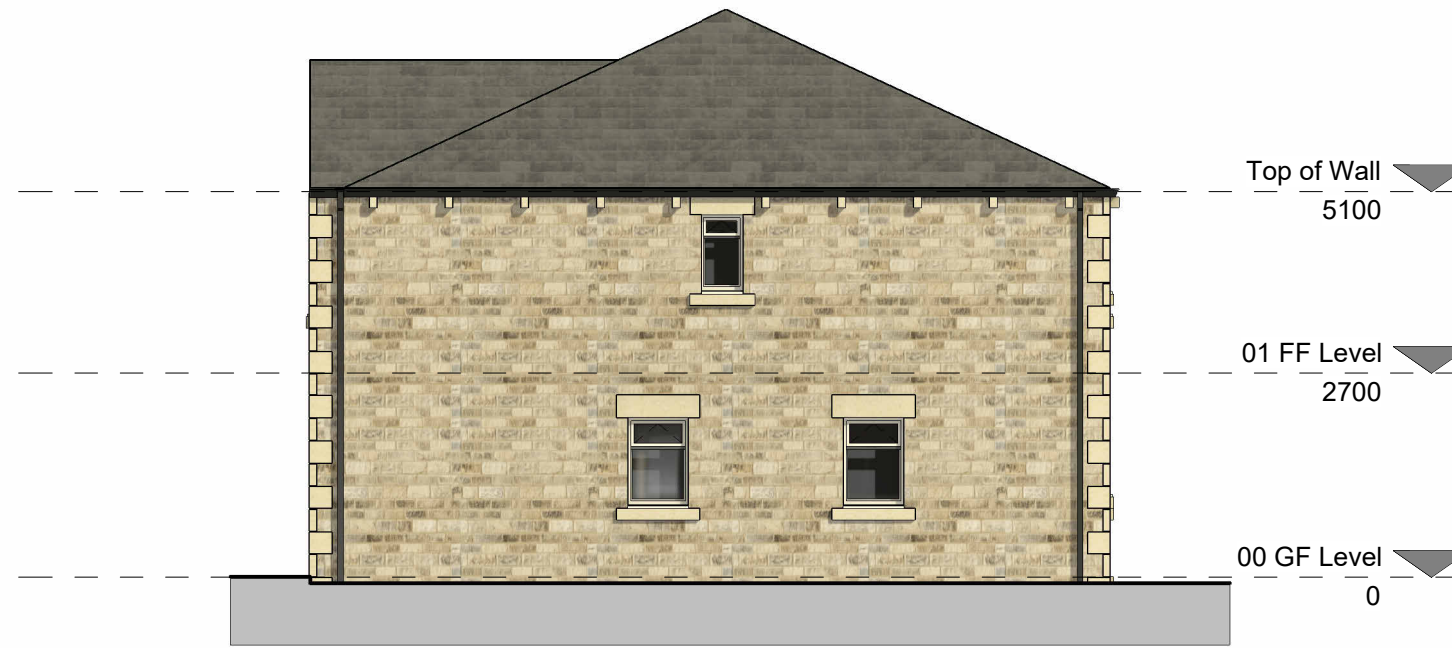

Right
1 : 100



Left
1 : 100

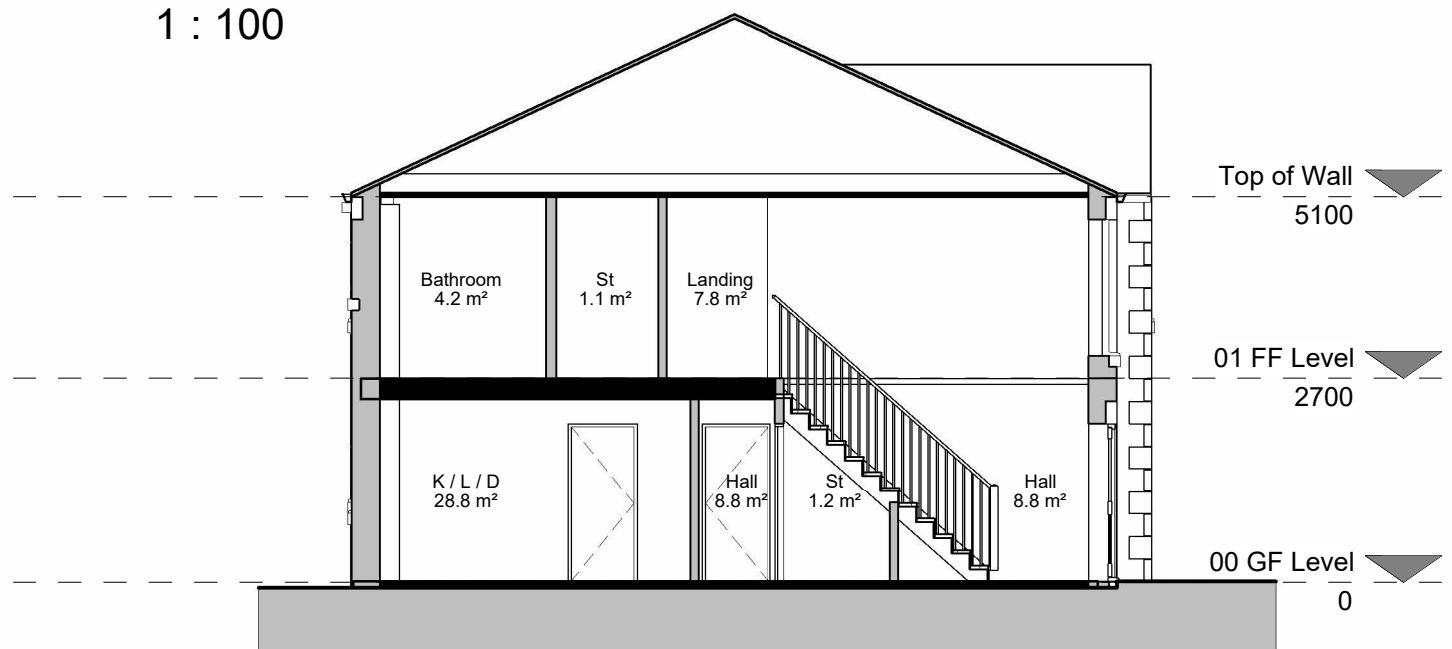

Section AA
1 : 100

D	08.11.24	SH	Annotation amendments	CF
C	07.11.24	AH	Amendments to design following LA comments	CA
B	13.08.24	SH	Amendments to page numbers	CF
A	14.02.24	SH	Amendments to house type. Stone mullions removed, lounge door location altered.	CF

REV.	DATE	DRN.	CHKD.
------	------	------	-------

PROJECT
Turnlee Road, Glossop

CLIENT
Caprice Construction Ltd

DRAWING
Proposed Elevations
House Type A - Plot 1

SCALE	SHEET SIZE	DRAWN	CHECKED	DATE
1 : 100	@ A2	AH	CA	26.09.23



Creative Forge Ltd
ARCHITECTURE & INTERIORS

A: 2 The Long Stables, Rochdale Rd, Denshaw, OL3 5UE
T: 07876685559 E: info@creativeforgeltd.co.uk

JOB No 23-027	DRAWING No 1007	REVISION D
STATUS Planning		