



Front
1 : 100




Rear
1 : 100



Right
1 : 100



Left
1 : 100

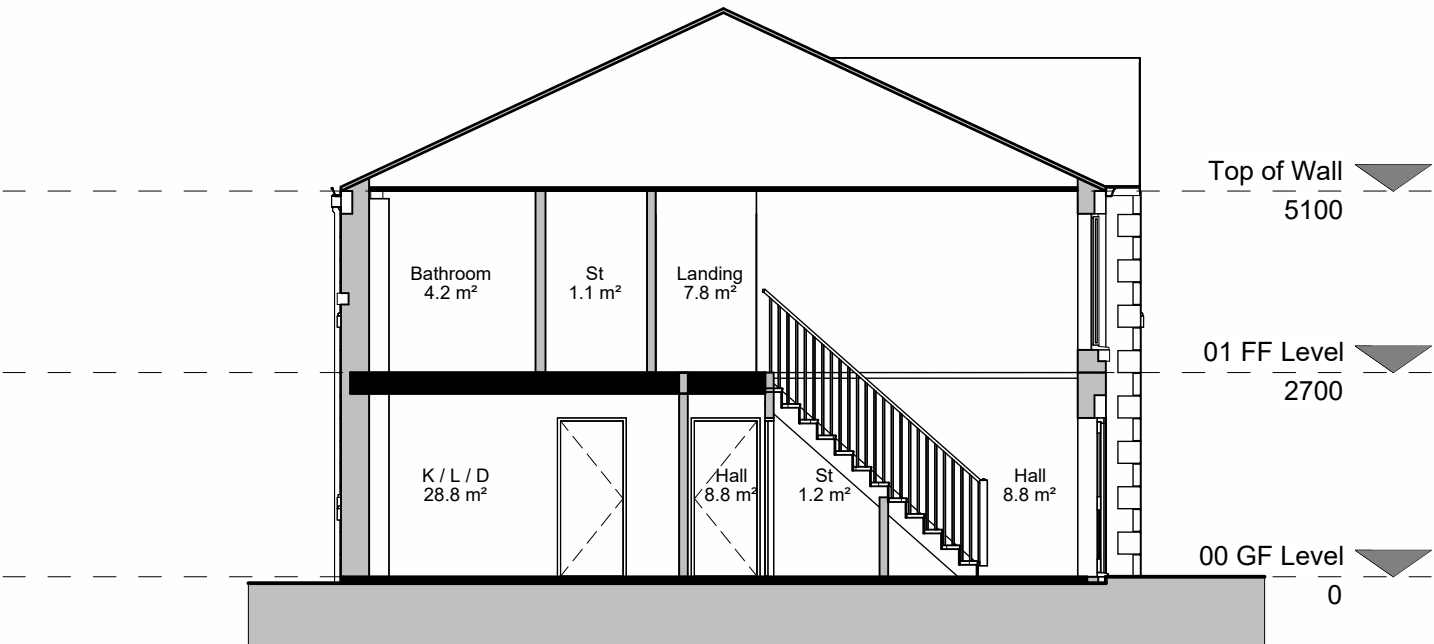

Section AA
1 : 100

○ CREATIVE FORGE LIMITED
■ THIS DRAWING IS THE SUBJECT OF COPYRIGHT WHICH VESTS IN CREATIVE FORGE LIMITED. IT IS AN INFRINGEMENT OF COPYRIGHT TO REPRODUCE THIS DRAWING, BY WHATEVER MEANS, INCLUDING ELECTRONIC, WITHOUT THE EXPRESS WRITTEN CONSENT OF CREATIVE FORGE LIMITED WHICH RESERVES ALL ITS RIGHTS

CREATIVE FORGE LIMITED ASSERTS ITS RIGHTS TO BE IDENTIFIED AS THE AUTHOR OF THIS DESIGN

■ REPORT ERRORS & OMISSIONS TO ARCHITECT.
■ CHECK ALL DIMENSIONS ON SITE
■ DRAWING TO BE READ IN CONJUNCTION WITH THE HEALTH AND SAFETY PLAN AND ALL RELEVANT RISK ASSESSMENTS

E	08.11.24	SH	Annotation Amendments	CF
D	08.11.24	SH	Amendments to roof pitches	CF
C	07.11.24	SH	Amendments following LA comments	CF
B	13.08.24	SH	Amendments to page numbers	CF
A	14.02.24	SH	Amendments to house type. Stone mullions removed, lounge door location altered.	CF

REV.	DATE	DRN.	CHKD.
PROJECT Turnlee Road, Glossop			
CLIENT Caprice Construction Ltd			
DRAWING Proposed Elevations House Type A - Plots 2 and 8			
SCALE 1 : 100	SHEET SIZE @ A2	DRAWN AH	CHECKED CA
		DATE 26.09.23	



Creative Forge Ltd

ARCHITECTURE & INTERIORS

A: 2 The Long Stables, Rochdale Rd, Denshaw, OL3 5UE
T: 07876685559 E: info@creativeforgeltd.co.uk

JOB No 23-027	DRAWING No 1009	REVISION E
STATUS Planning		