


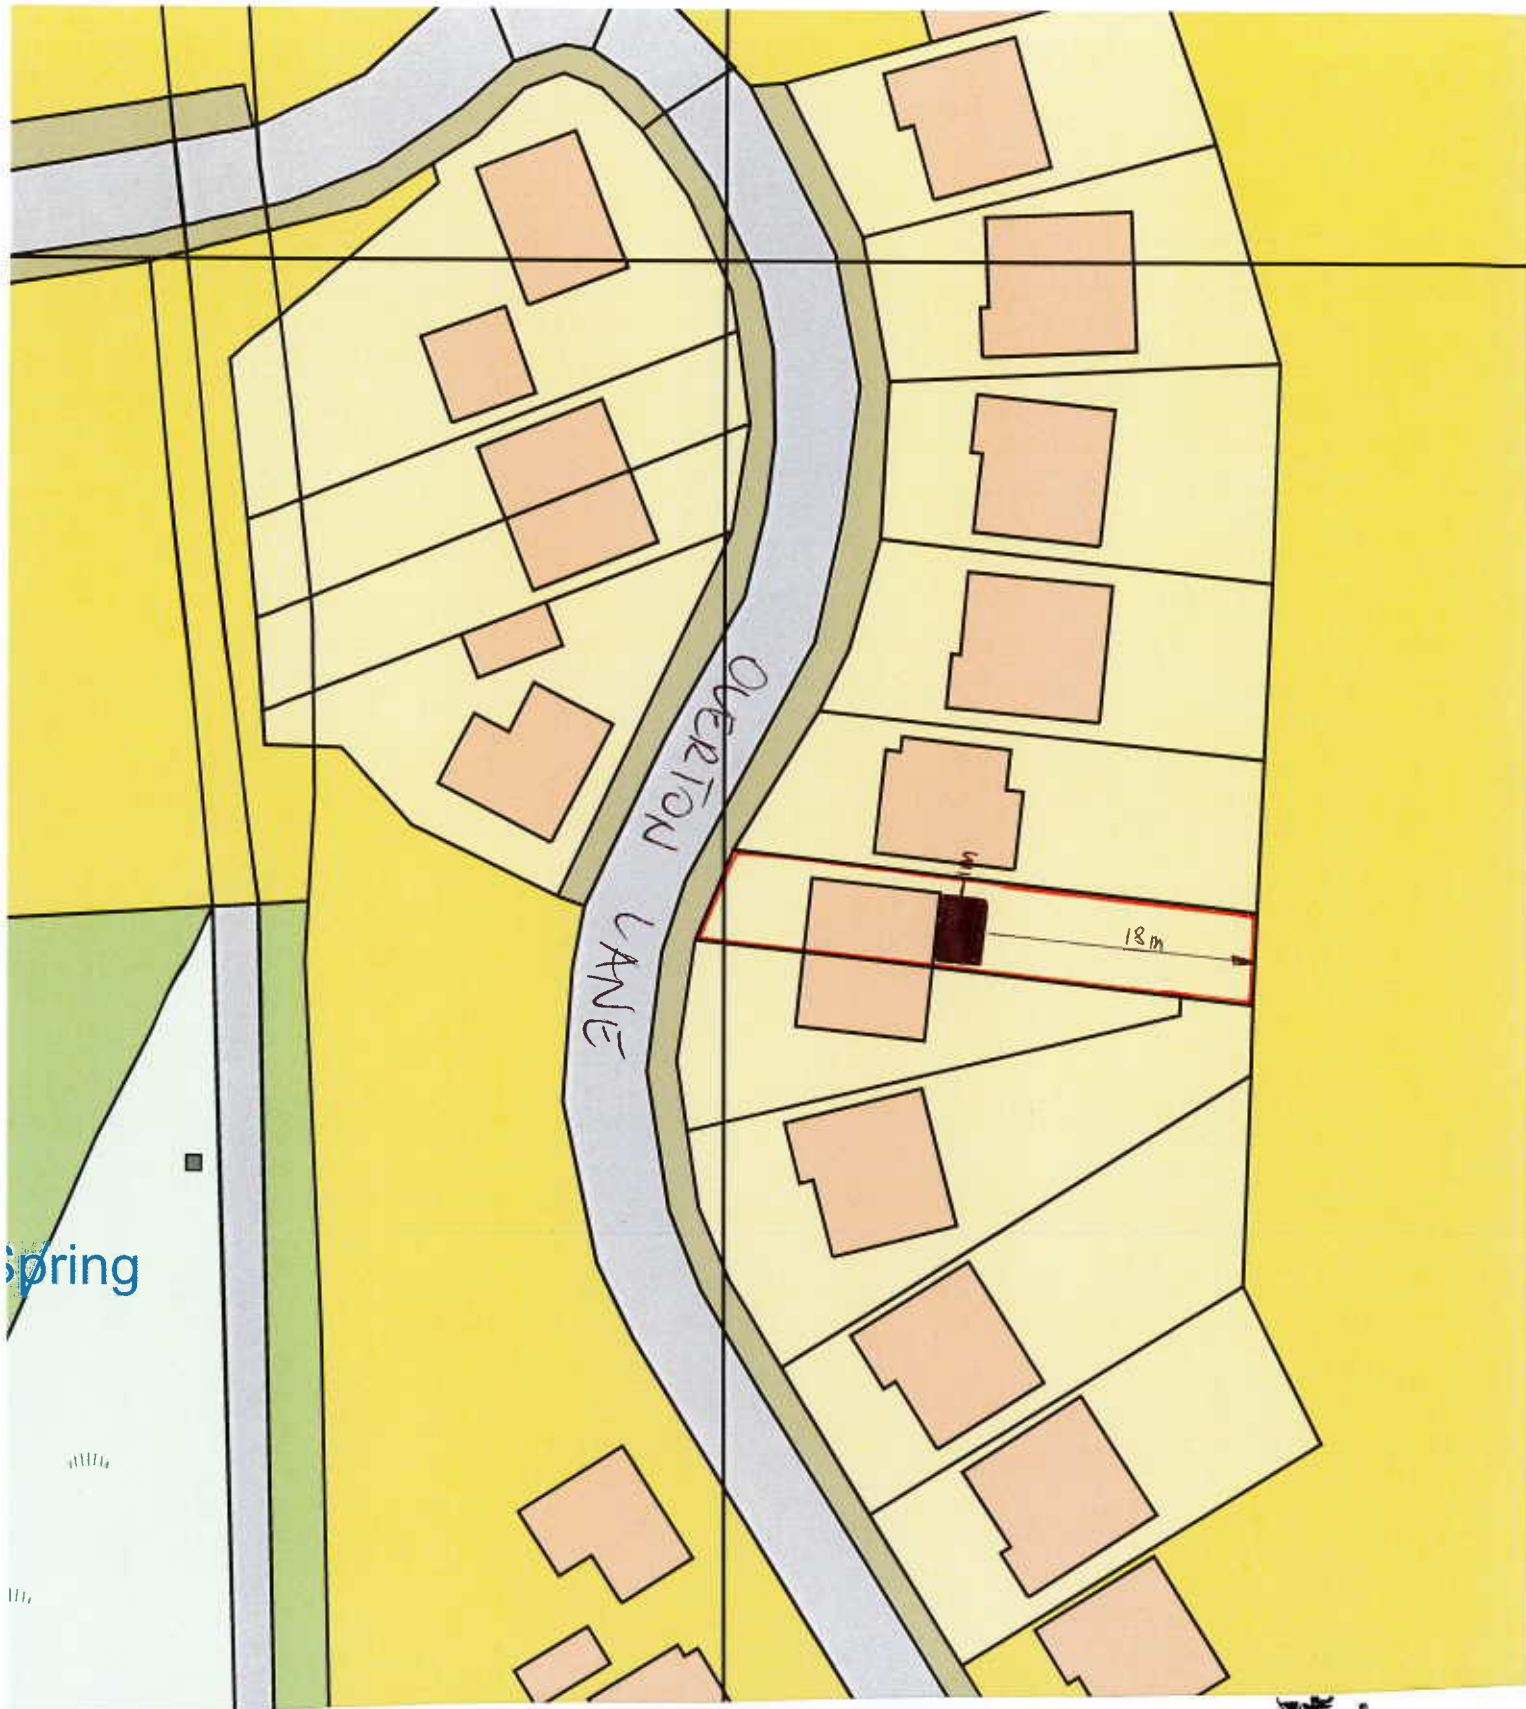


NATIONAL  
MAP CENTRE

BLOCK PLAN



Os Licence number 100046950  
Our Reference 900/14985

SCALE 1:500

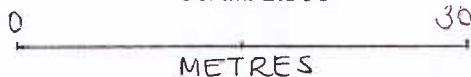

Site Address  
12 Overton Lane  
High Peak  
Derbyshire  
S1623 760