

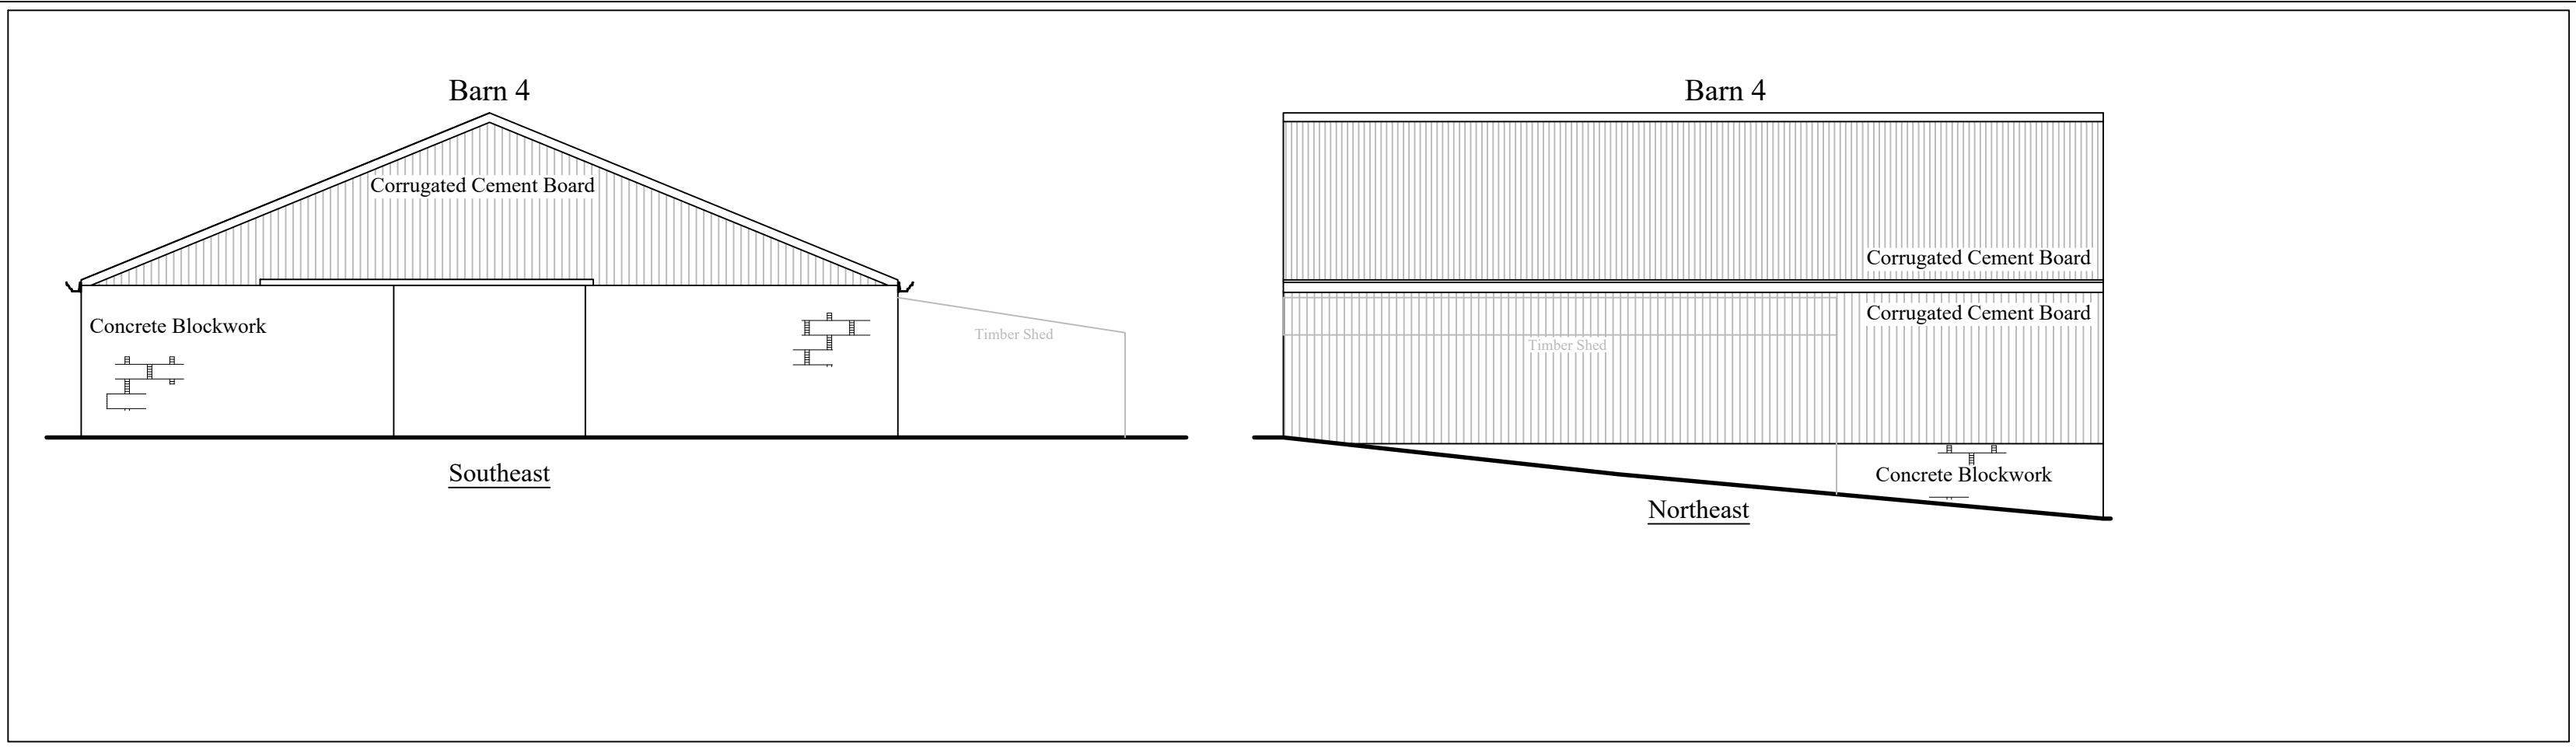
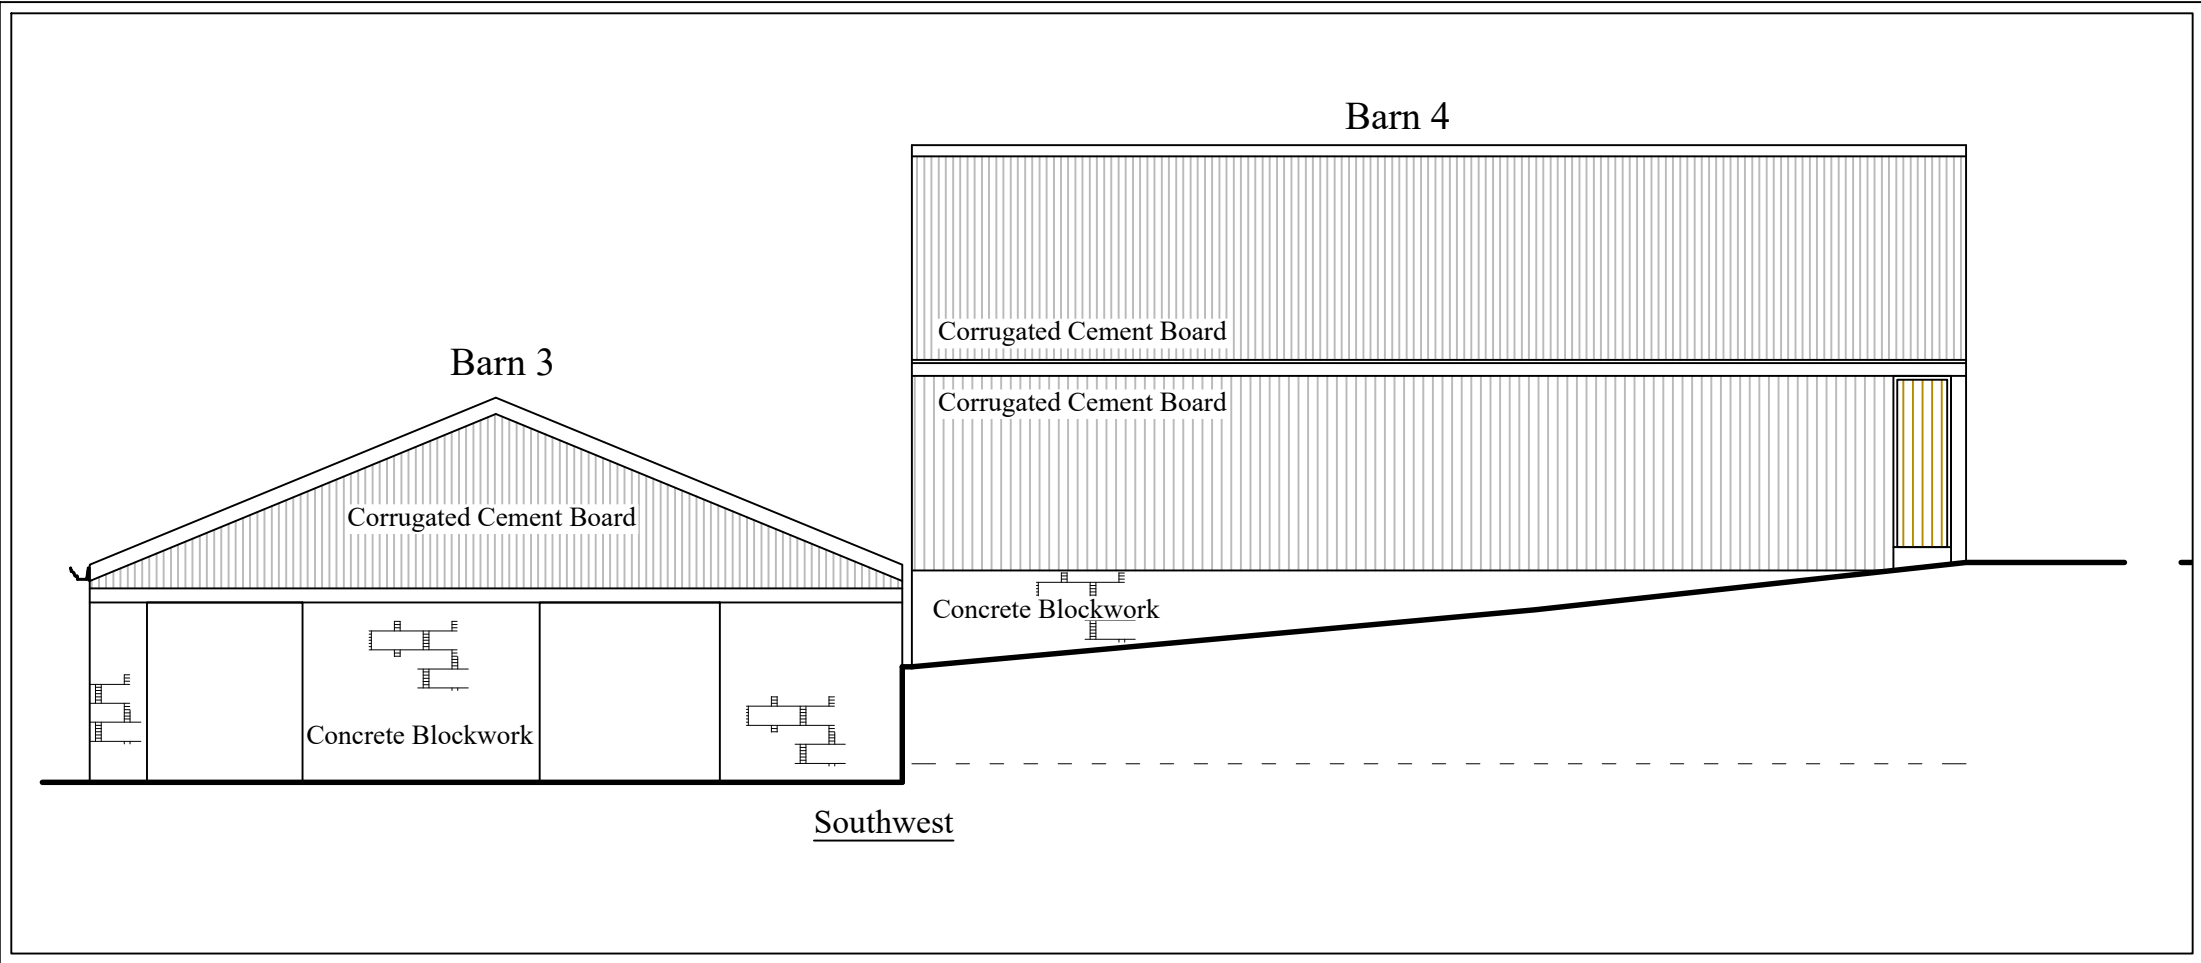
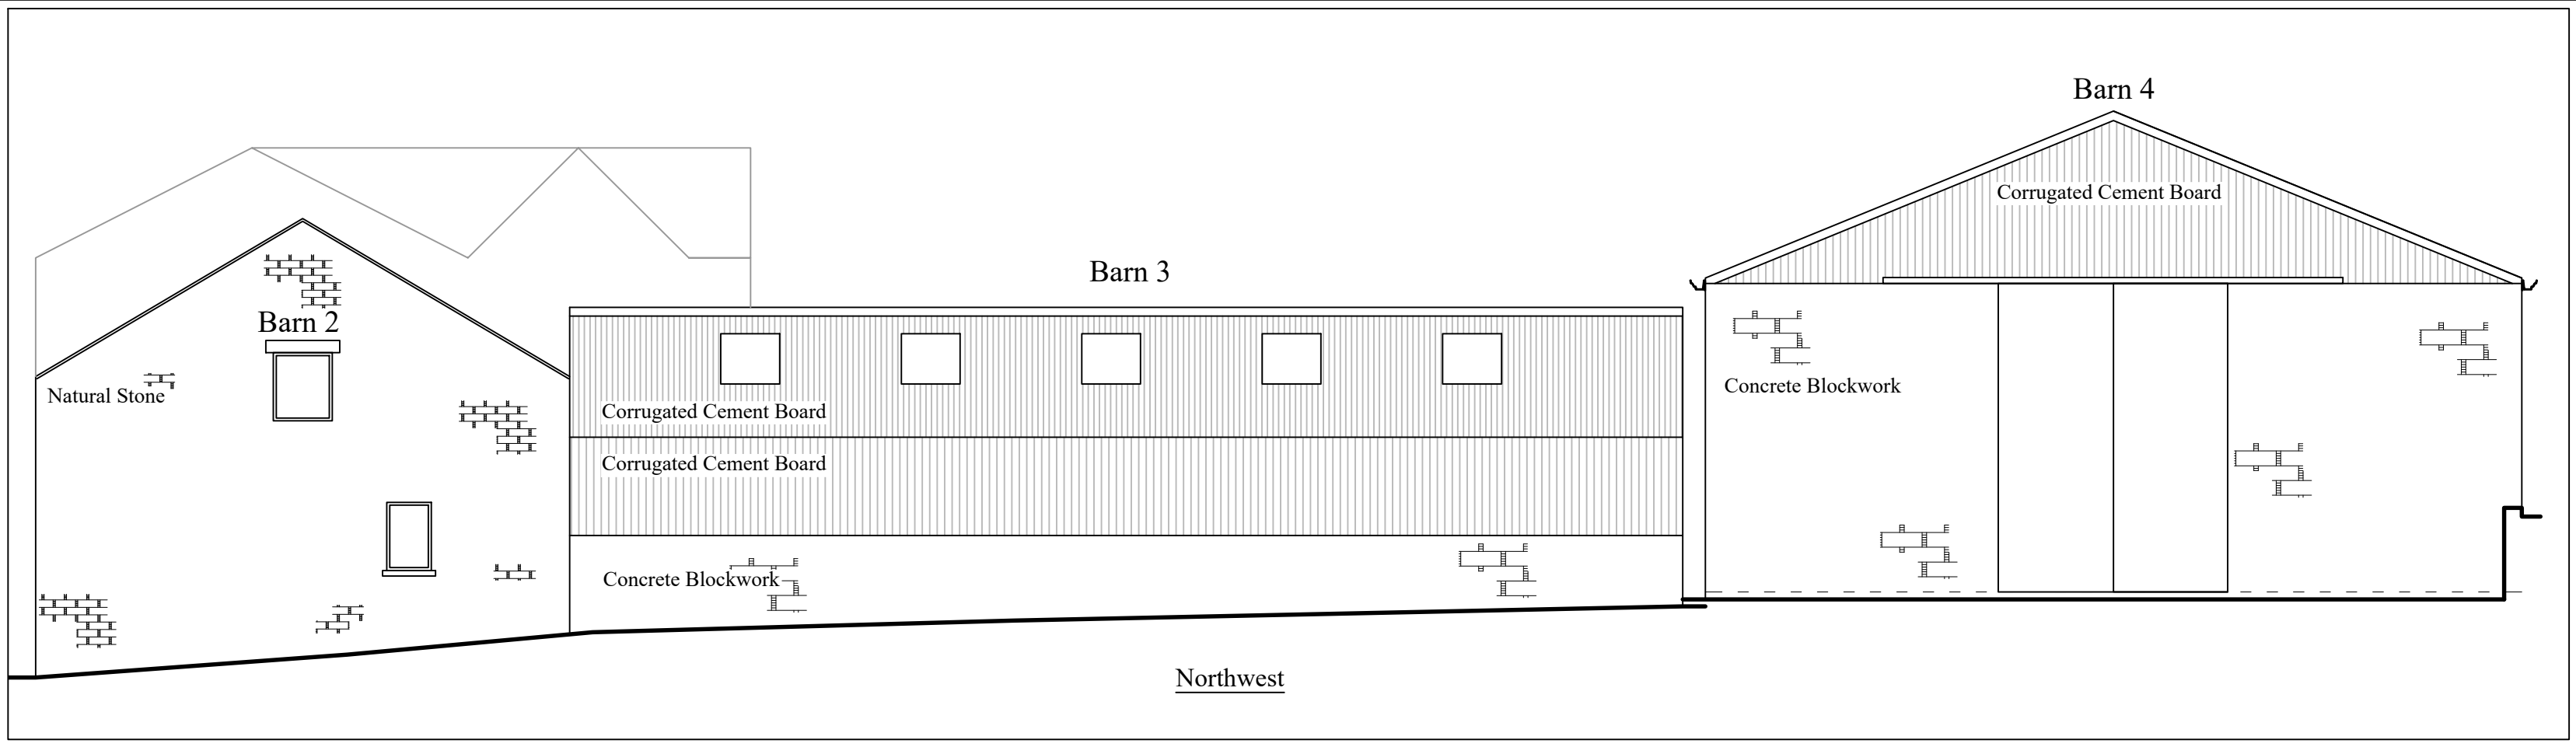
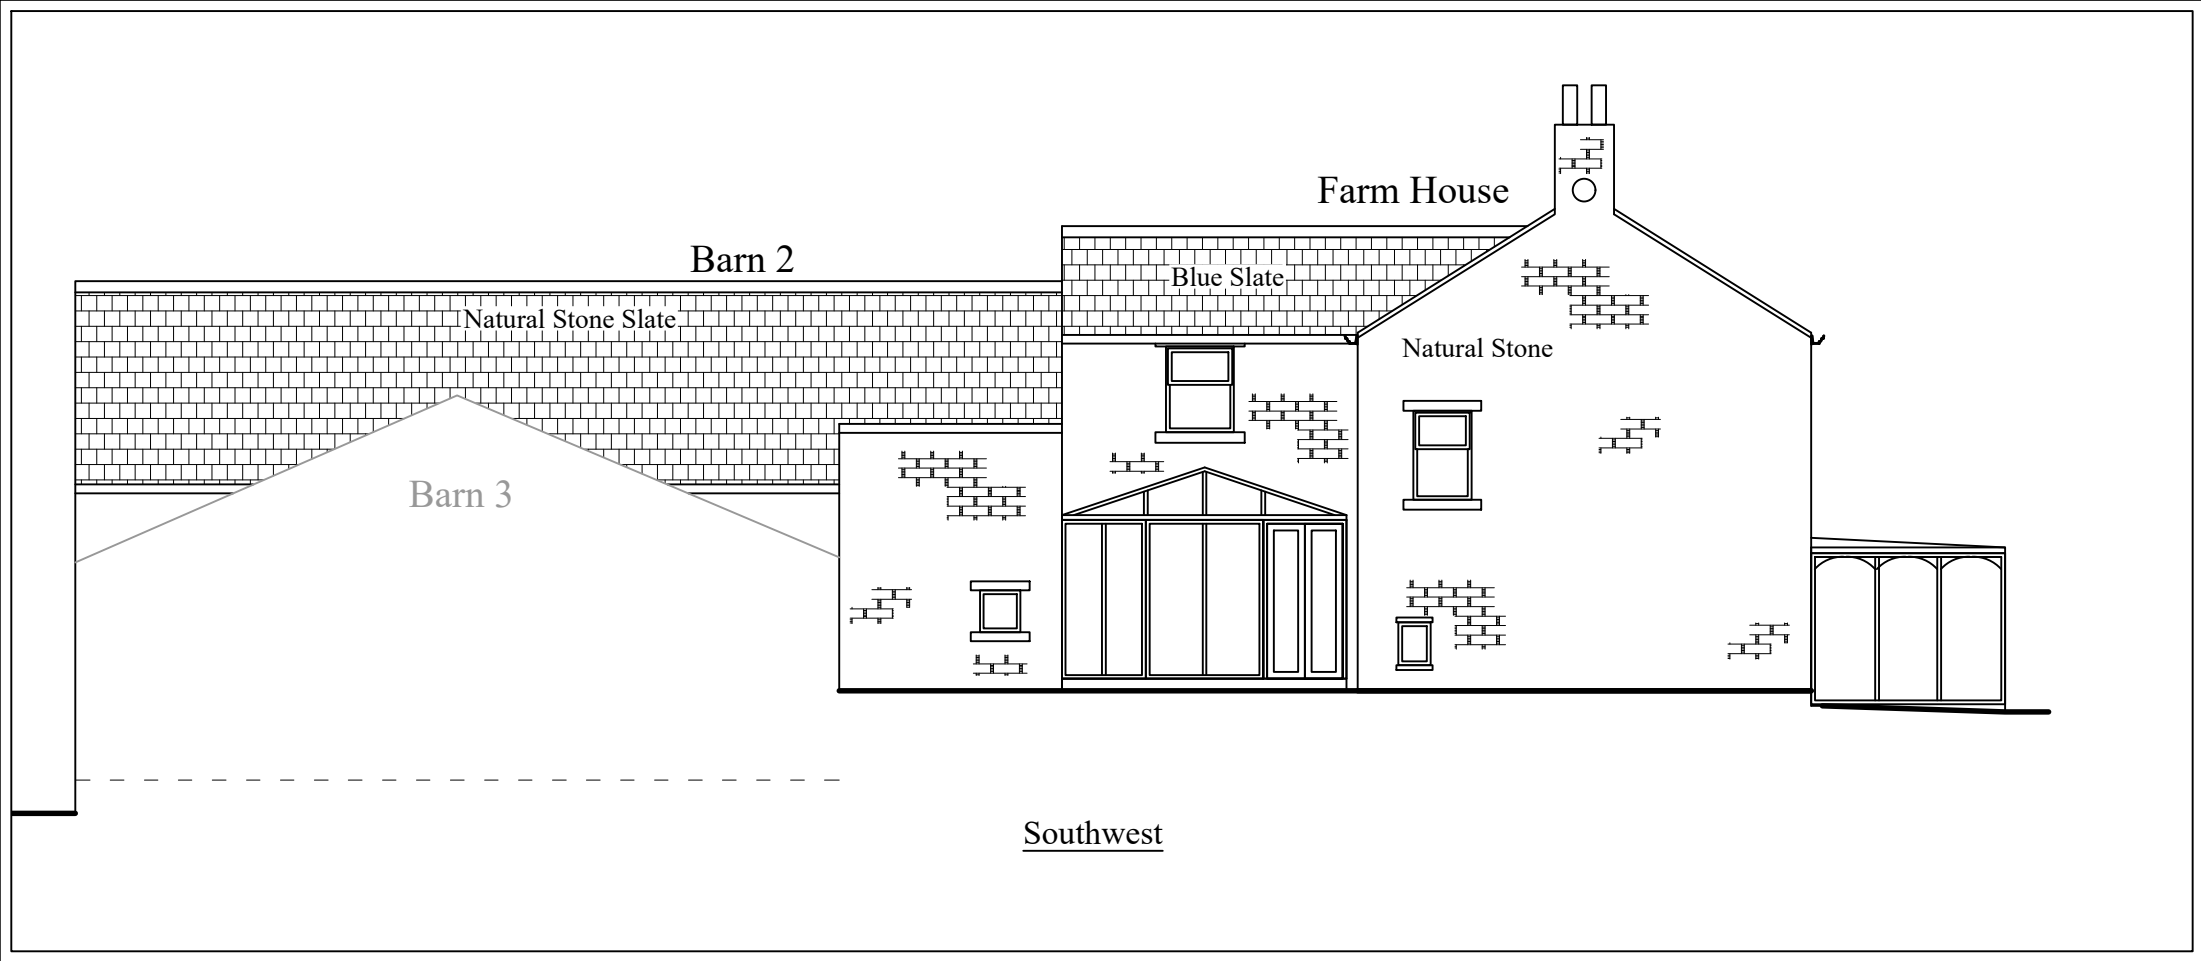
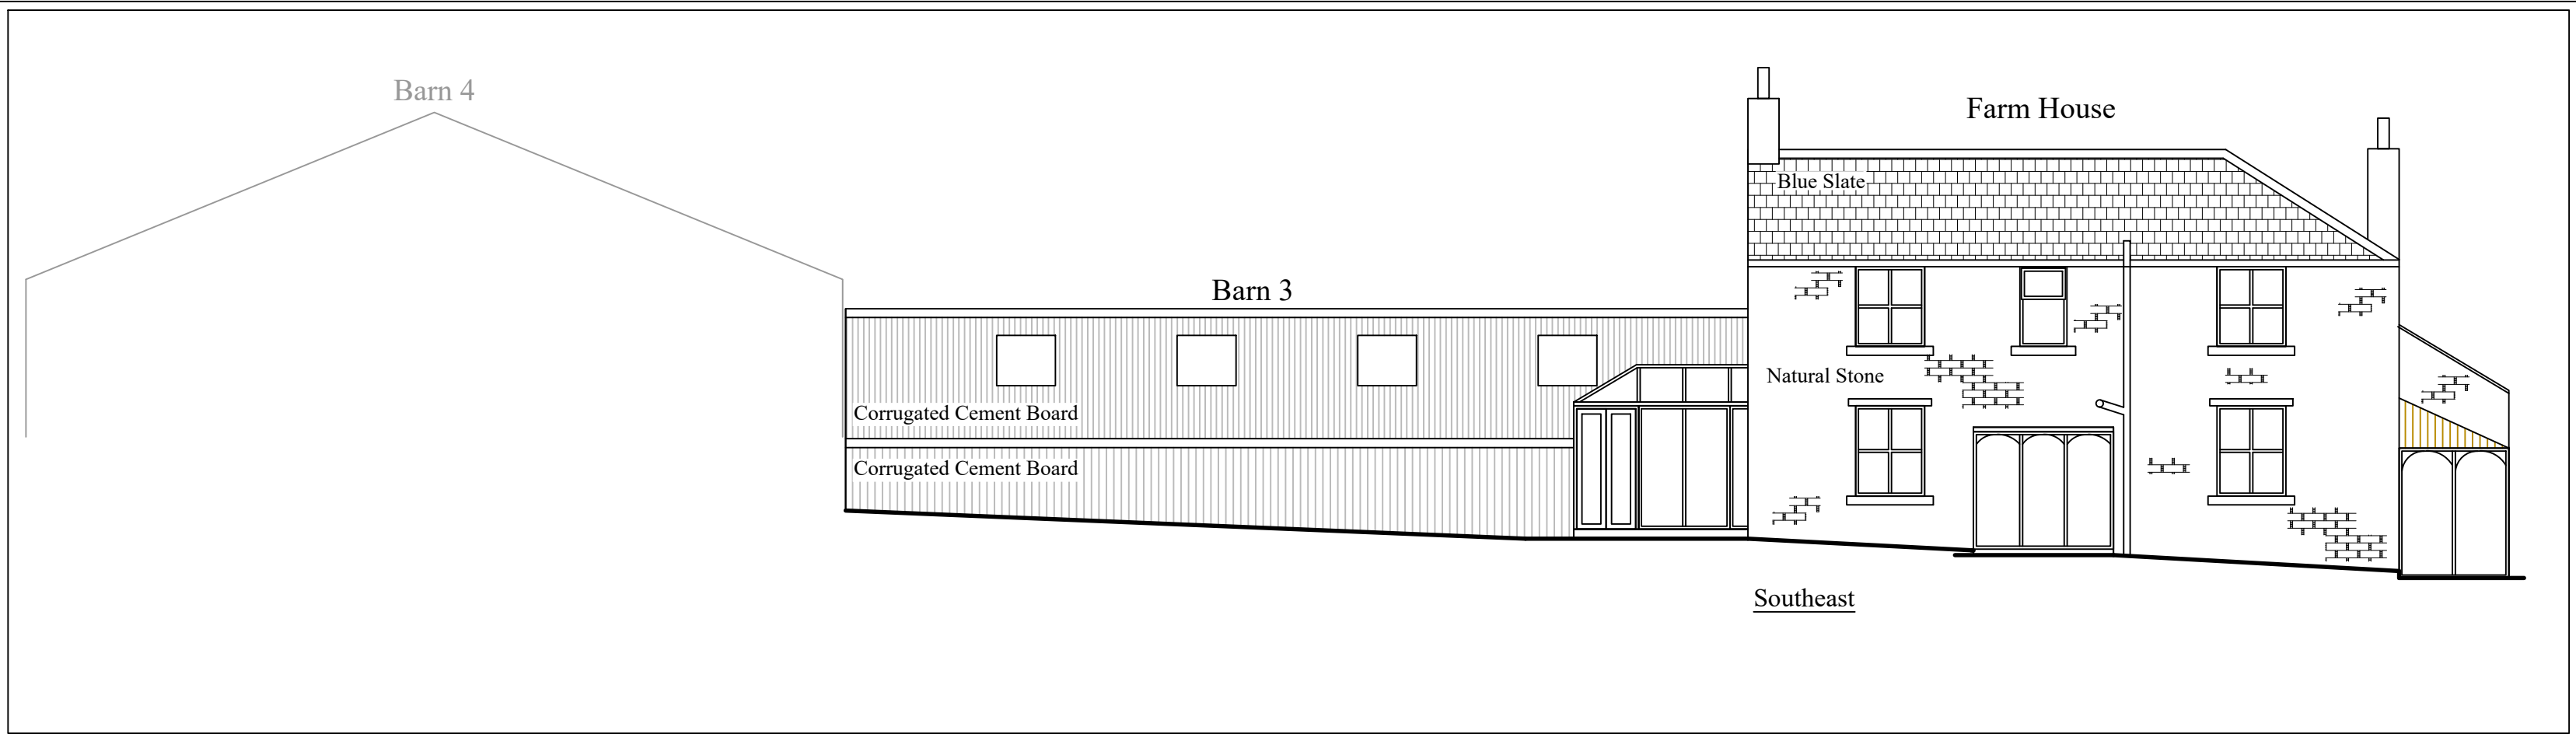


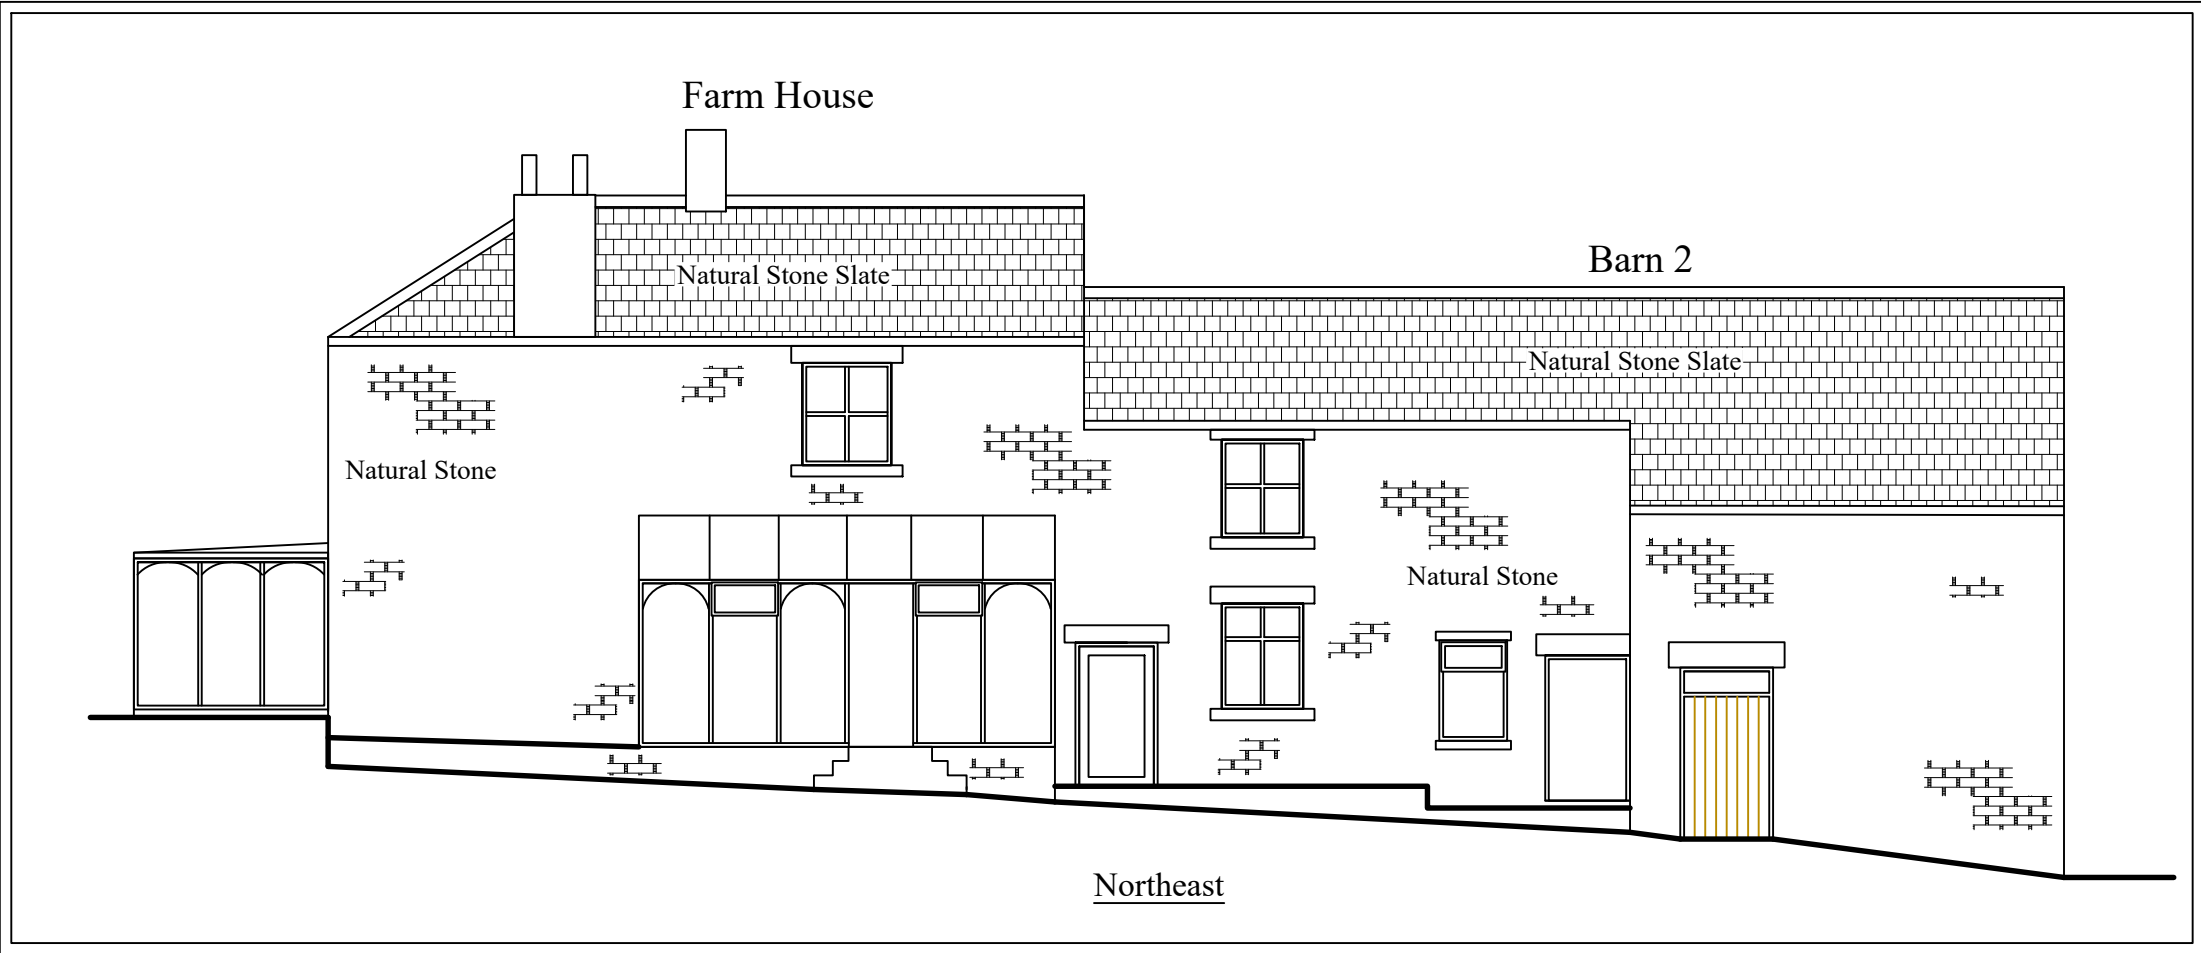

Planning

This drawing is the Copyright of SJ Design Limited.
All dimensions must be checked on site.
All materials and workmanship must be in accordance with prevailing British Standards, Codes of Practice, Building Regulations, manufacturers and others.
Modifications and all to be complete satisfaction of SJ Design Limited.

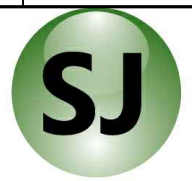

DESIGN LTD

Building Design & Surveying Consultants
The Old Co-Op Building, Church Street,
Hayfield, High Peak SK22 1JE
Tel: 01463 742953 Fax: 01463 751247
Mobile: 07984 087 087 Email: info@sjdesign.net
www.sjdesign.net

Client:	Jan Butler
Job Title:	Ravens Leach Farm New Mills Road Birch Vale High Peak SK22 1PP

Drawing Title:
Farmhouse and Barns 2, 3 and 4 - Elevations as Existing

Scale:	1:100 at A1 or as marked	
Date:	May 2024	Drawn: PJS
Drawing No:	202	Rev: