
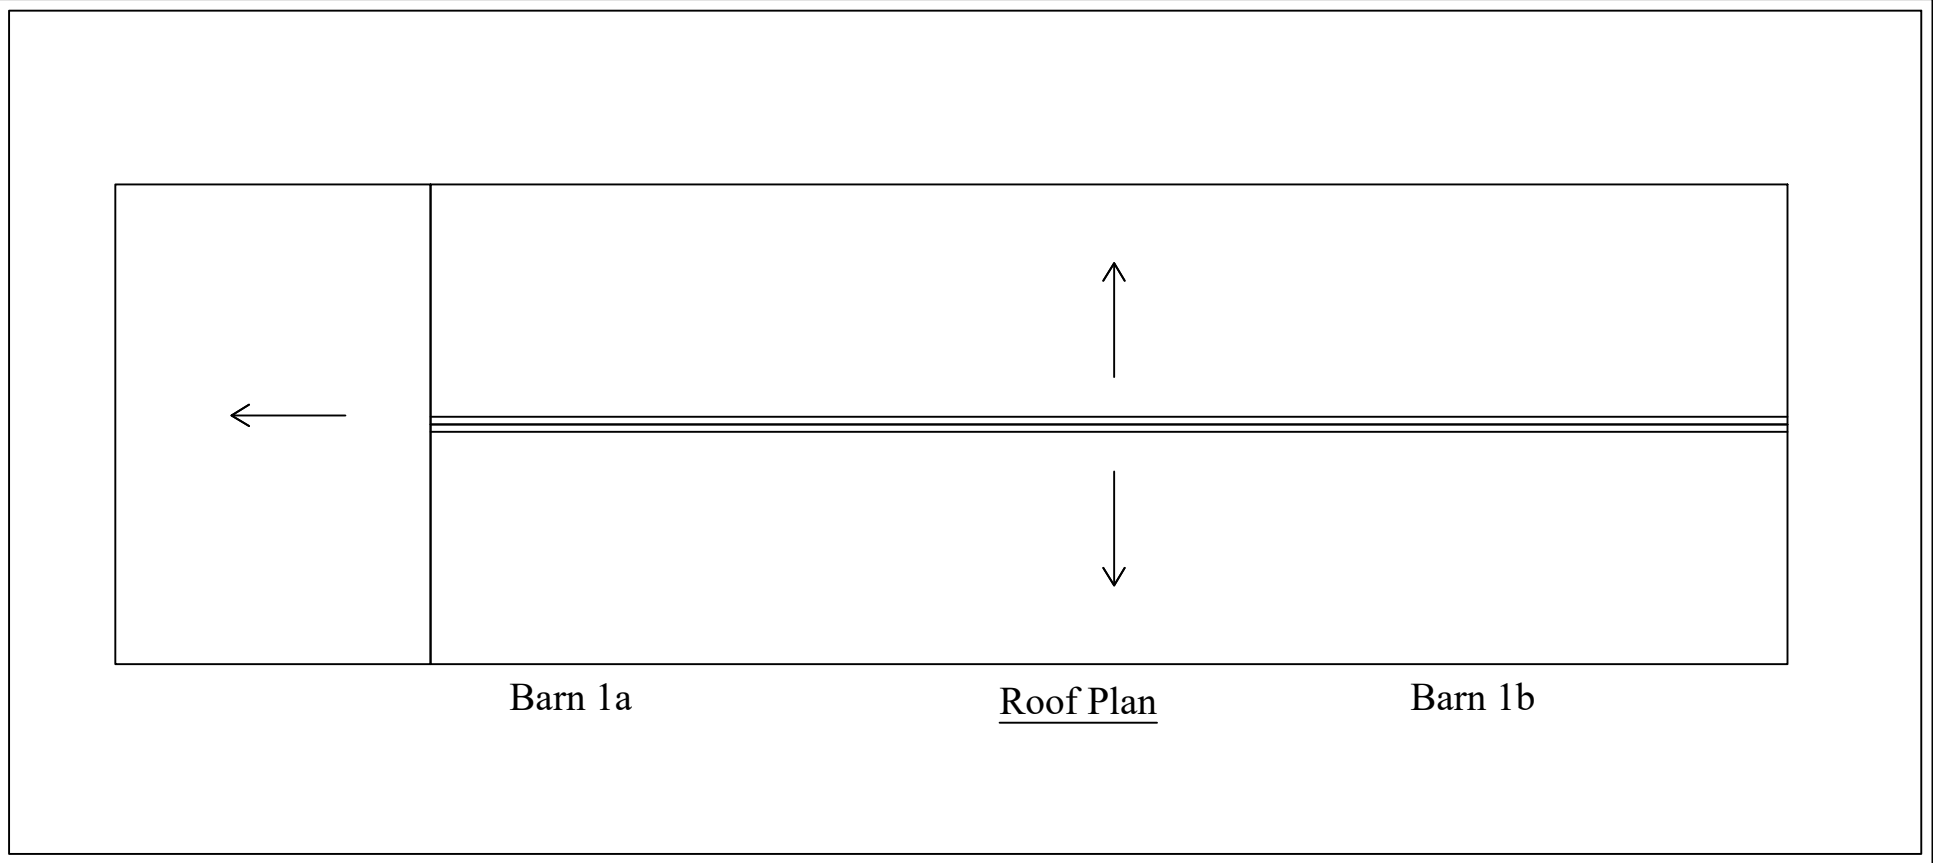
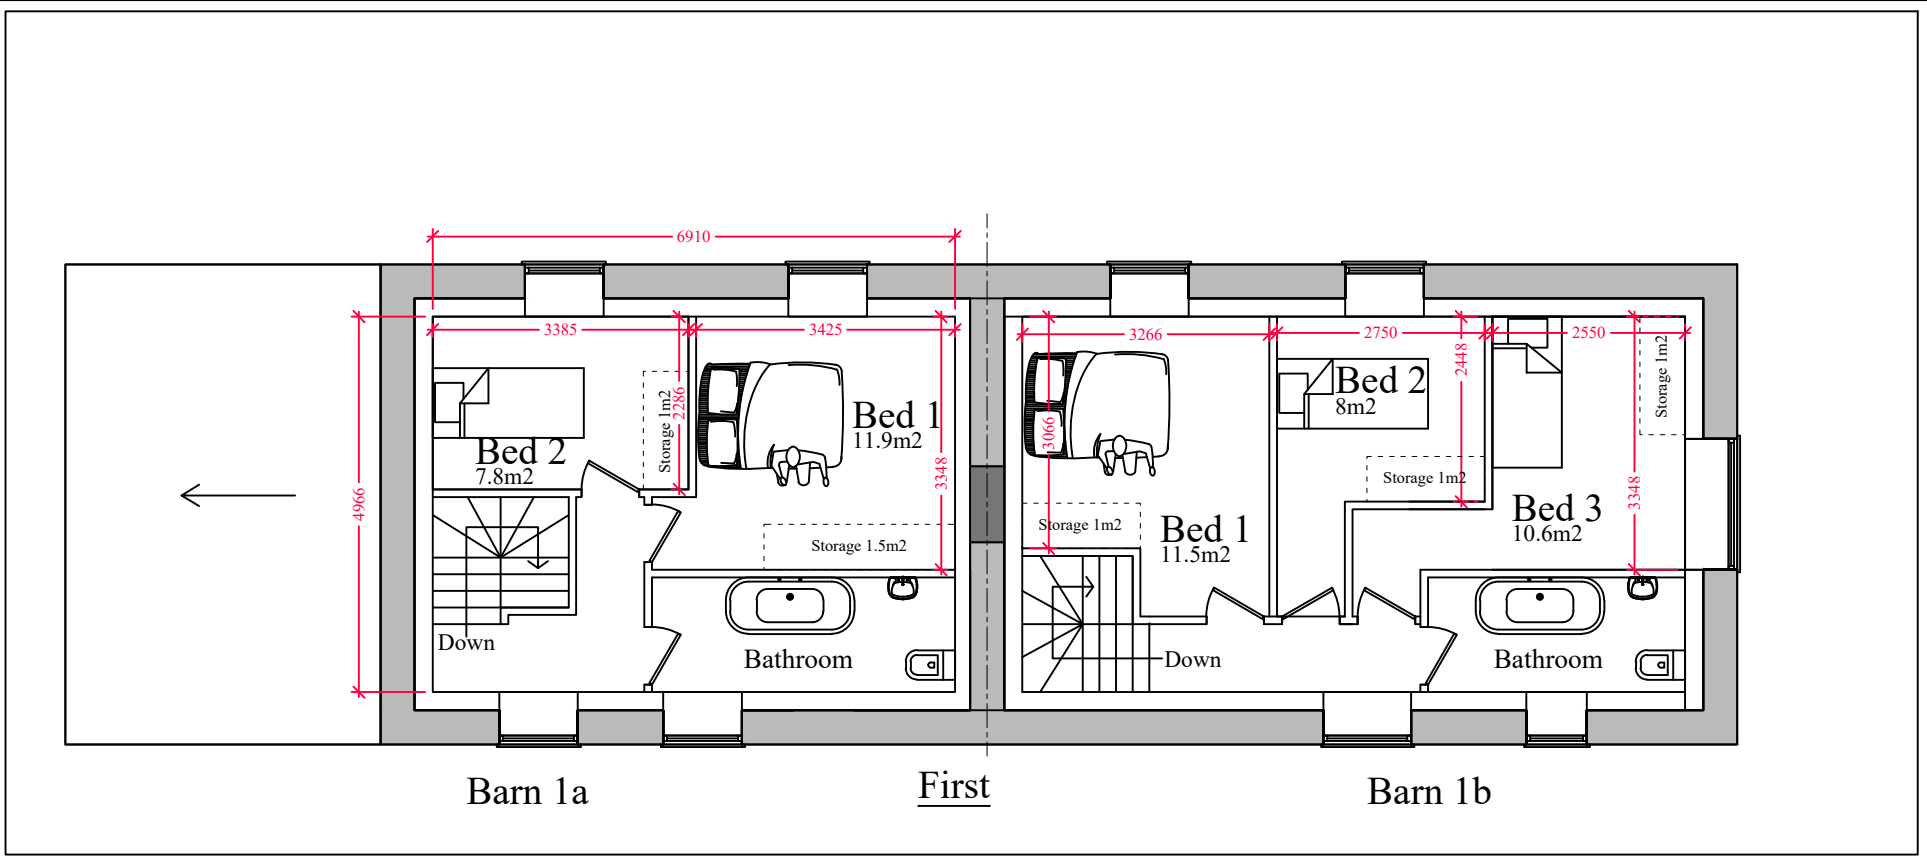
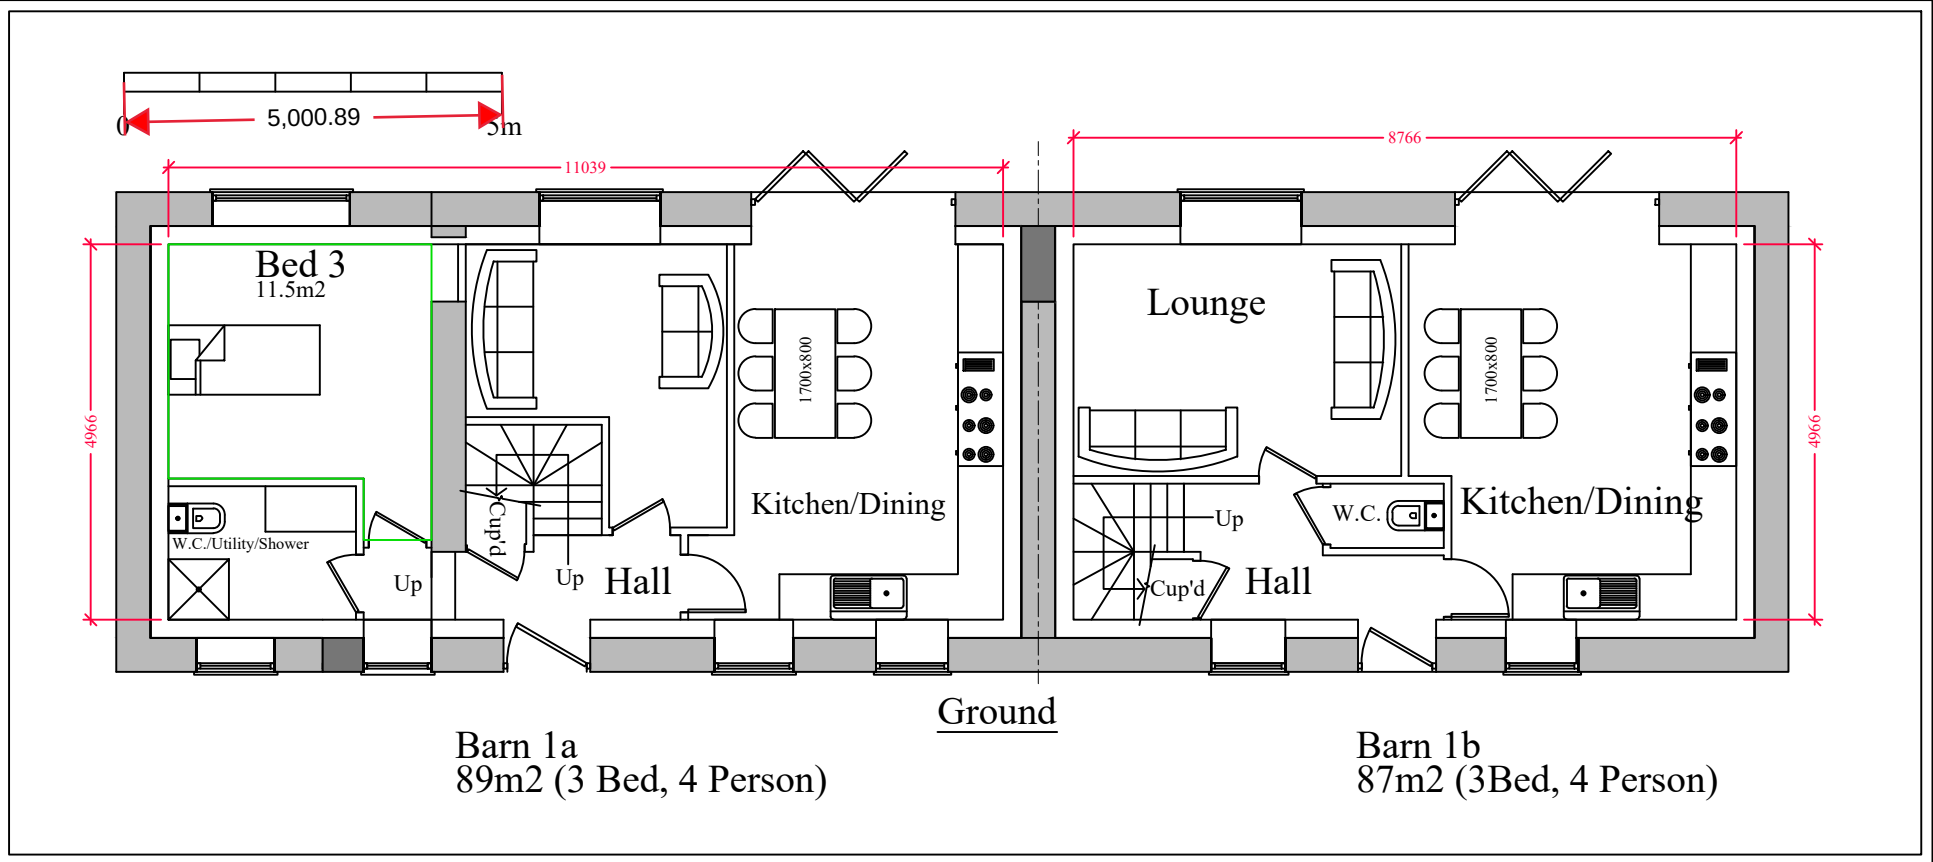
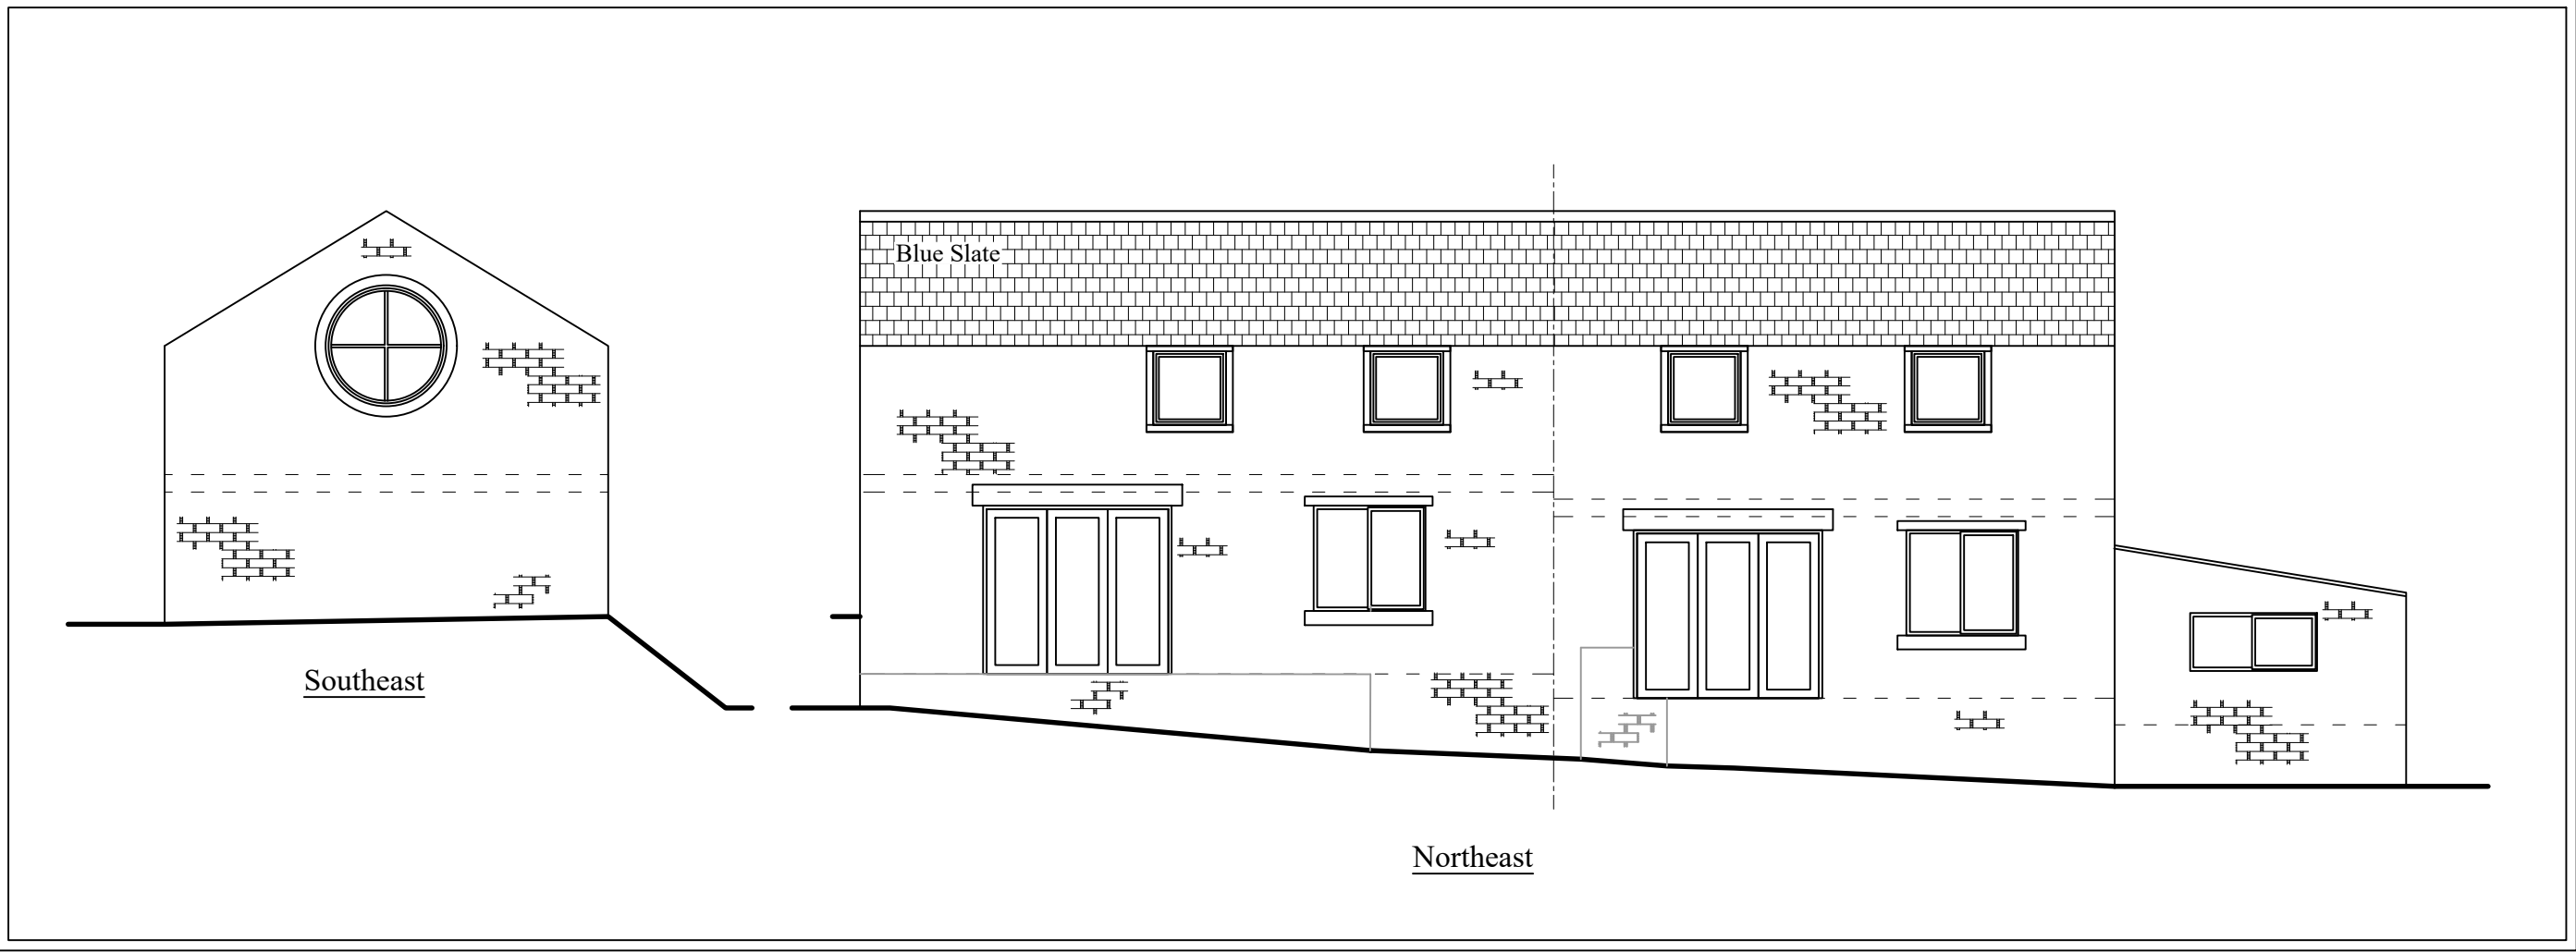


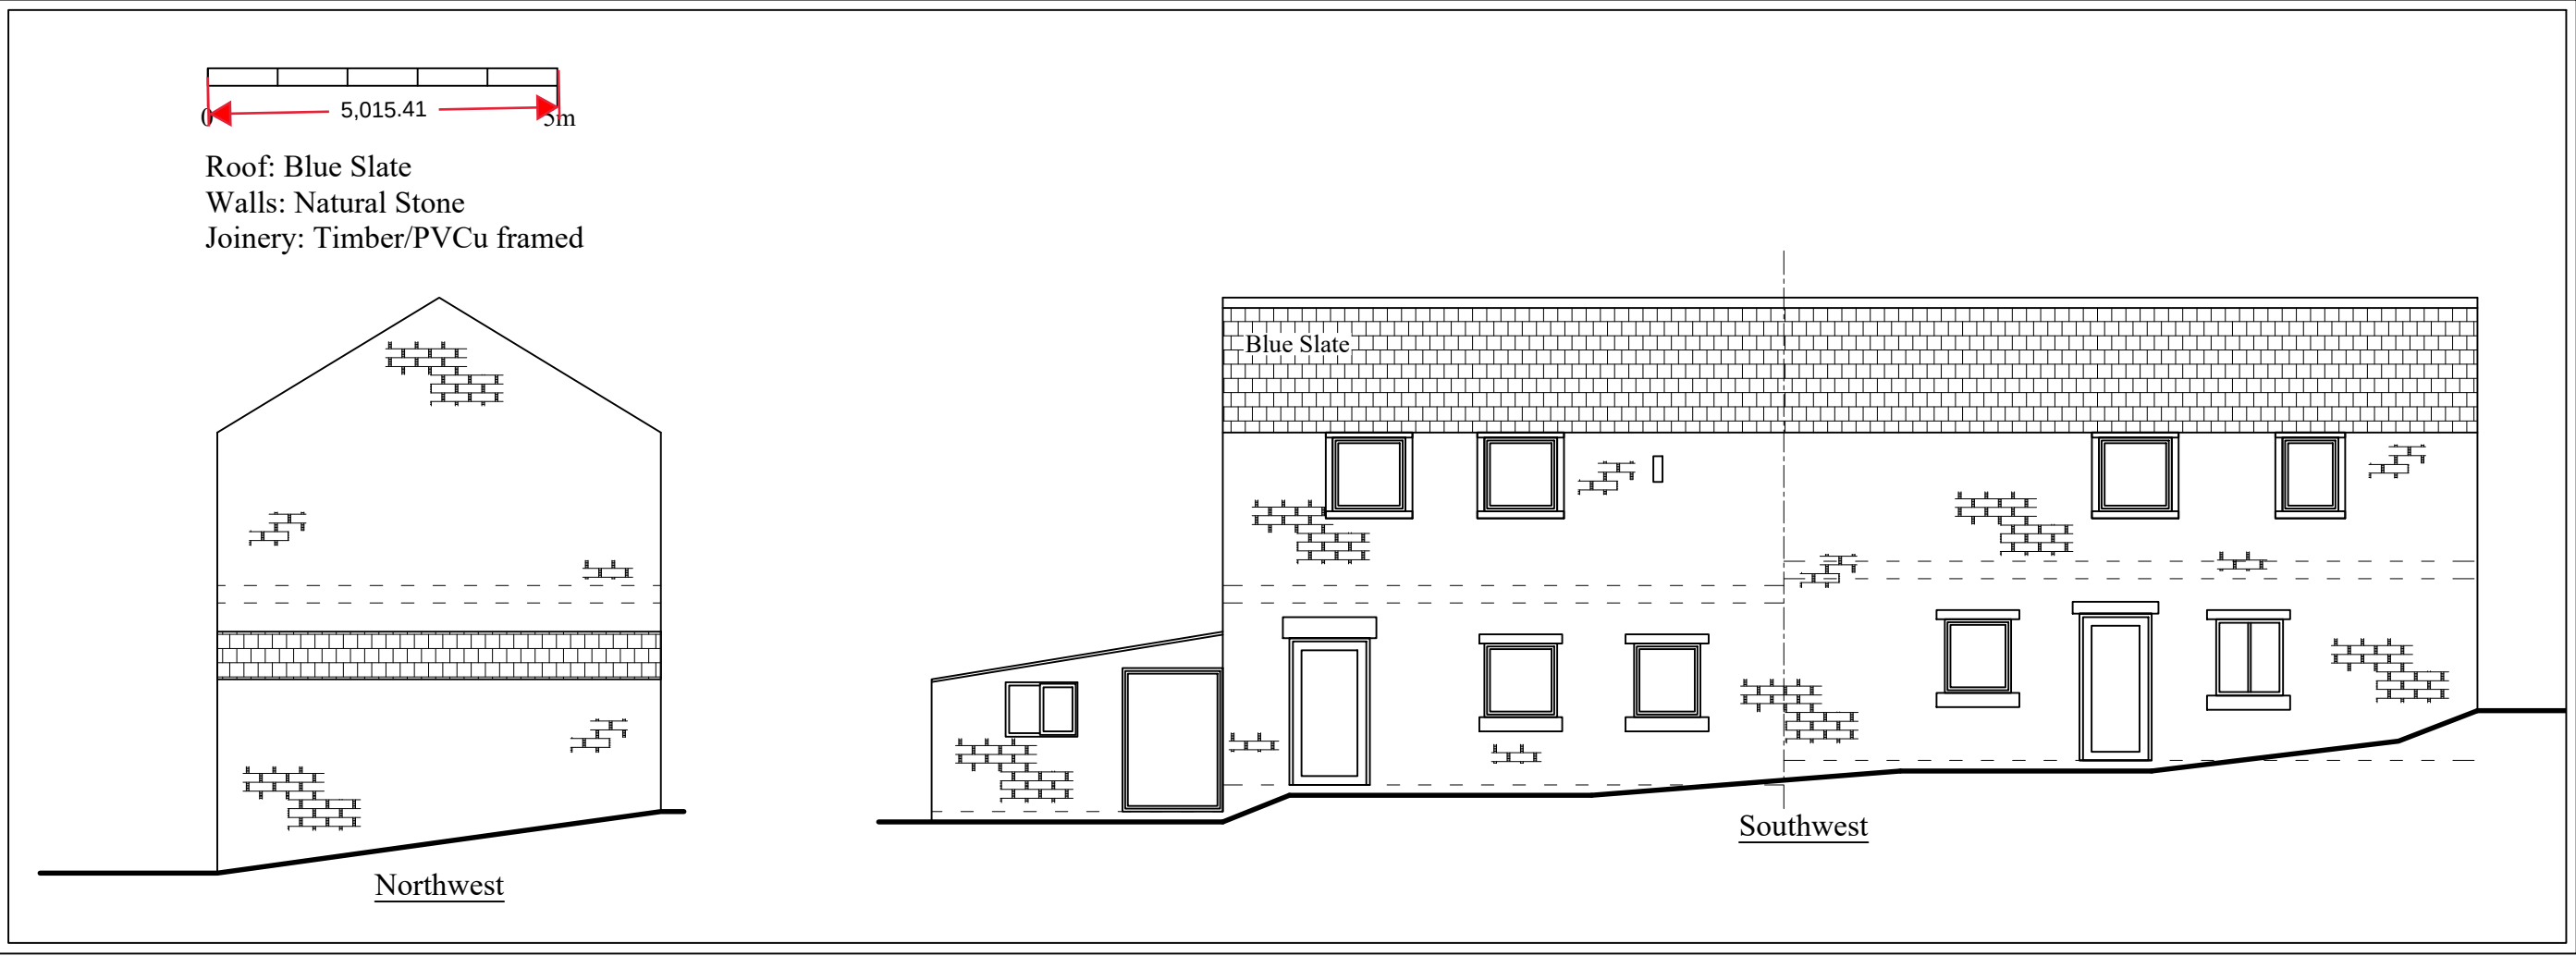

Planning

This drawing is the Copyright of SJ Design Limited.
All dimensions must be checked on site.
All materials and workmanship must be in accordance with prevailing British
Standards, Codes of Practice, Building Regulations, manufacturers and third party
recommendations and all in the complete satisfaction of SJ Design Limited.

SJ
DESIGN LTD

Building Design & Surveying Consultants
The Old Co-Op Building, Church Street,
Hayfield, High Peak SK22 2JE
Tel: 01463 742973 Fax: 01463 751247
Mobile: 07984 087 087 Email: info@sjdesign.net
www.sjdesign.net

Client:
Jan Butler
Job Title:
Ravens Leach Farm
New Mills Road
Birch Vale
High Peak
SK22 1PP

Drawing Title:
**Barn 1 Plans and Elevations
As Proposed**

Scale: 1:100 at A1 or as marked	
Date: May 2024	Drawn: JSJ
Drawing No. 300	Rev.