


Notes

Guardrail:
Mild steel 48.3Ø tubular handrail system,
1100mm high.
Galvanised with painted finish colour
Black

Stone Walling and Coping:

Constructed with reclaimed stone to
match existing in colour and surface
finish.

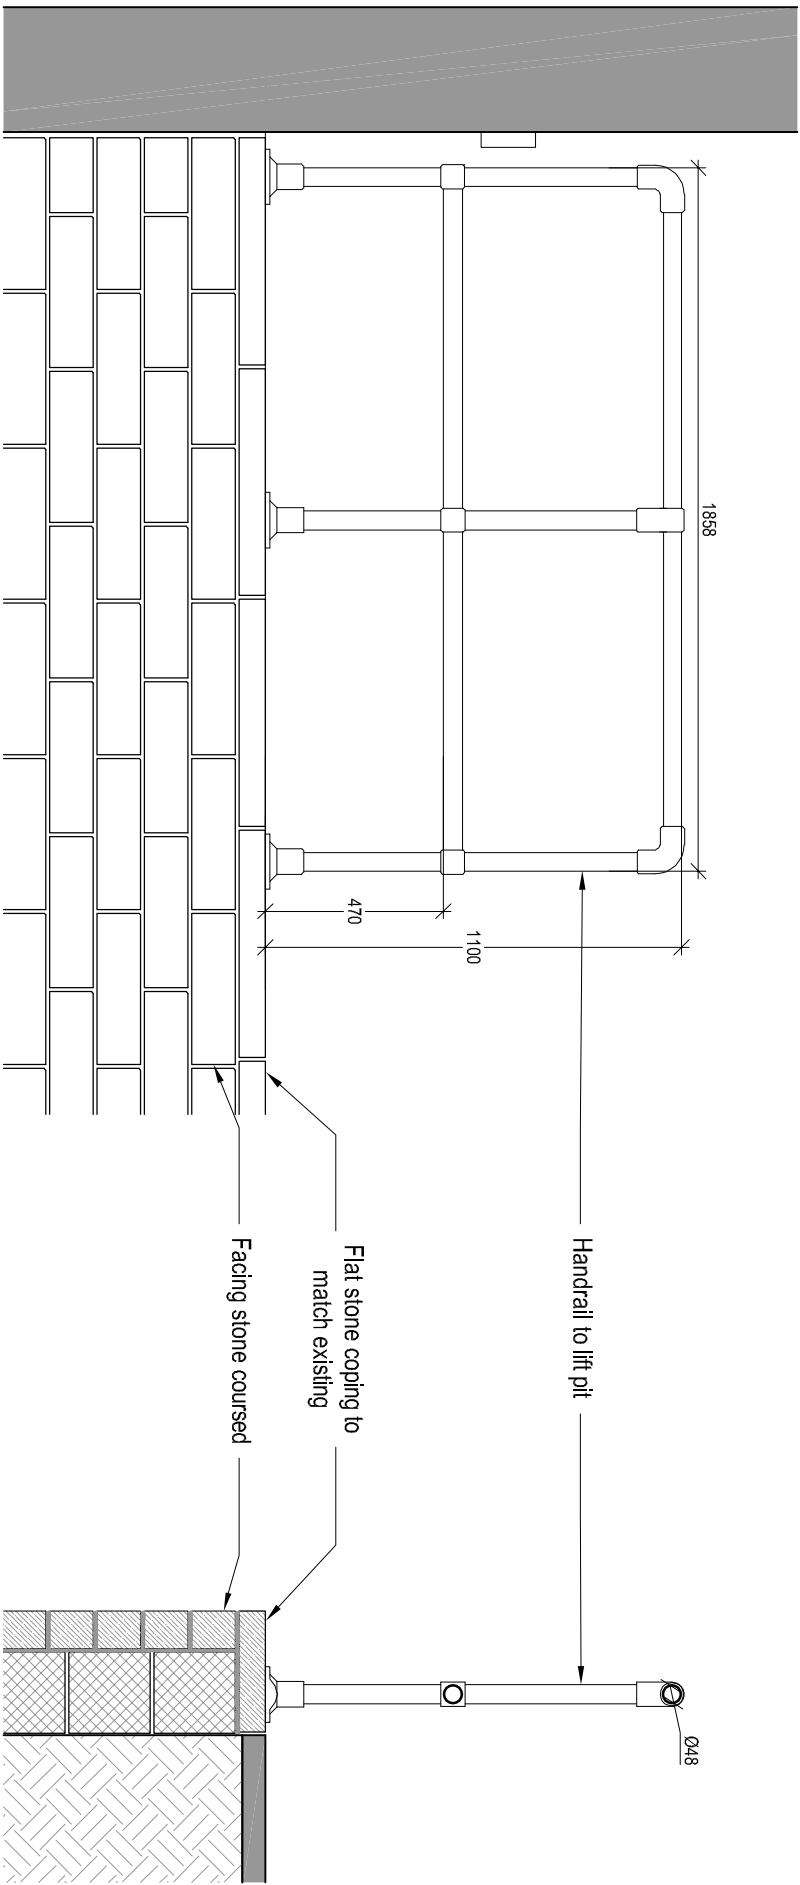

Elevation Through Lift Pit

Scale 1:20 @ A3

Section through retaining wall

Scale 1:20 @ A3

Rev	Description	Date	Dr by	App by
original by		date created		approved by
ASN		13-1-24	JW	

AHR Building Consultancy Ltd
5th Floor
55 Pinners Street
Manchester
M2 4EW
United Kingdom

T +44(0)161 8287900
E manchester@ahr.co.uk
www.ahr.co.uk

client:
Alliance Norse Limited

project:
24 Thorpe Street, Glossop

drawing:
Guard Rail Details

project number	scale	
2024.00176.006	1:30	@A3
drawing number	rev	issue status
ANL-AHR-00-DR-A30-003		Planning

This drawing is to be read in conjunction with all related drawings.
All dimensions must be checked and verified on site before
commencing any work or producing stop drawings. The originator
should be notified immediately of any discrepancy.
This drawing is copyright and remains the property of AHR.