



Notes

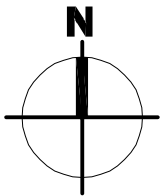

Line indicates extent of property boundary

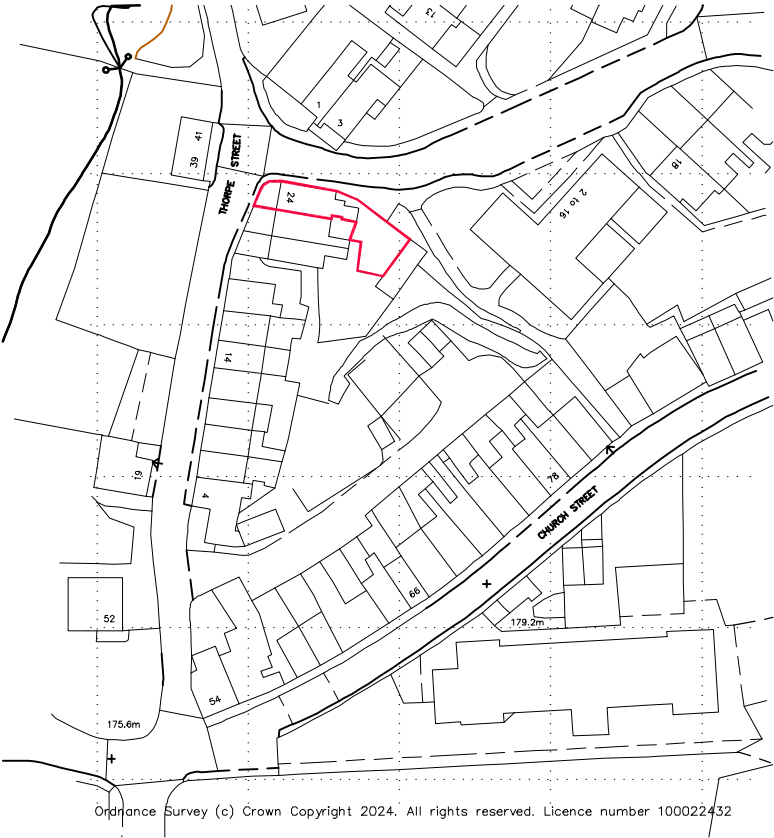

Ordnance Survey (c) Crown Copyright 2024. All rights reserved. Licence number 100022432

O S Plan
Scale 1:1250 @ A4

Rev	Description	Date	Dr by	App by
original by	ASN	date created 12.11.24	approved by JW	



AHR Building Consultancy Ltd
5th Floor
55 Princess Street
Manchester
M2 4EW
United Kingdom
T +44(0)161 8287500
F +44(0)161 8287500
E manchester@ahr.co.uk
www.ahr.co.uk

client
Alliance Norse Limited

project
24 Thorpe Street
Glossop

drawing
O S Plan

project number 2024.00176.006	scale 1:1250 @ A4
drawing number ANL-AHR-00-DR-24-001	issue status Planning

This drawing is to be read in conjunction with all related drawings. All dimensions must be checked and verified on site before commencing any work or producing shop drawings. The originator should be notified immediately of any discrepancy. This drawing is copyright and remains the property of AHR.

