




A REFURBISH TWO X SETS OF INDIVIDUAL LETTERS FINISHED GOLD WITH NEW BLACK DROP SHADOW BACKS
ADDING A SOLID BLACK SHADOWBACK WITH HELP VISABILITY BY IMPROVING THE CONTRAST BETWEEN THE GOLD
LETTER AND THE UNEVEN GREY BACKGROUND. NEW TROUGHLIGHTS TO ILLUMINATE.
SIZE. 4.05m x 300mm. H.A.G. 2.5/3m.

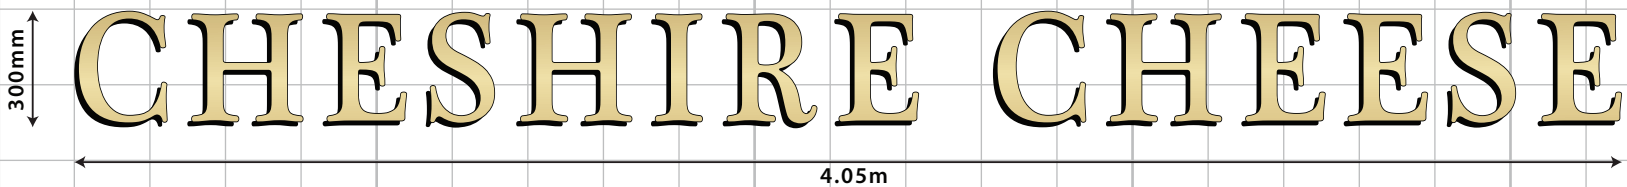

H TWO X NEW LOGOS TO POST
PICTORIAL SIGN.
SIZE. 0.5m x 500mm. H.A.G. 4.6m.

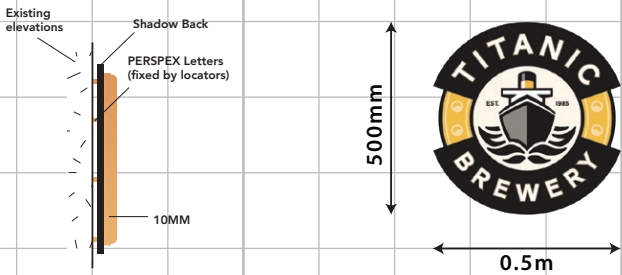


I ONE X NEW DOUBLE SIDED PICTORIAL PANEL.
ILLUMINATED BY LINOLITES.
SIZE. 0.8m x 1100mm. H.A.G. 3.5m.

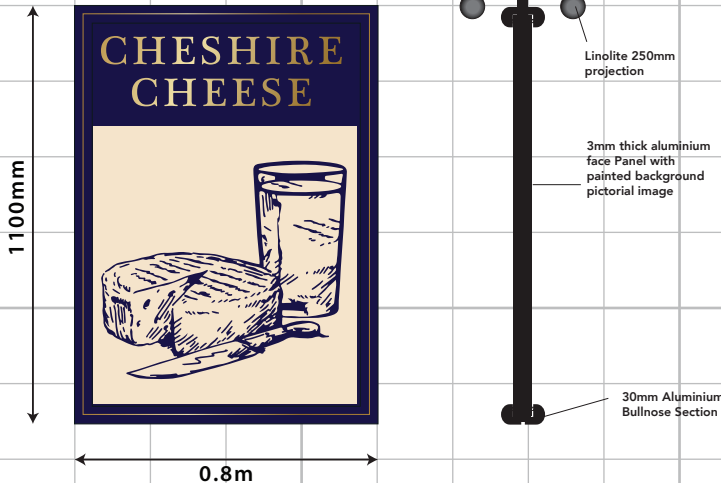

B REFURBISH EXISTING SIGN TO FAR LEFT ON
FRONT ELEVATION WITH CAR PARK DIRECTIONS.
SIZE. 1.6m x 600mm. H.A.G. 1.75m.



D ONE X INTERNAL VINYL TO PORCH WINDOW.
SIZE. 0.58m x 600mm. H.A.G. 1.6m.

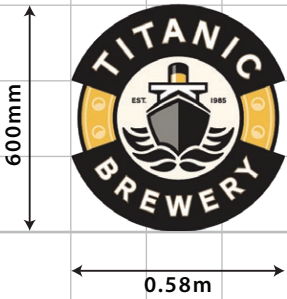

J TWO X CAR PARK SIGNS TO POST SIGN.
SIZE. 0.9m x 600mm. H.A.G. 2m.




L REPLACE EXISTING FLOODS WITH WARM LED FLOODLIGHTS.
QUANTITY AND POSITIONS TO BE AGREED.

C TWO X NEW LOGOS TO REPLACE EXISTING.
SIZE. 1.05m x 1050mm. H.A.G. 3.6/1.4m.



E ONE X AMENITY BOARD TO RIGHT OF ENTRANCE.
SIZE. 0.7m x 1100mm. H.A.G. 1.35m.

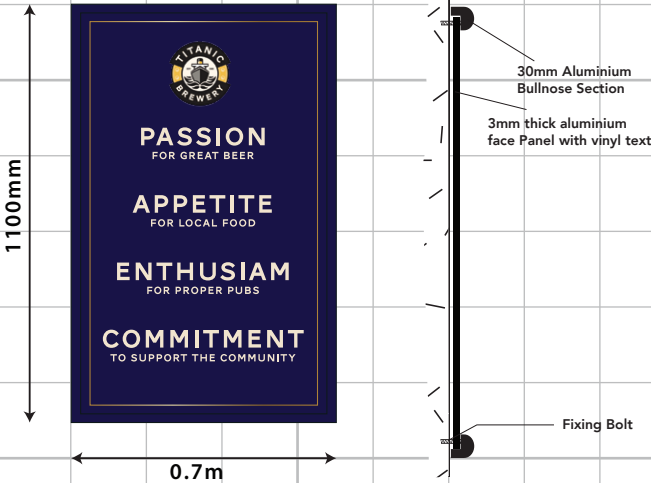

N REFURBISH ONE X EXISTING, DOUBLE LEGGED
POST, CAR PARK DIRECTIONAL SIGN.
SIZE. 1m x 1800mm. H.A.G. 1m.




M TWO X WHITE VINYL LOGOS TO
REFURBISHED LANTERN WITH NEW
WARM BULB.



F REFURBISH ONE X WELCOME SIGN.
SIZE. 0.6m x 200mm. H.A.G. 2m.



G ONE X NEW CAR PARK DISCLAIMER SIGN TO CAR PARK AREA.
SIZE. 0.4m x 400mm. H.A.G. 1m.

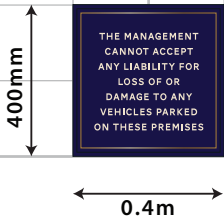

K REPLACE TWO X GROUND FIXED FLOODLIGHTS
AND CAGES WITH WARM LED LIGHTS.

SIGN
COLOURS:

PLEASE REFER
TO PAINT
MANUFACTURER
SWATCHES PRIOR
TO APPROVAL



GOLD FINISH




RAL5022



PIANO WHITE



BLACK

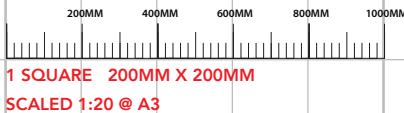

1 SQUARE 200MM X 200MM
SCALED 1:20 @ A3