



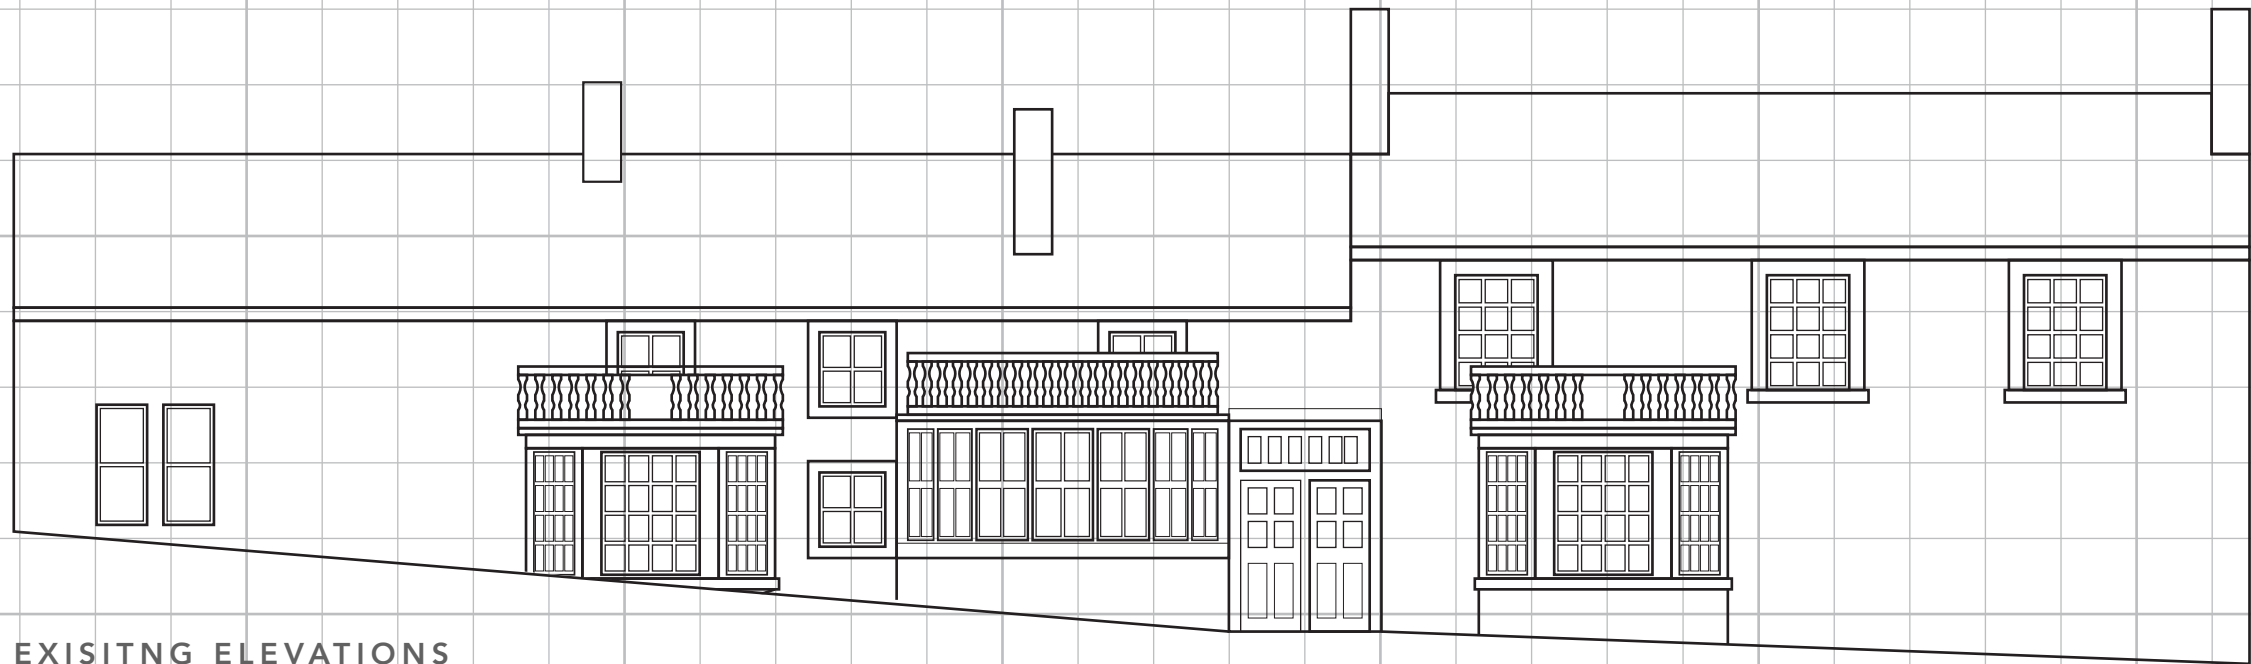

EXISTING ELEVATIONS

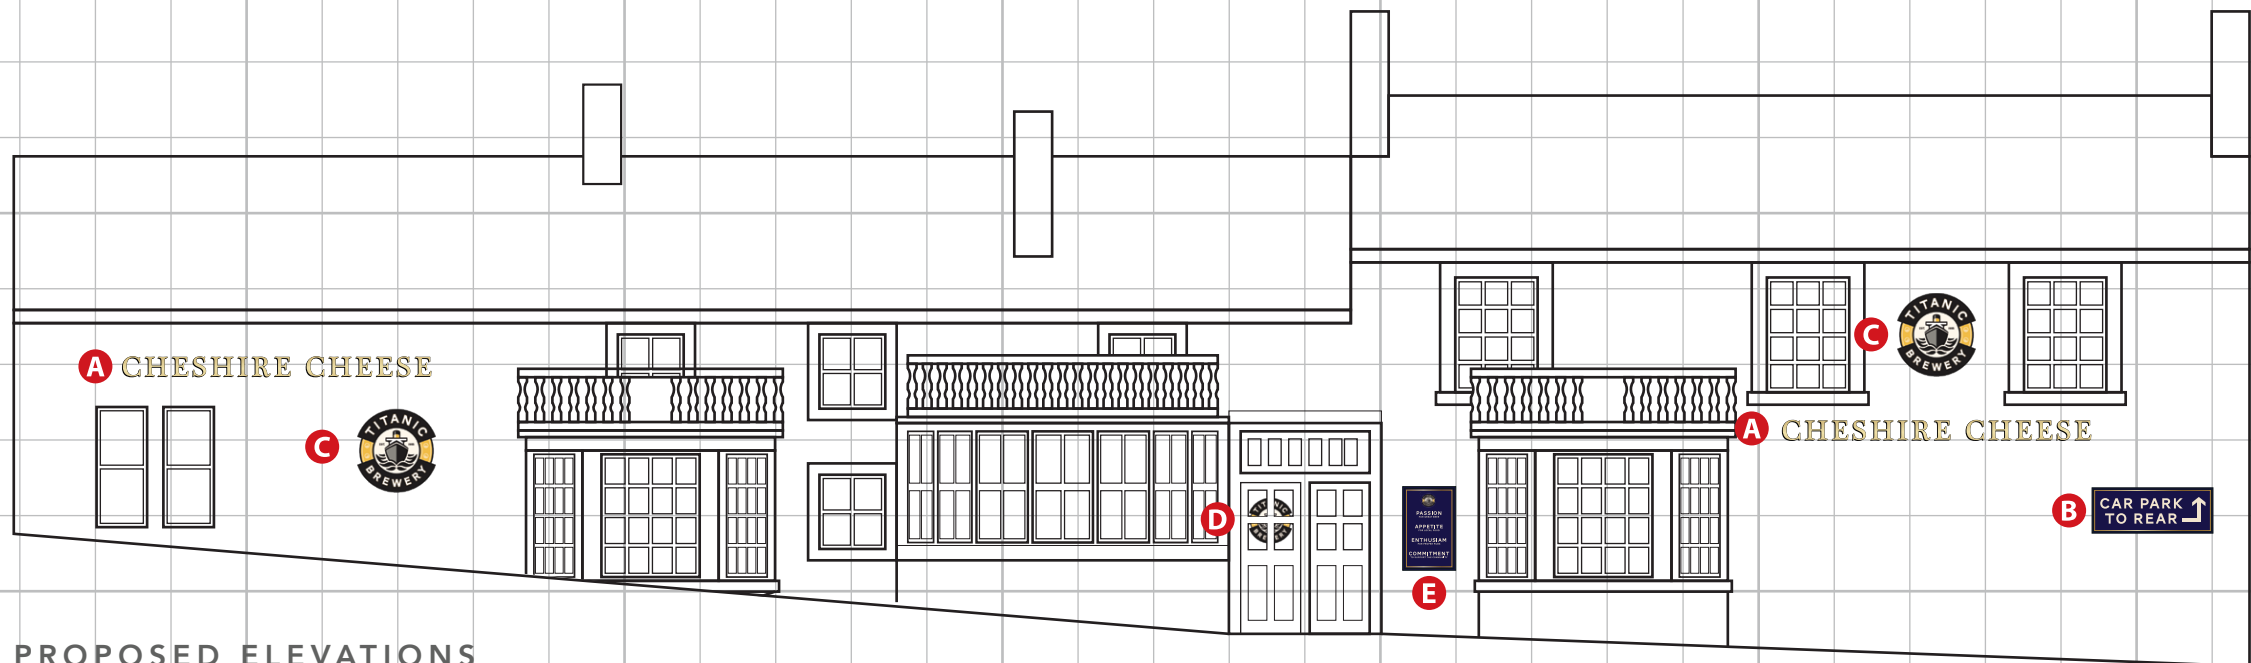

PROPOSED ELEVATIONS

1M 2M 3M 4M 5M
 1 SQUARE 1M X 1M
 SCALED 1:100 @ A3