


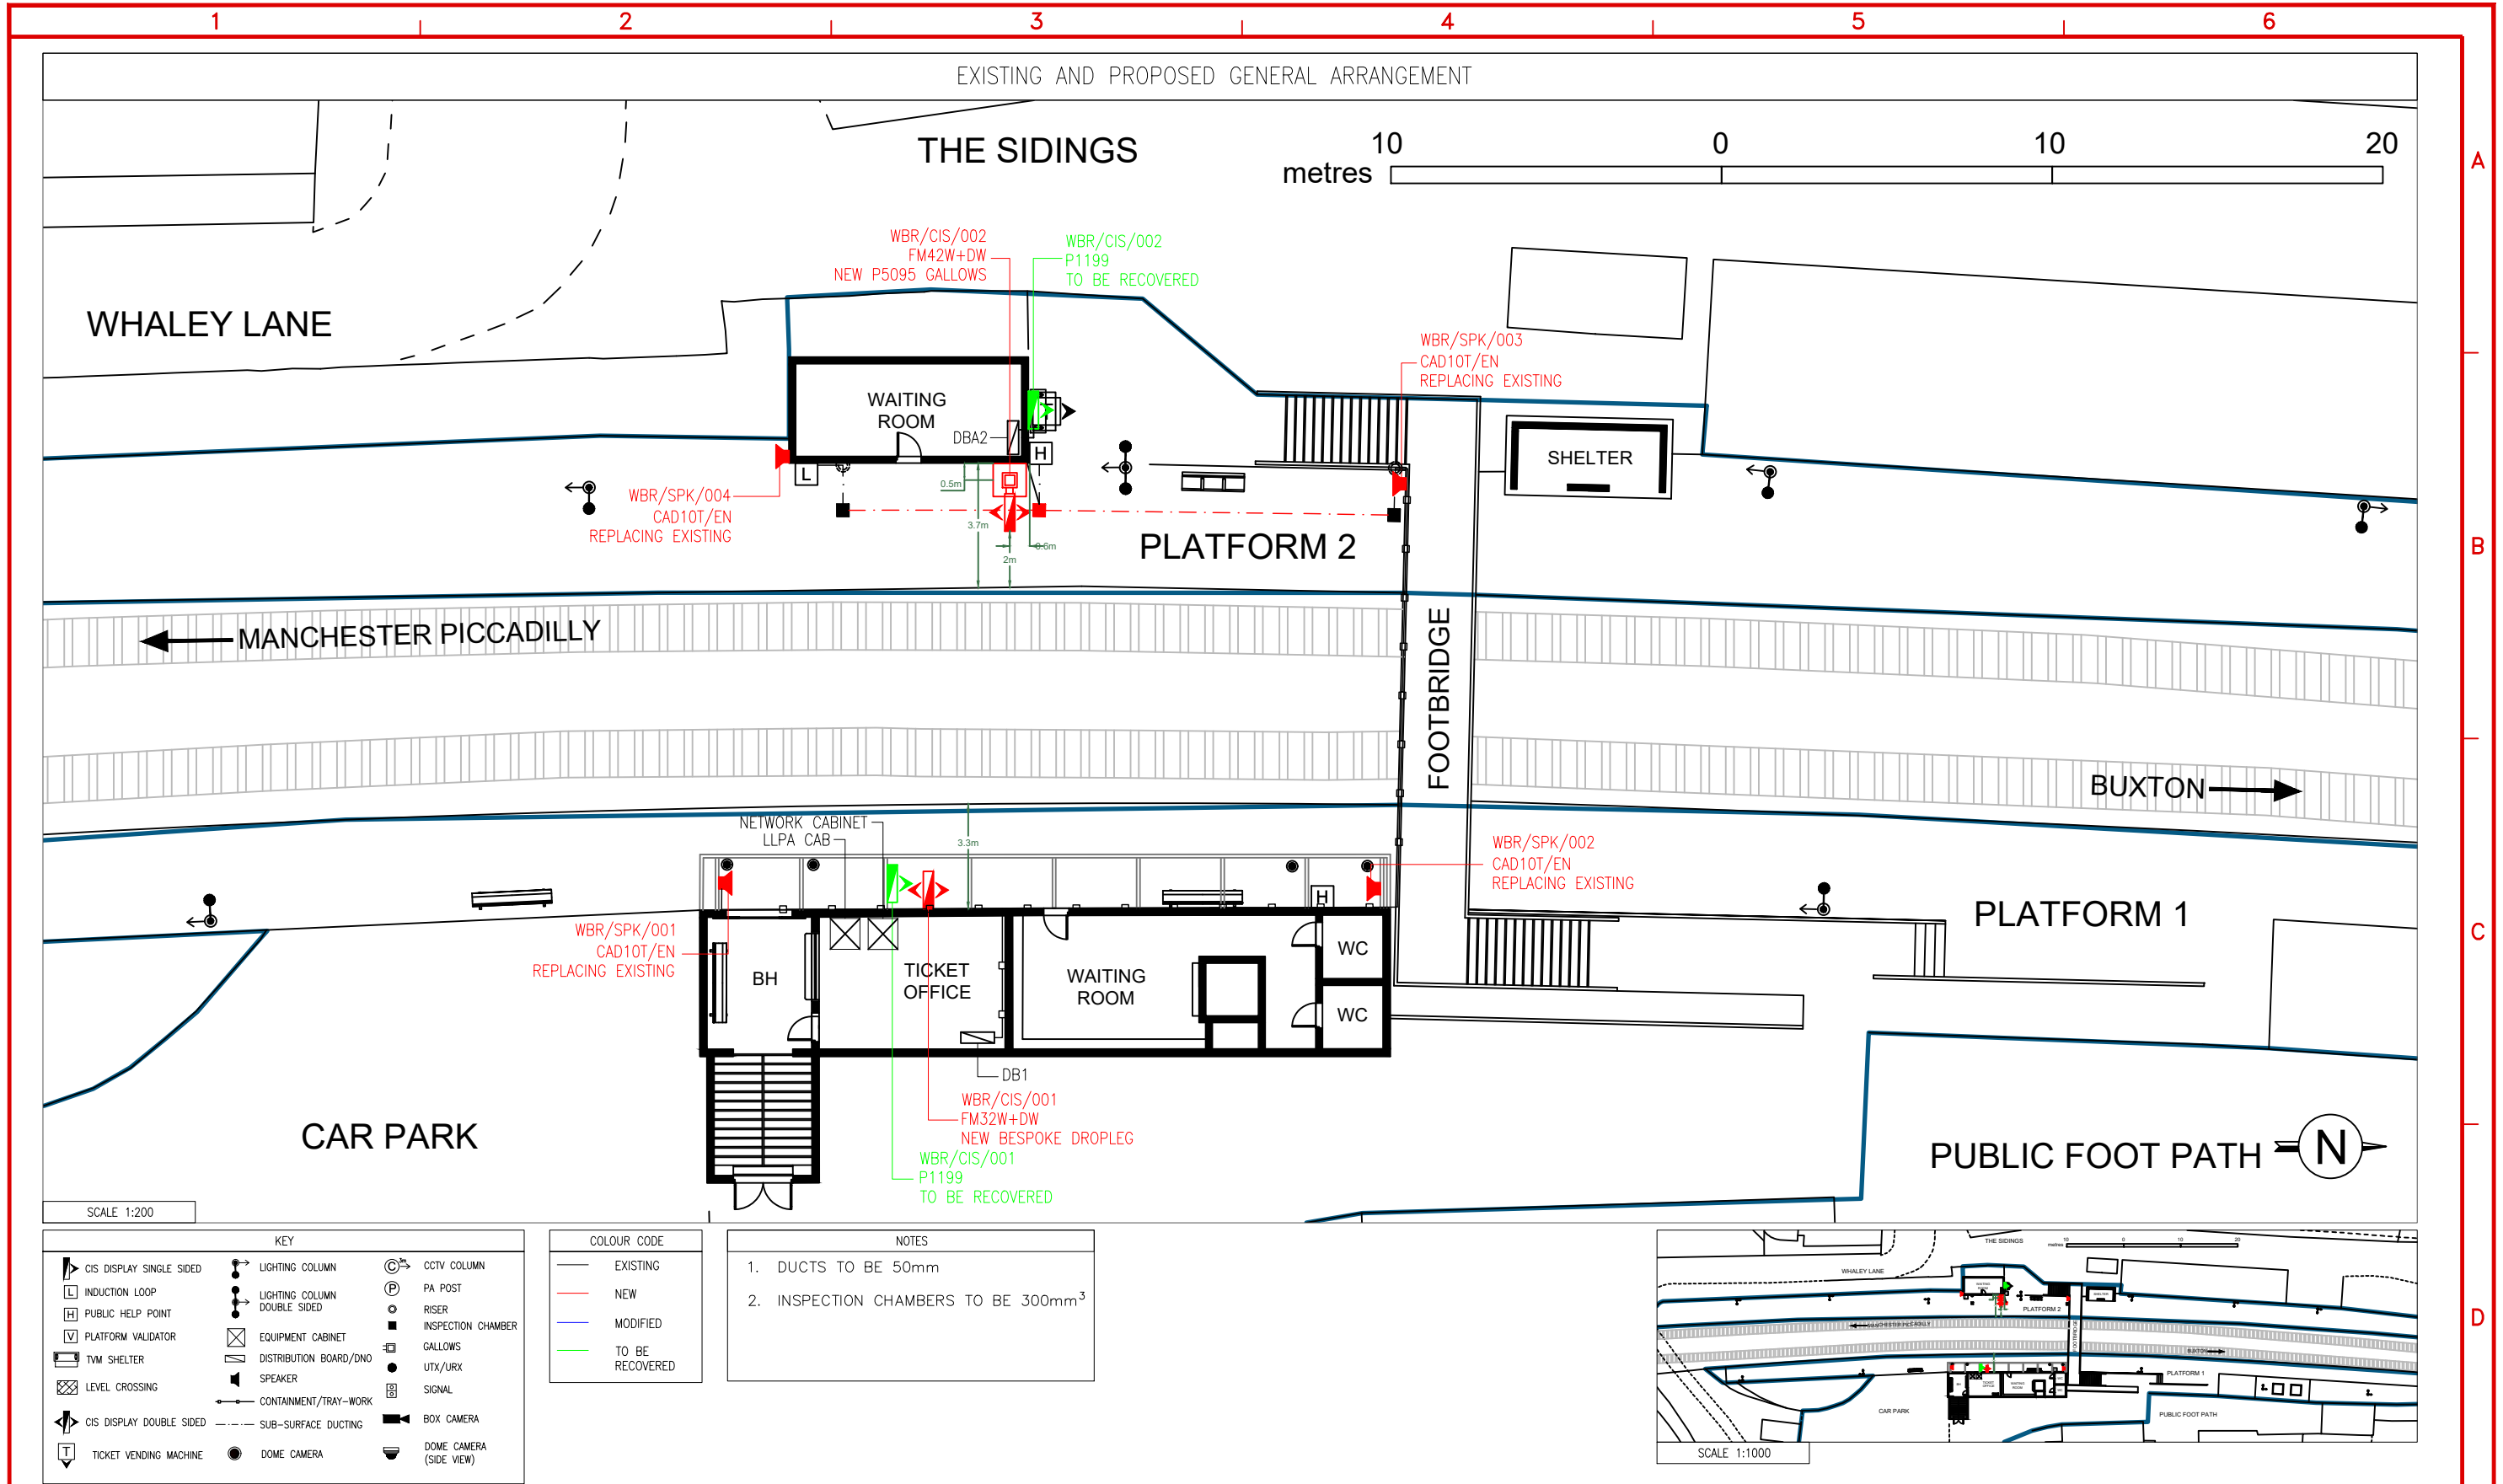

THIS DRAWING IS THE PROPERTY OF SELLA CONTROLS AND IS LOANED IN CONFIDENCE FOR USE WITH OUR WORK. IT IS NOT TO BE REPRODUCED IN ANY MANNER, SUBMITTED TO OUTSIDE PARTIES FOR EXAMINATION OR USED DIRECTLY OR INDIRECTLY FOR PURPOSES OTHER THAN THOSE FOR WHICH IT WAS FURNISHED WITHOUT WRITTEN CONSENT.

Titlebox
A3-SCFRAME.DWG

Prototype
SC-A3

Scale on A3 sheet 1:200

Dimensions m

MASTER
SELLA CONTROLS
IF RED


DO NOT STAMP 'MASTER' UNTIL
ALL WORK IS FULLY CADDED

Rev	Design	Drawn	Chkd	Appd


Description	Date

Designed	Drawn	Checked	Approved	Date	DWG File Reference
					C15769S-SCO-GRIP-WBR-DR-X-01

SELLA CONTROLS				
Title: Whaley Bridge - GRIP 5 Detailed Design (1 of 3)				
Project: NTL CIS Replacement Programme - Lot 2				
Client: Northern Trains Limited				
Contract/ Drawing No	C15769S	001	REV	B01

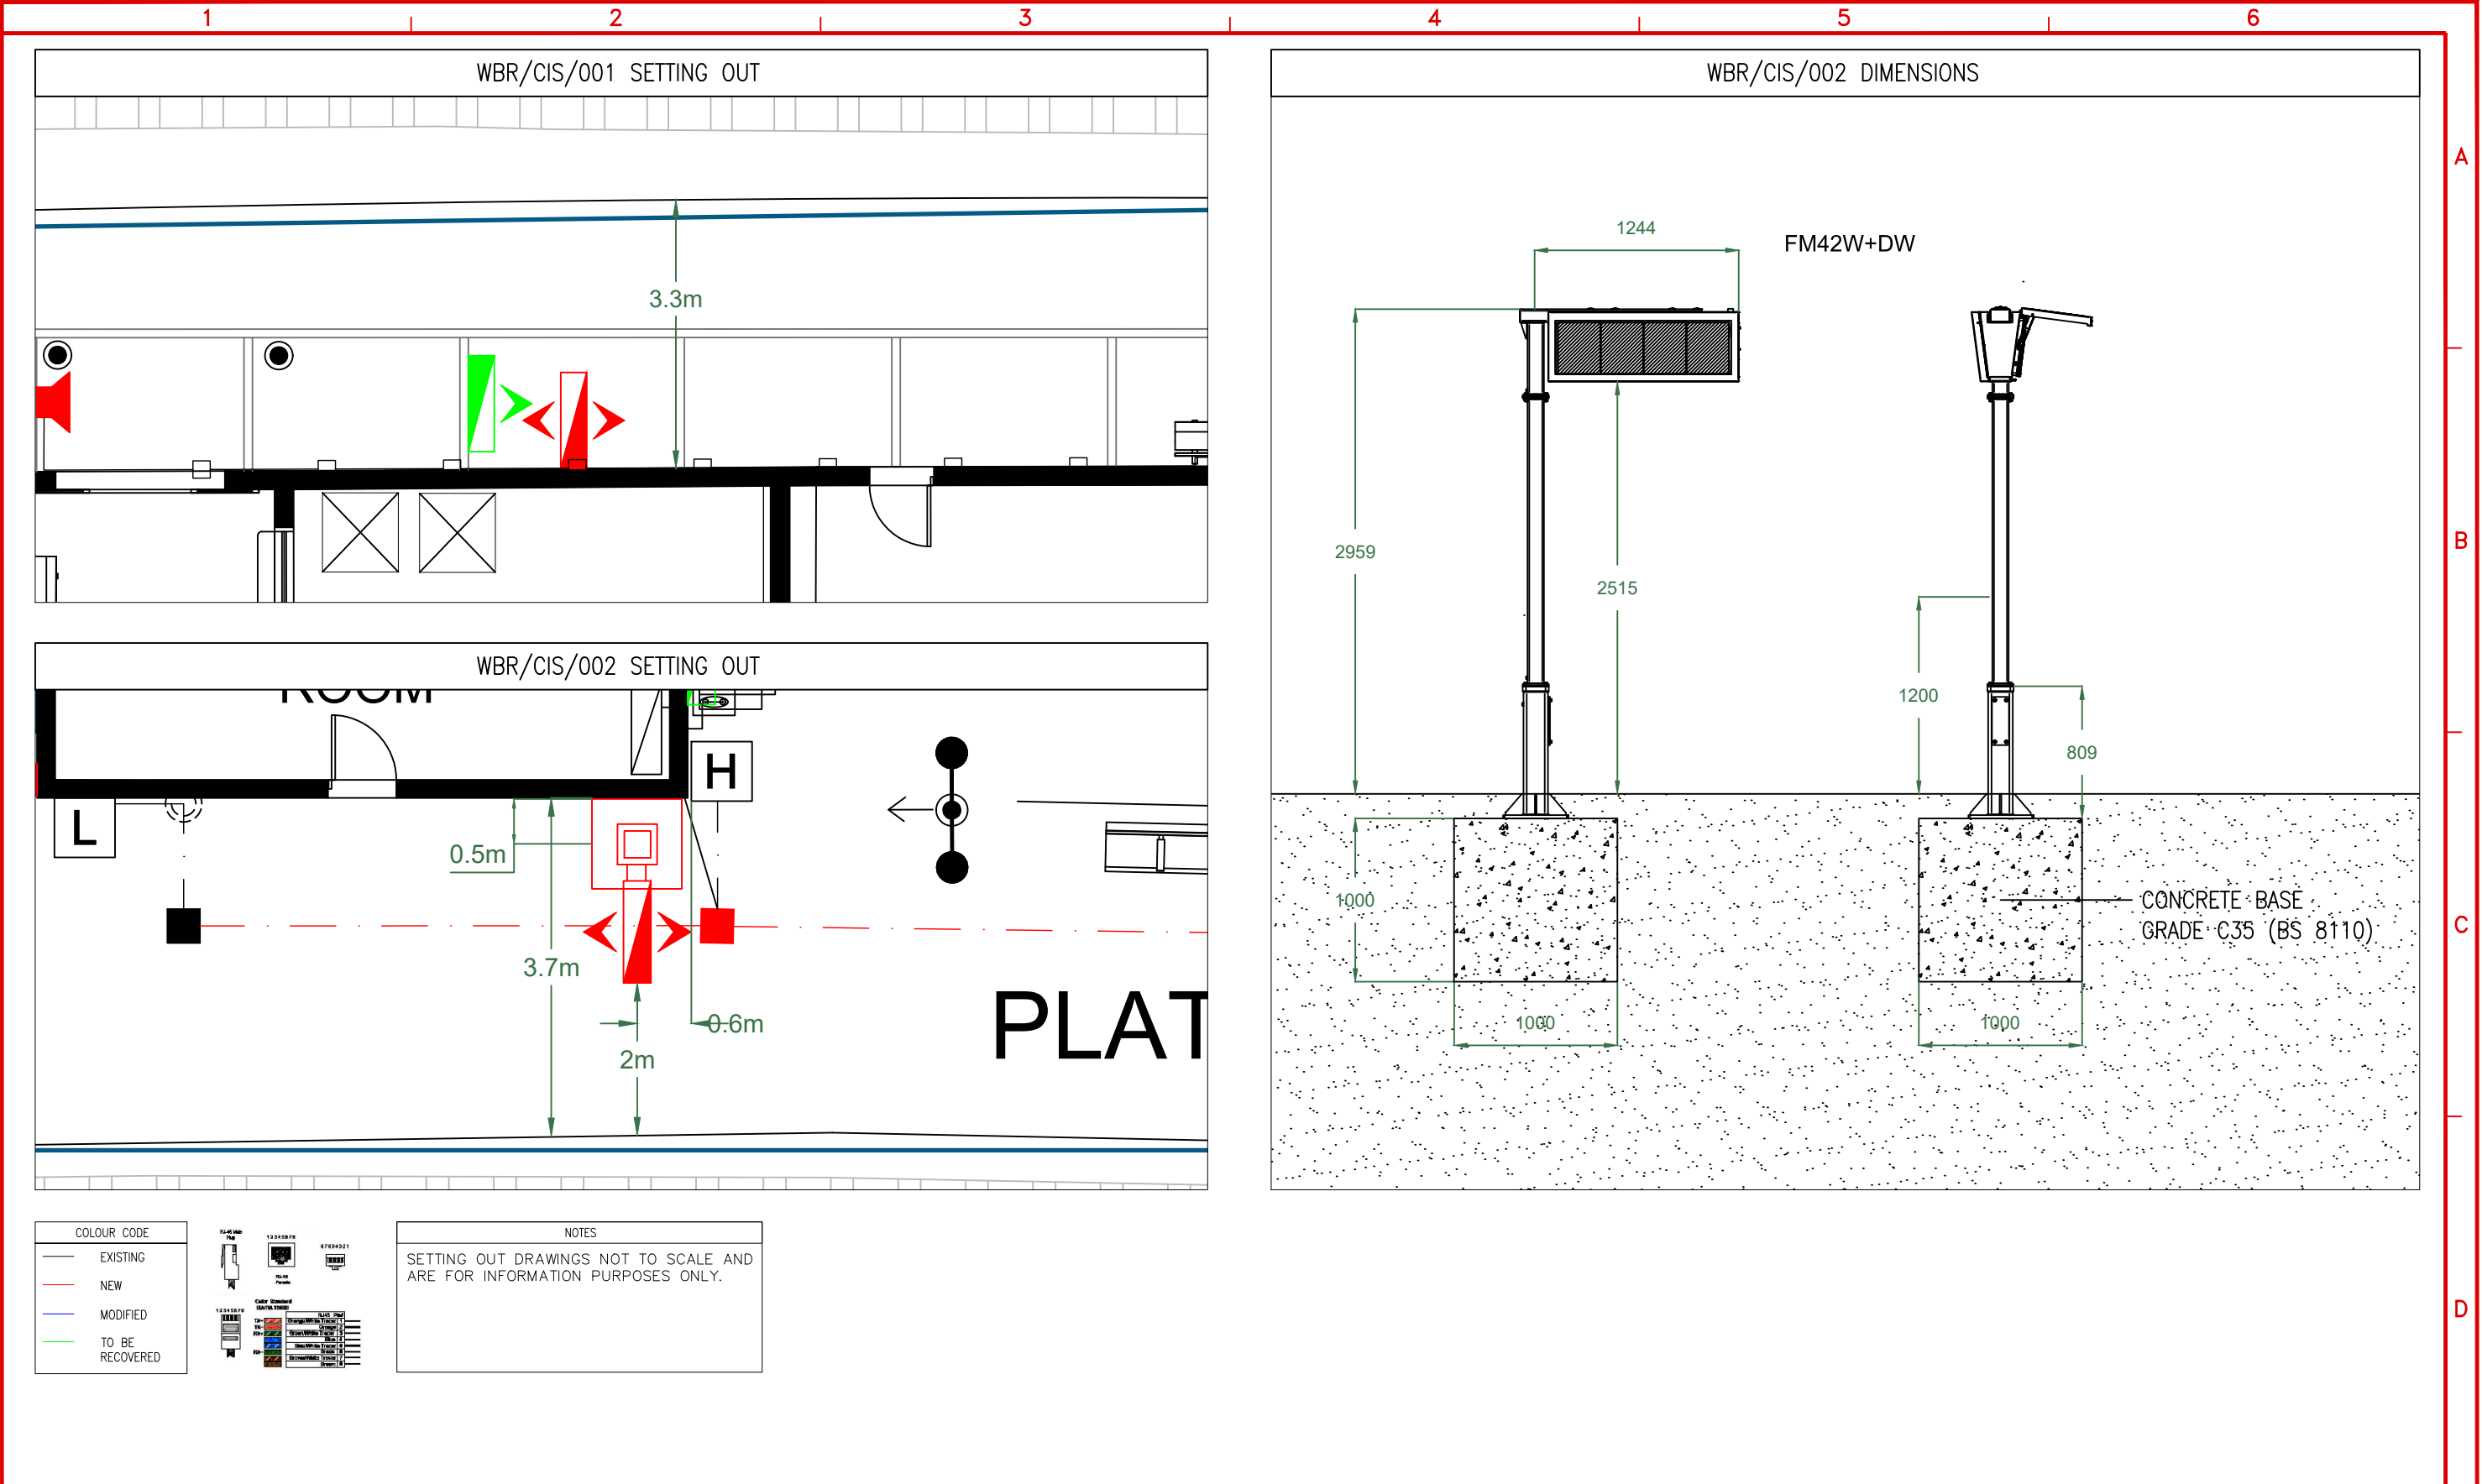

THIS DRAWING IS THE PROPERTY OF SELLA CONTROLS AND IS LOANED IN CONFIDENCE FOR USE WITH OUR WORK. IT IS NOT TO BE REPRODUCED IN ANY MANNER, SUBMITTED TO OUTSIDE PARTIES FOR EXAMINATION OR USED DIRECTLY OR INDIRECTLY FOR PURPOSES OTHER THAN THOSE FOR WHICH IT WAS FURNISHED WITHOUT WRITTEN CONSENT.		Scale on A3 sheet	N/A	Rev	Design	Drawn	Chkd	Appd	Description	Date	Designed	SELLA CONTROLS SELLA CONTROLS A 1000 Company				
		Dimensions	mm													
		MASTER SELLA CONTROLS IF RED										Checked		Title: Whaley Bridge – GRIP 5 Detailed Design (2 of 3) Project: NTL CIS Replacement Programme – Lot 2 Client: Northern Trains Limited		
												Approved				
												Date				
Titlebox	Prototype	DO NOT STAMP 'MASTER' UNTIL ALL WORK IS FULLY CADDED									DWG File Reference	Contract/ Drawing No	C15769S	002	REV	B01
A3-SCFRAME.DWG	SC-A3											C15769S-SCO-GRIP-WBR-DR-X-01				

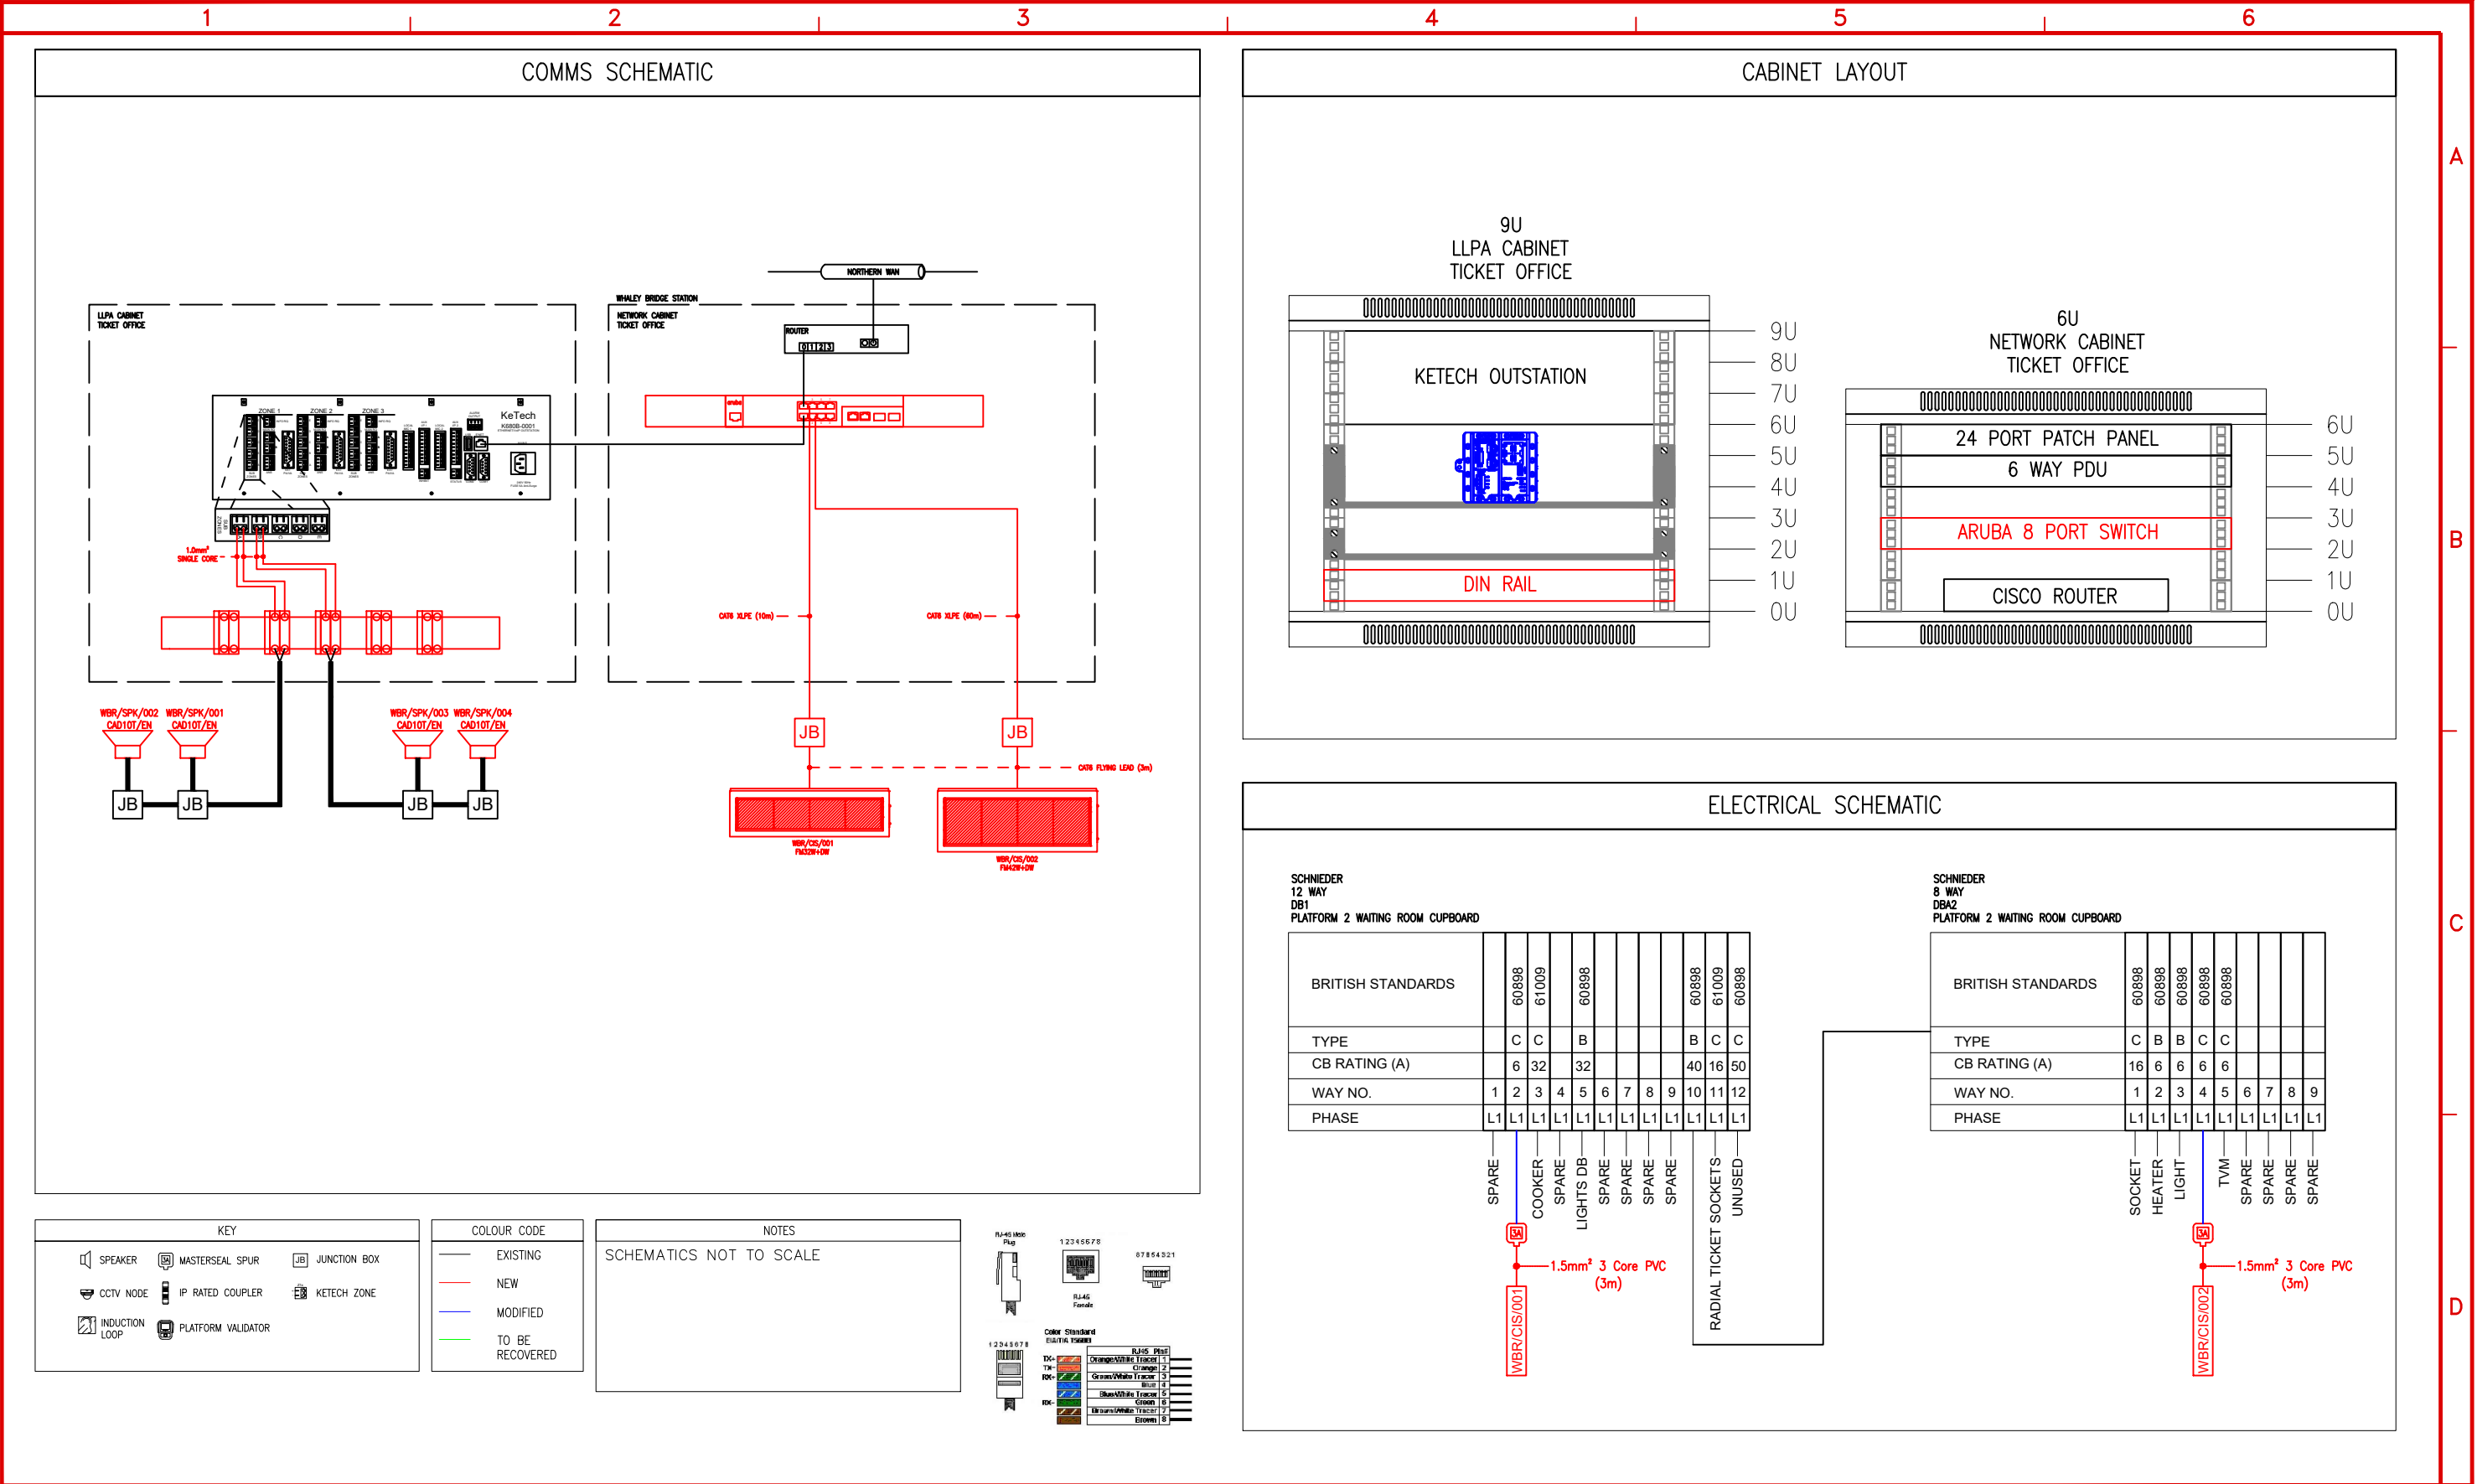

THIS DRAWING IS THE PROPERTY OF SELLA CONTROLS AND IS LOANED IN CONFIDENCE FOR USE WITH OUR WORK. IT IS NOT TO BE REPRODUCED IN ANY MANNER, SUBMITTED TO OUTSIDE PARTIES FOR EXAMINATION OR USED DIRECTLY OR INDIRECTLY FOR PURPOSES OTHER THAN THOSE FOR WHICH IT WAS FURNISHED WITHOUT WRITTEN CONSENT.		Scale on A3 sheet	N/A	Rev	Design	Drawn	Chkd	Appd	Description	Date	Designed	SELLA CONTROLS Title: Whaley Bridge – GRIP 5 Detailed Design (3 of 3) Project: NTL CIS Replacement Programme – Lot 2 Client: Northern Trains Limited			
		Dimensions	mm								Drawn				
		MASTER SELLA CONTROLS IF RED									Checked				
											Approved				
Titlebox	Prototype	DO NOT STAMP 'MASTER' UNTIL ALL WORK IS FULLY CADDED									Date	DWG File Reference C15769S-SCO-GRIP-WBR-DR-X-01			
A3-SCFRAME.DWG	SC-A3														
												Contract/ Drawing No	C15769S	003	REV B01