


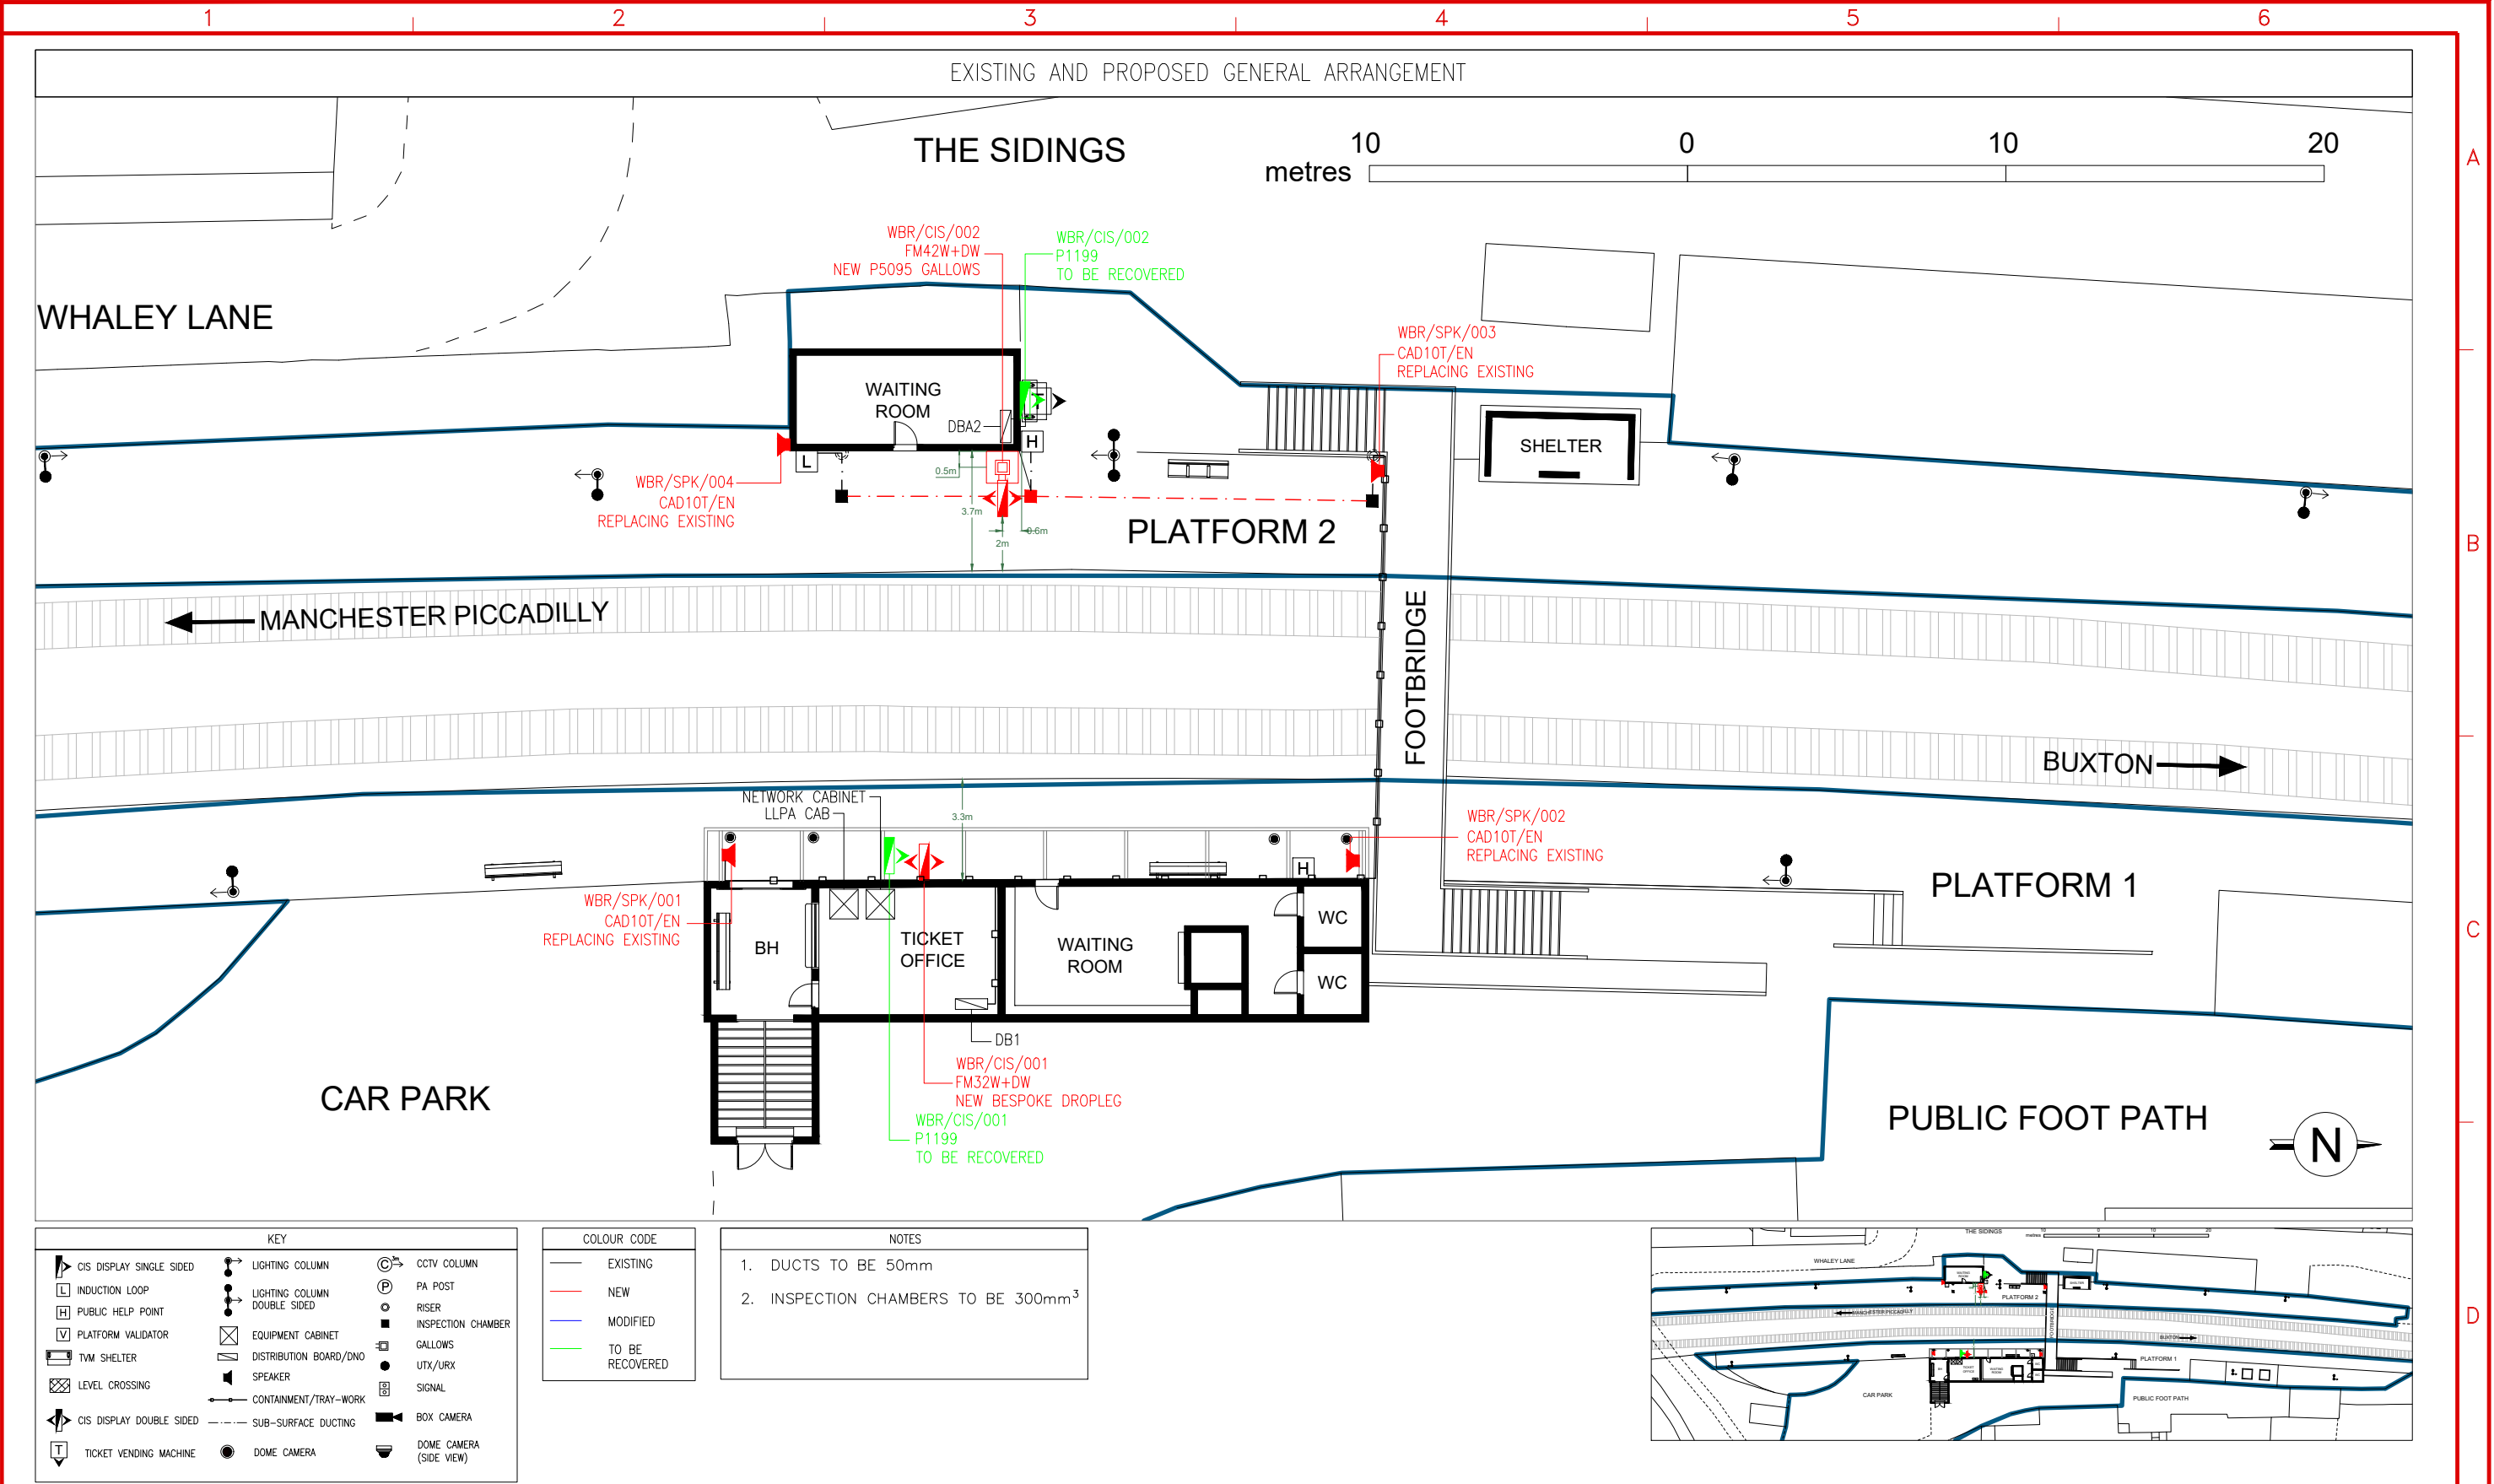

THIS DRAWING IS THE PROPERTY OF SELLA CONTROLS AND IS LOANED IN CONFIDENCE FOR USE WITH OUR WORK. IT IS NOT TO BE REPRODUCED IN ANY MANNER, SUBMITTED TO OUTSIDE PARTIES FOR EXAMINATION OR USED DIRECTLY OR INDIRECTLY FOR PURPOSES OTHER THAN THOSE FOR WHICH IT WAS FURNISHED WITHOUT WRITTEN CONSENT.

Titlebox	Prototype
A3-SCFRAME.DWG	SC-A3

Scale on A3 sheet 1:200

Dimensions m





DO NOT STAMP 'MASTER' UNTIL ALL WORK IS FULLY CADDED


Rev	Design	Drawn	Chkd	Appd	Description	Date

Designed	
Drawn	JW
Checked	
Approved	
Date	
DWG File Reference	C15769S-SCO-GRIP-WBR-DR-X-01


SELLA CONTROLS				
Title: Whaley Bridge – GRIP 5 Detailed Design (1 of 3)				
Project: NTL CIS Replacement Programme – Lot 2				
Client: Northern Trains Limited				
Contract/ Drawing No	C15769S	001	REV	B01

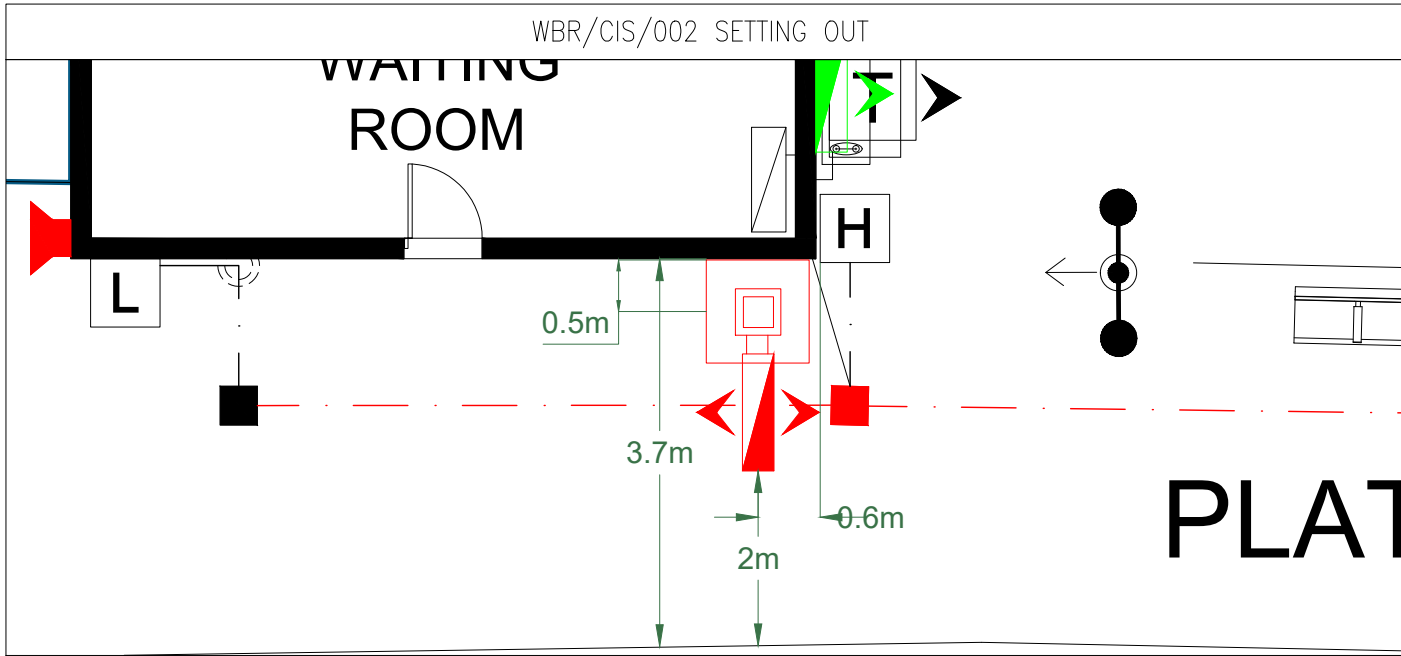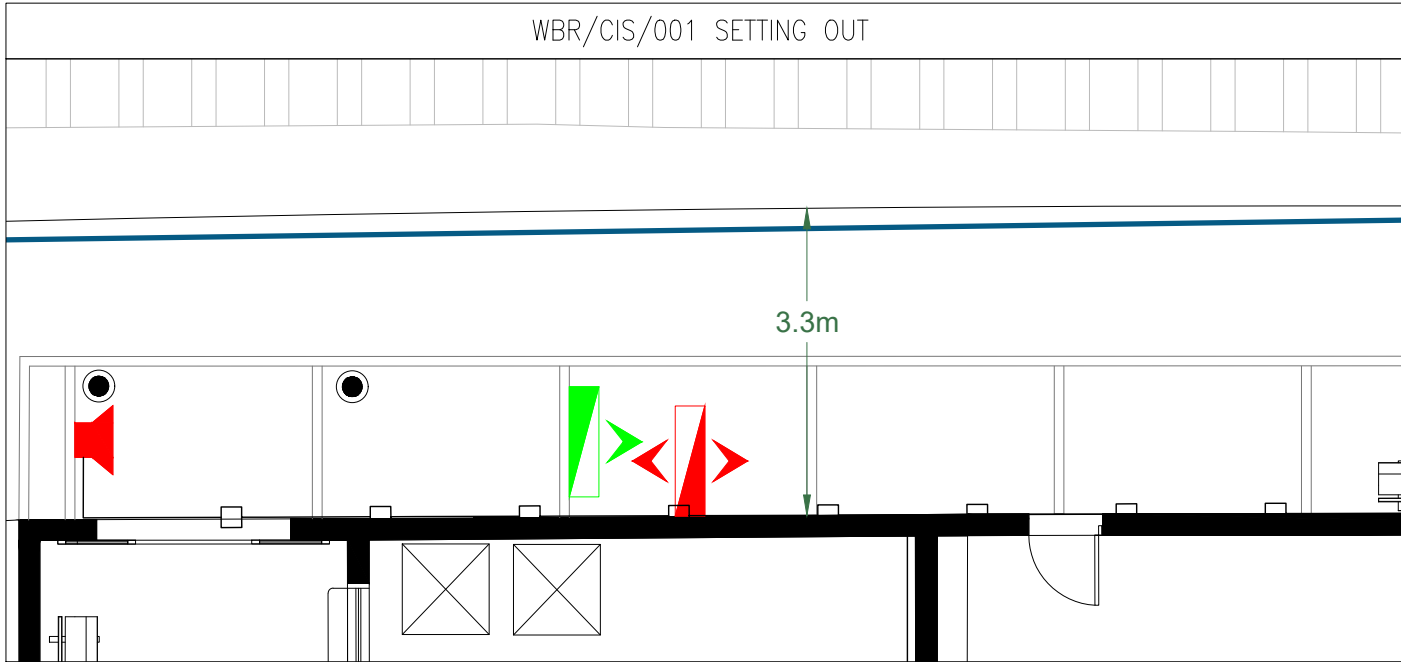

COLOUR CODE	
—	EXISTING
—	NEW
—	MODIFIED
—	TO BE RECOVERED

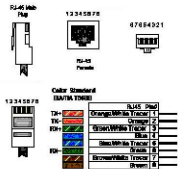

NOTES	
SETTING OUT DRAWINGS NOT TO SCALE AND ARE FOR INFORMATION PURPOSES ONLY.	

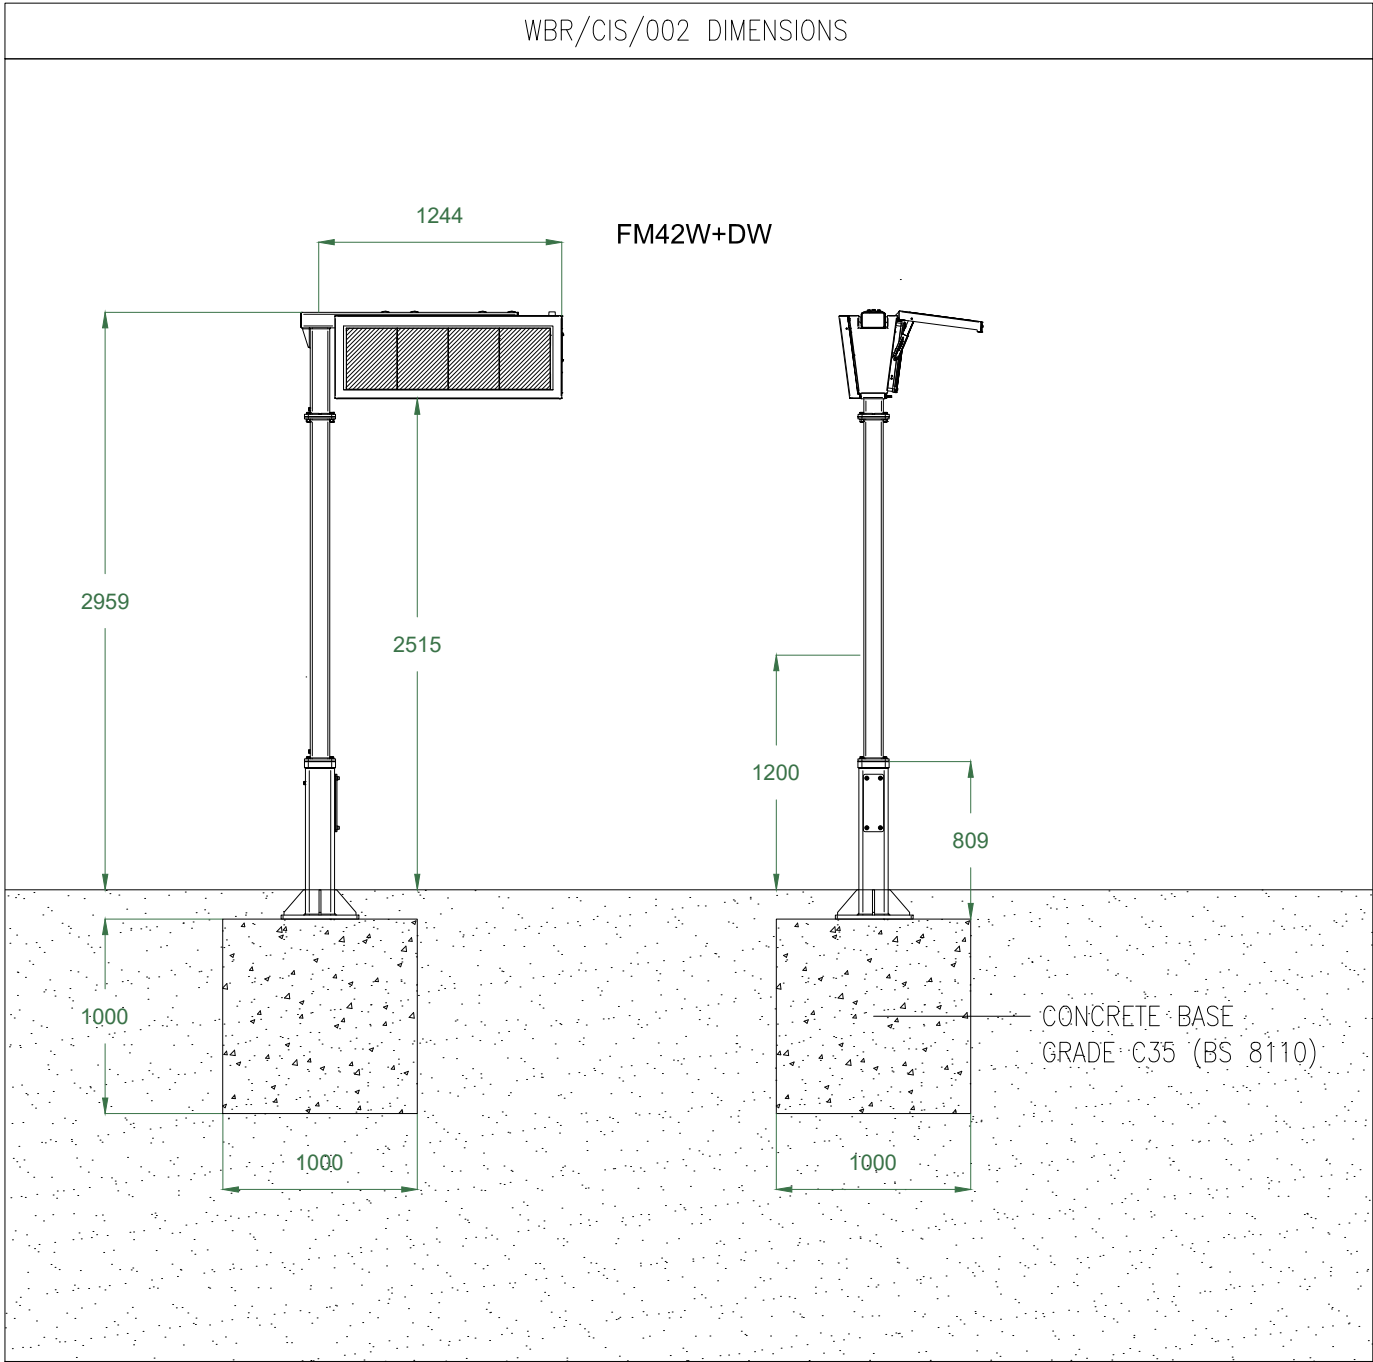

THIS DRAWING IS THE PROPERTY OF SELLA CONTROLS AND IS LOANED IN CONFIDENCE FOR USE WITH OUR WORK. IT IS NOT TO BE REPRODUCED IN ANY MANNER, SUBMITTED TO OUTSIDE PARTIES FOR EXAMINATION OR USED DIRECTLY OR INDIRECTLY FOR PURPOSES OTHER THAN THOSE FOR WHICH IT WAS FURNISHED WITHOUT WRITTEN CONSENT.

Titlebox	Prototype
A3-SCFRAME.DWG	SC-A3

Scale on A3 sheet	N/A
Dimensions	mm




DO NOT STAMP 'MASTER' UNTIL ALL WORK IS FULLY CADDED

Rev	Design	Drawn	Chkd	Appd

Description	Date

Designed	
Drawn	JW
Checked	
Approved	
Date	
DWG File Reference	C15769S-SCO-GRIP-WBR-DR-X-01

SELLA CONTROLS				
Title: Whaley Bridge – GRIP 5 Detailed Design (2 of 3)				
Project: NTL CIS Replacement Programme – Lot 2				
Client: Northern Trains Limited				
Contract/ Drawing No	C15769S	002	REV	B01

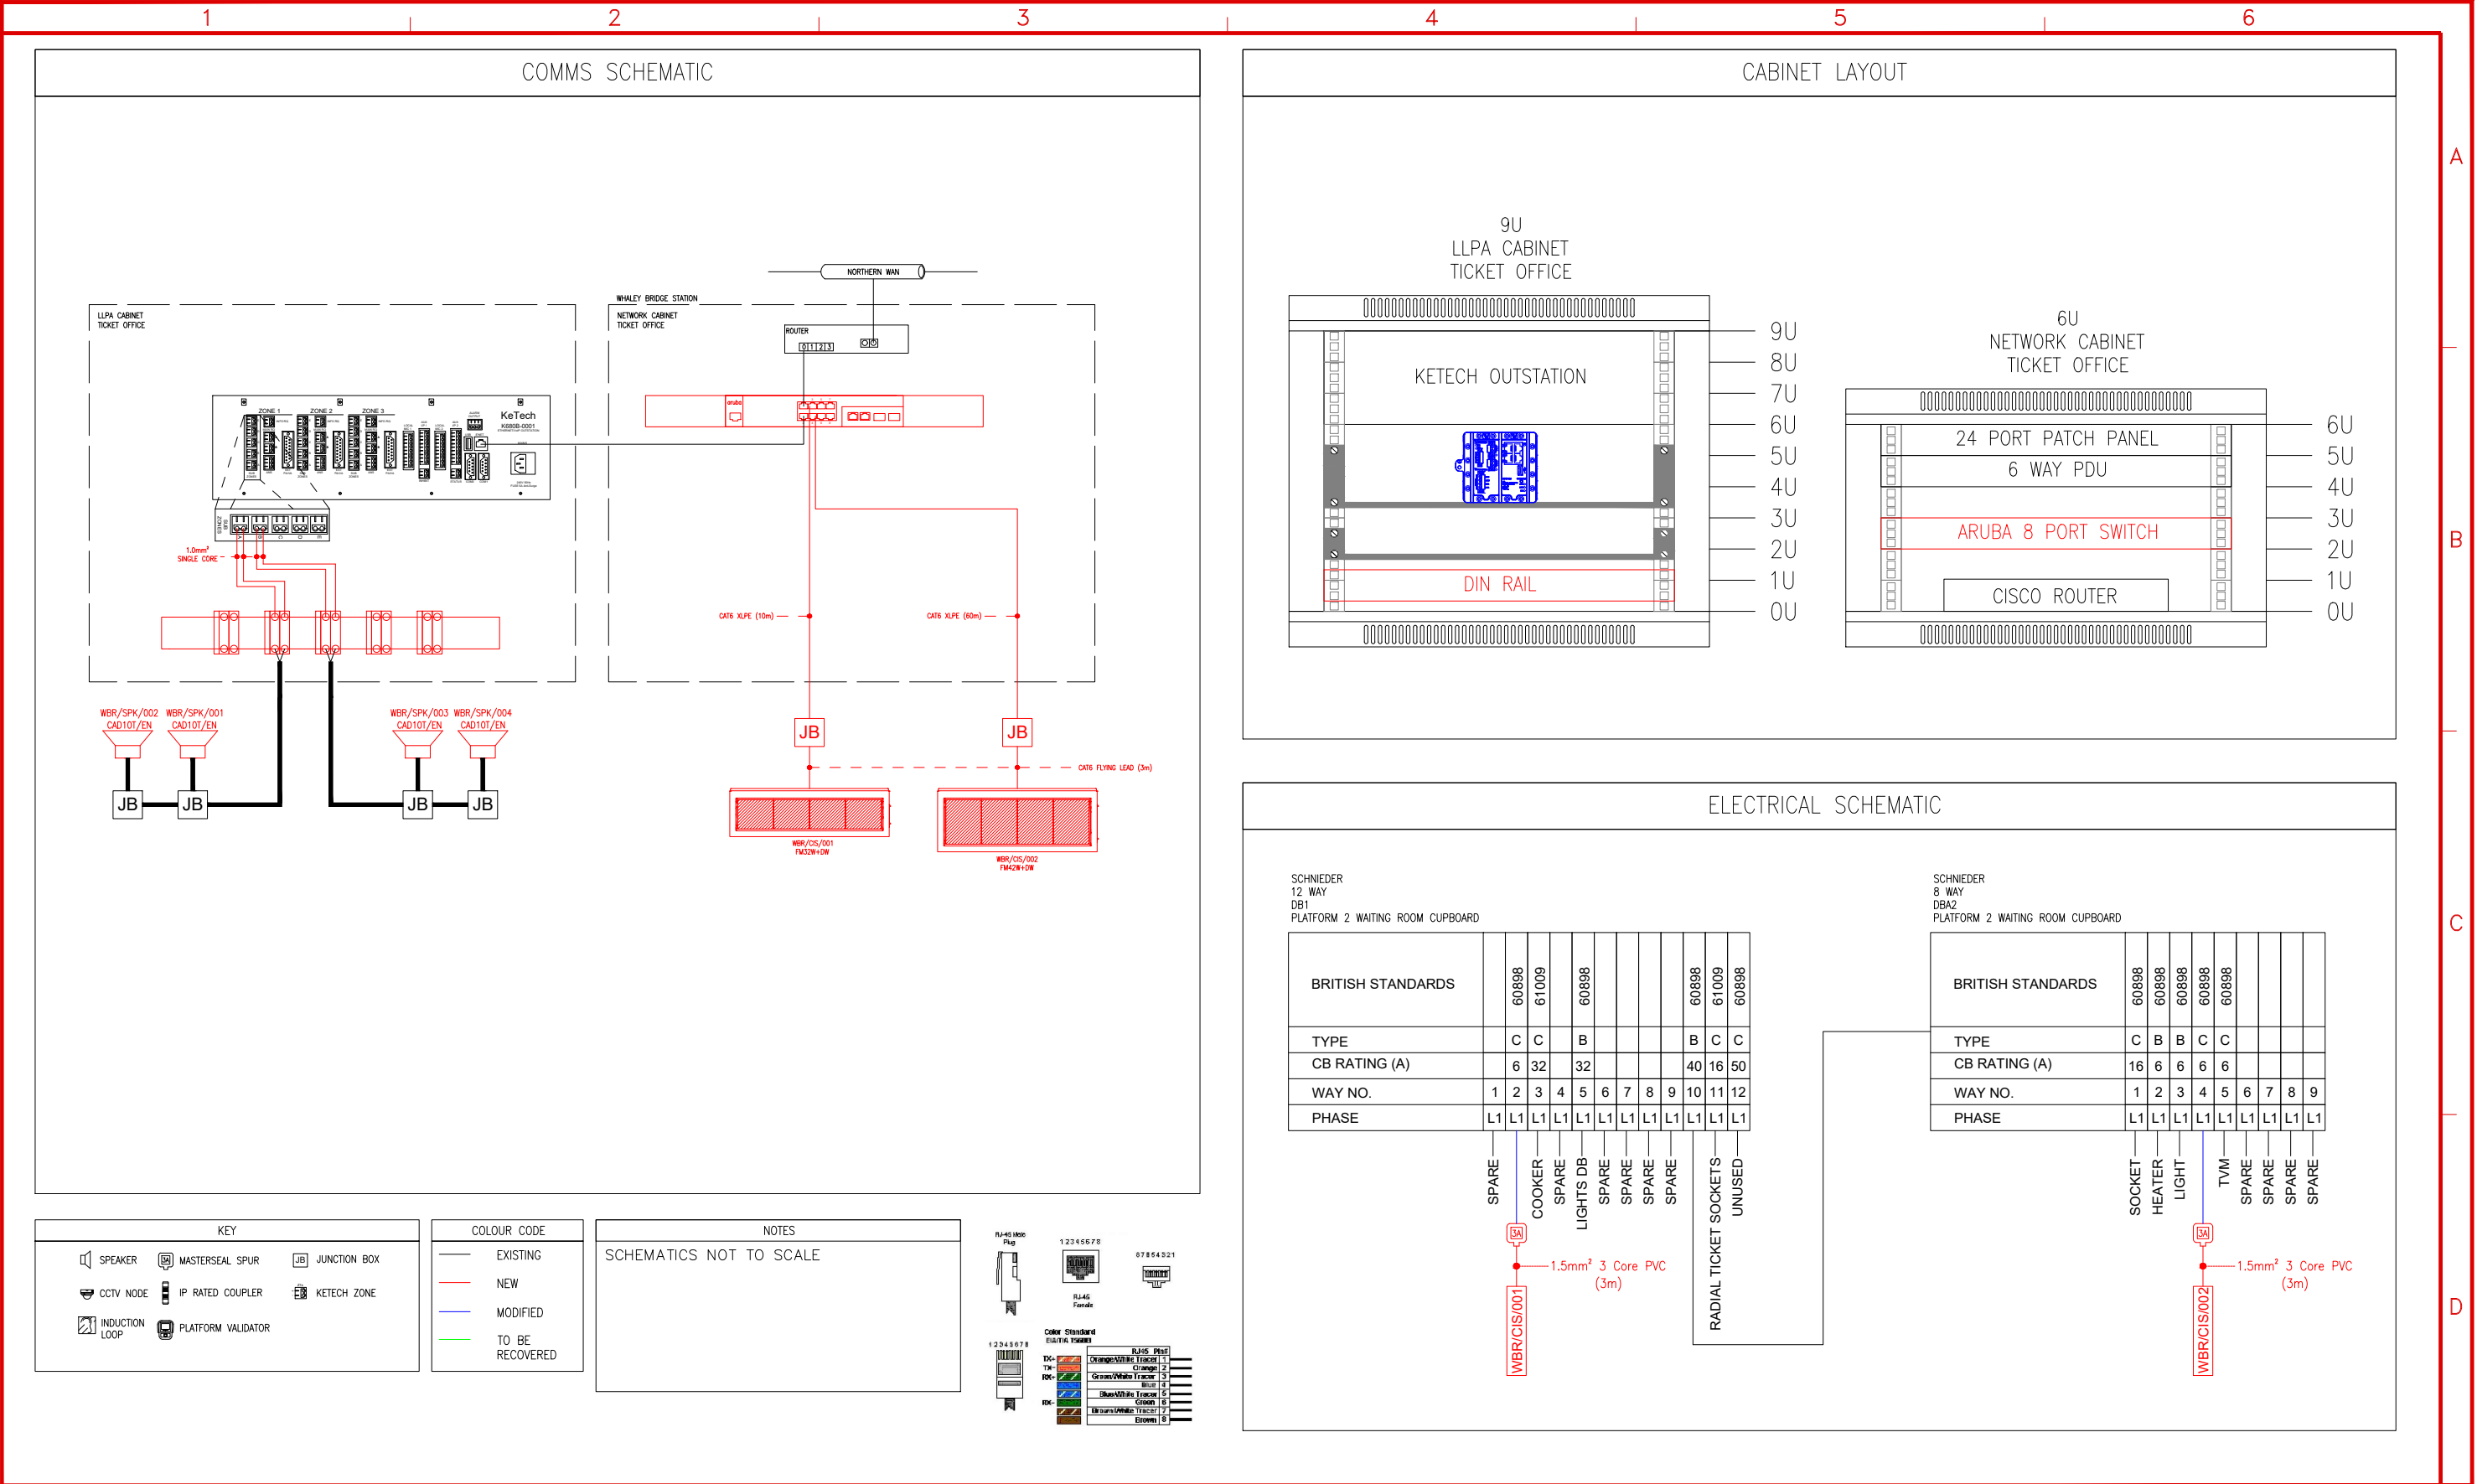

THIS DRAWING IS THE PROPERTY OF SELLA CONTROLS AND IS LOANED IN CONFIDENCE FOR USE WITH OUR WORK. IT IS NOT TO BE REPRODUCED IN ANY MANNER, SUBMITTED TO OUTSIDE PARTIES FOR EXAMINATION OR USED DIRECTLY OR INDIRECTLY FOR PURPOSES OTHER THAN THOSE FOR WHICH IT WAS FURNISHED WITHOUT WRITTEN CONSENT.		Scale on A3 sheet	N/A	Rev	Design	Drawn	Chkd	Appd	Description	Date	Designed	SELLA CONTROLS ATNDR Group					
		Dimensions	mm													Drawn	JW
		MASTER SELLA CONTROLS IF RED										Checked		Title: Whaley Bridge – GRIP 5 Detailed Design (3 of 3) Project: NTL CIS Replacement Programme – Lot 2 Client: Northern Trains Limited			
												Approved					
												Date					
Titlebox	Prototype	DO NOT STAMP 'MASTER' UNTIL ALL WORK IS FULLY CADDED									DWG File Reference		Contract/ Drawing No	C15769S	003	REV	B01
A3-SCFRAME.DWG	SC-A3											C15769S-SCO-GRIP-WBR-DR-X-01					