


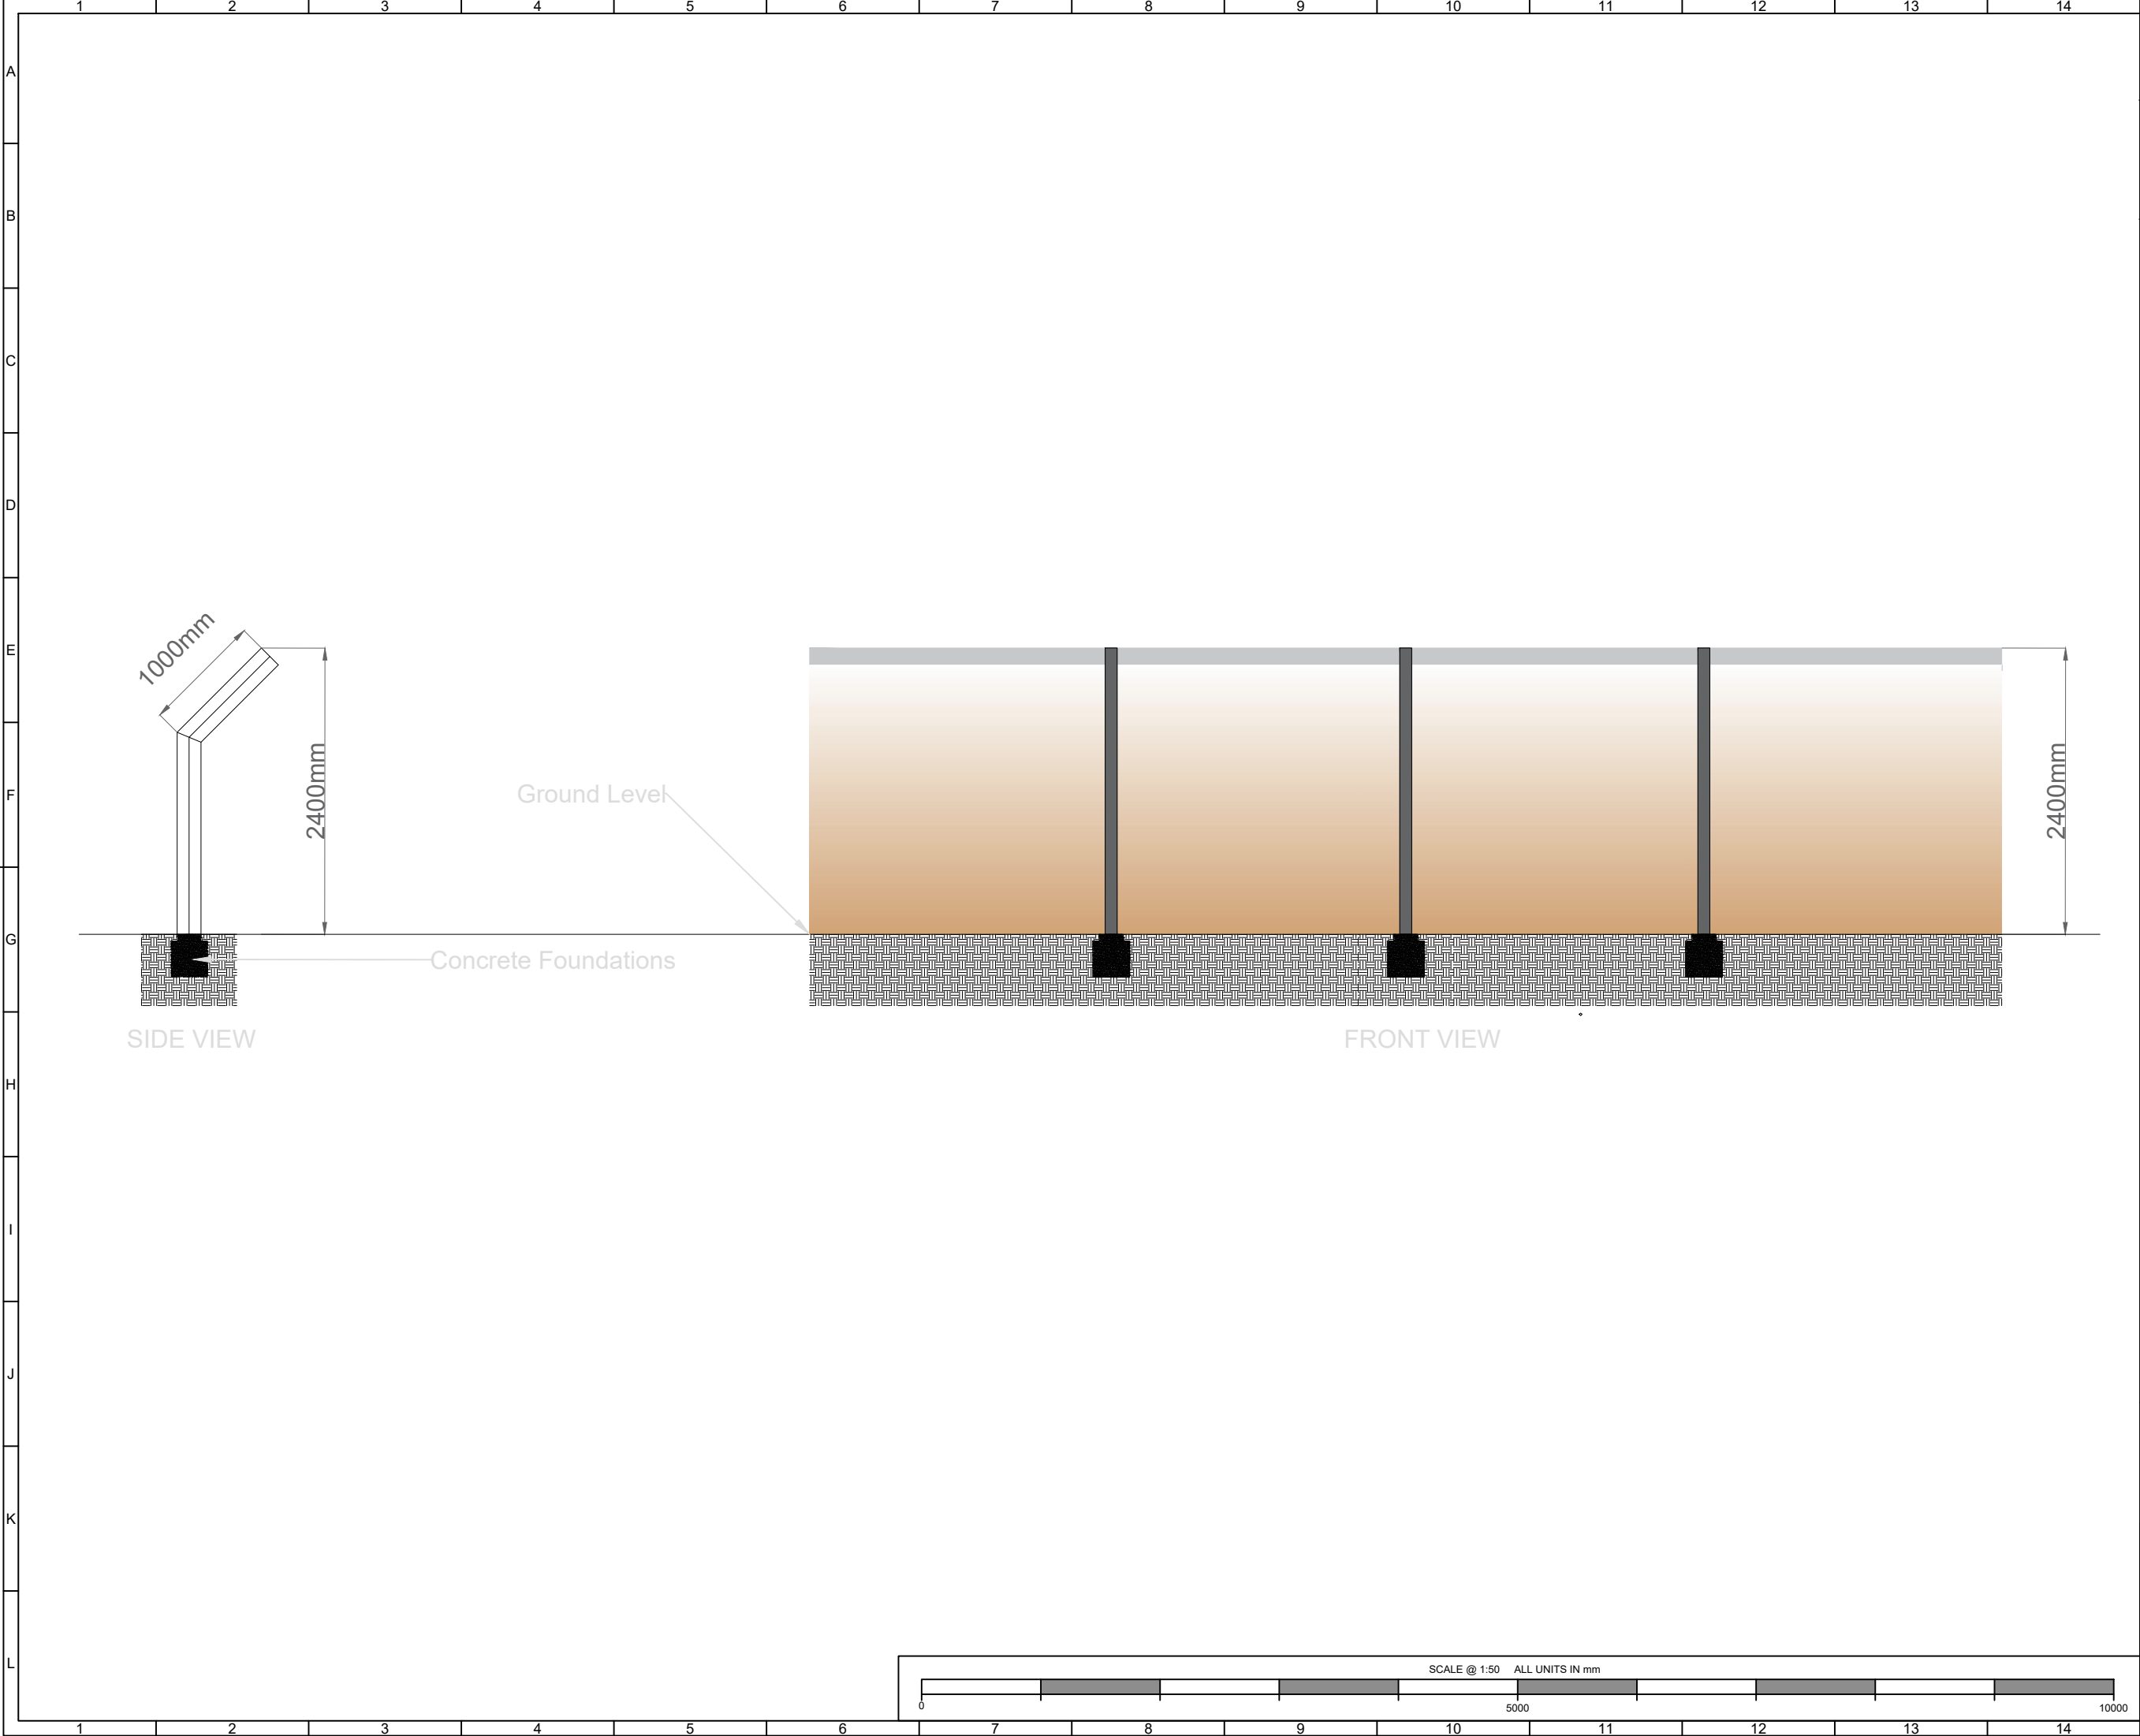

PROJECT BUXTON ROAD BESS OWNER GREENERGY RENEWABLES UK	
	
STATUS PLANNING DRAWING TITLE ACOUSTIC MITIGATION FENCE	
REGION UK COUNTY DERBYSHIRE COUNCIL HIGH PEAK	DRAWING NUMBER 1 REVISION 1 SCALE 1:50 DATE 07.11.2024
A3 / Rev 0	