


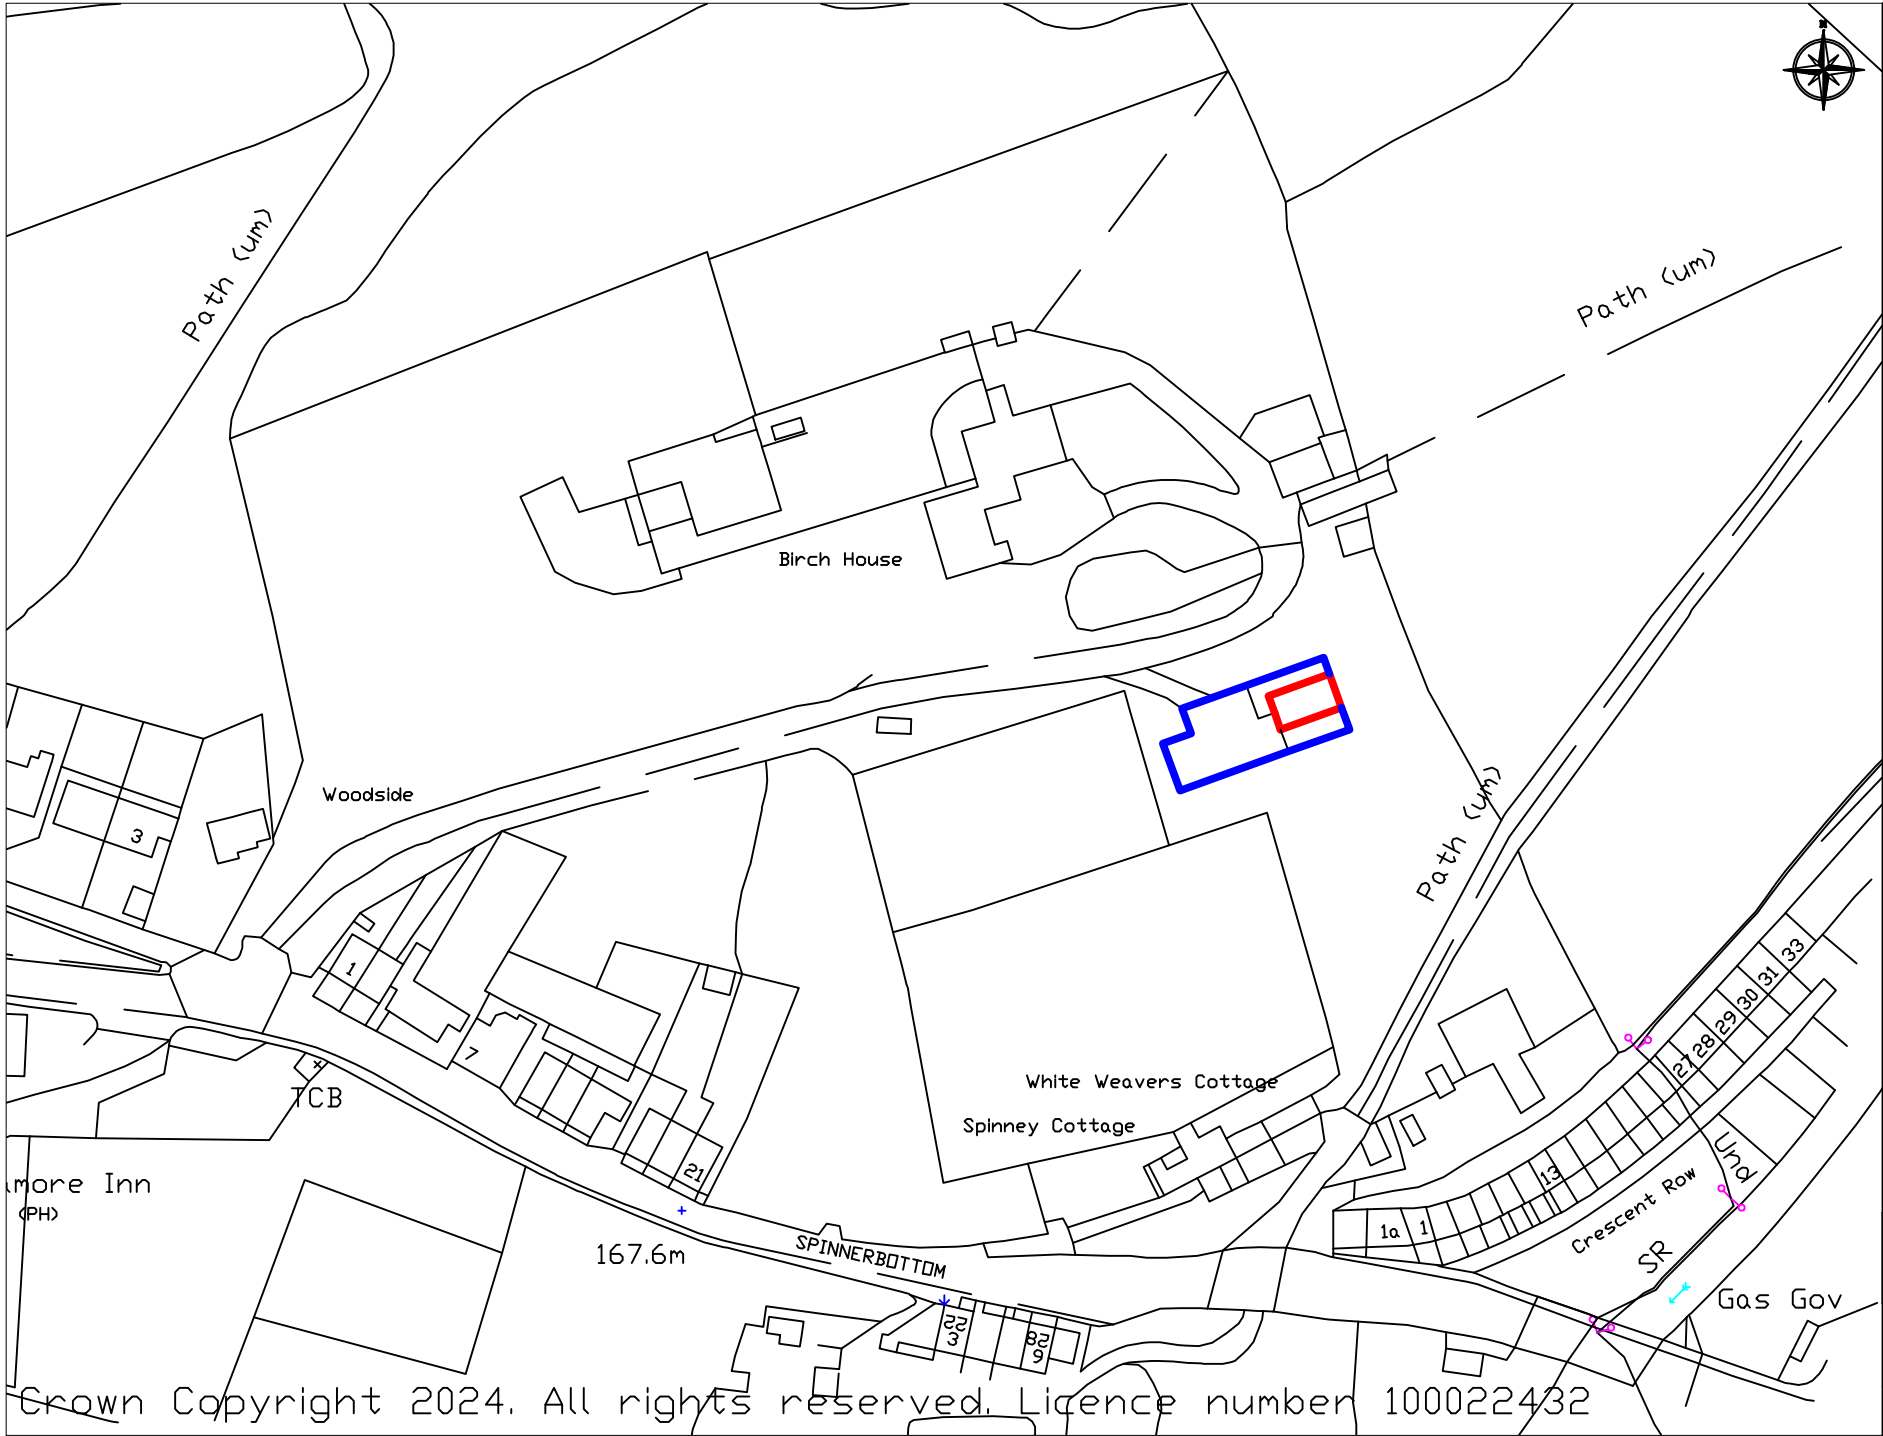

ALL DRAWINGS PREPARED BY ANDREW
LARGE SURVEYORS LTD ARE TO BE
UTILISED FOR PLANNING PURPOSES
ONLY

EXISTING SITE

AndrewLarge
surveyors LTD

THE CHALET
BIRCH HOUSE
SPINNER BOTTOM
BIRCH VALE
SK22 1DH
STATUTORY DECLARATION PLAN
SCALE: 1:1250@A4