


Location Plan

Site Address: Greenbotham Farm, Unnamed Road From New Road To A6, Bridgemont, Whaley Bridge, SK23 7EE

Date Produced: 01-Dec-2024

Scale: 1:2500 @A4

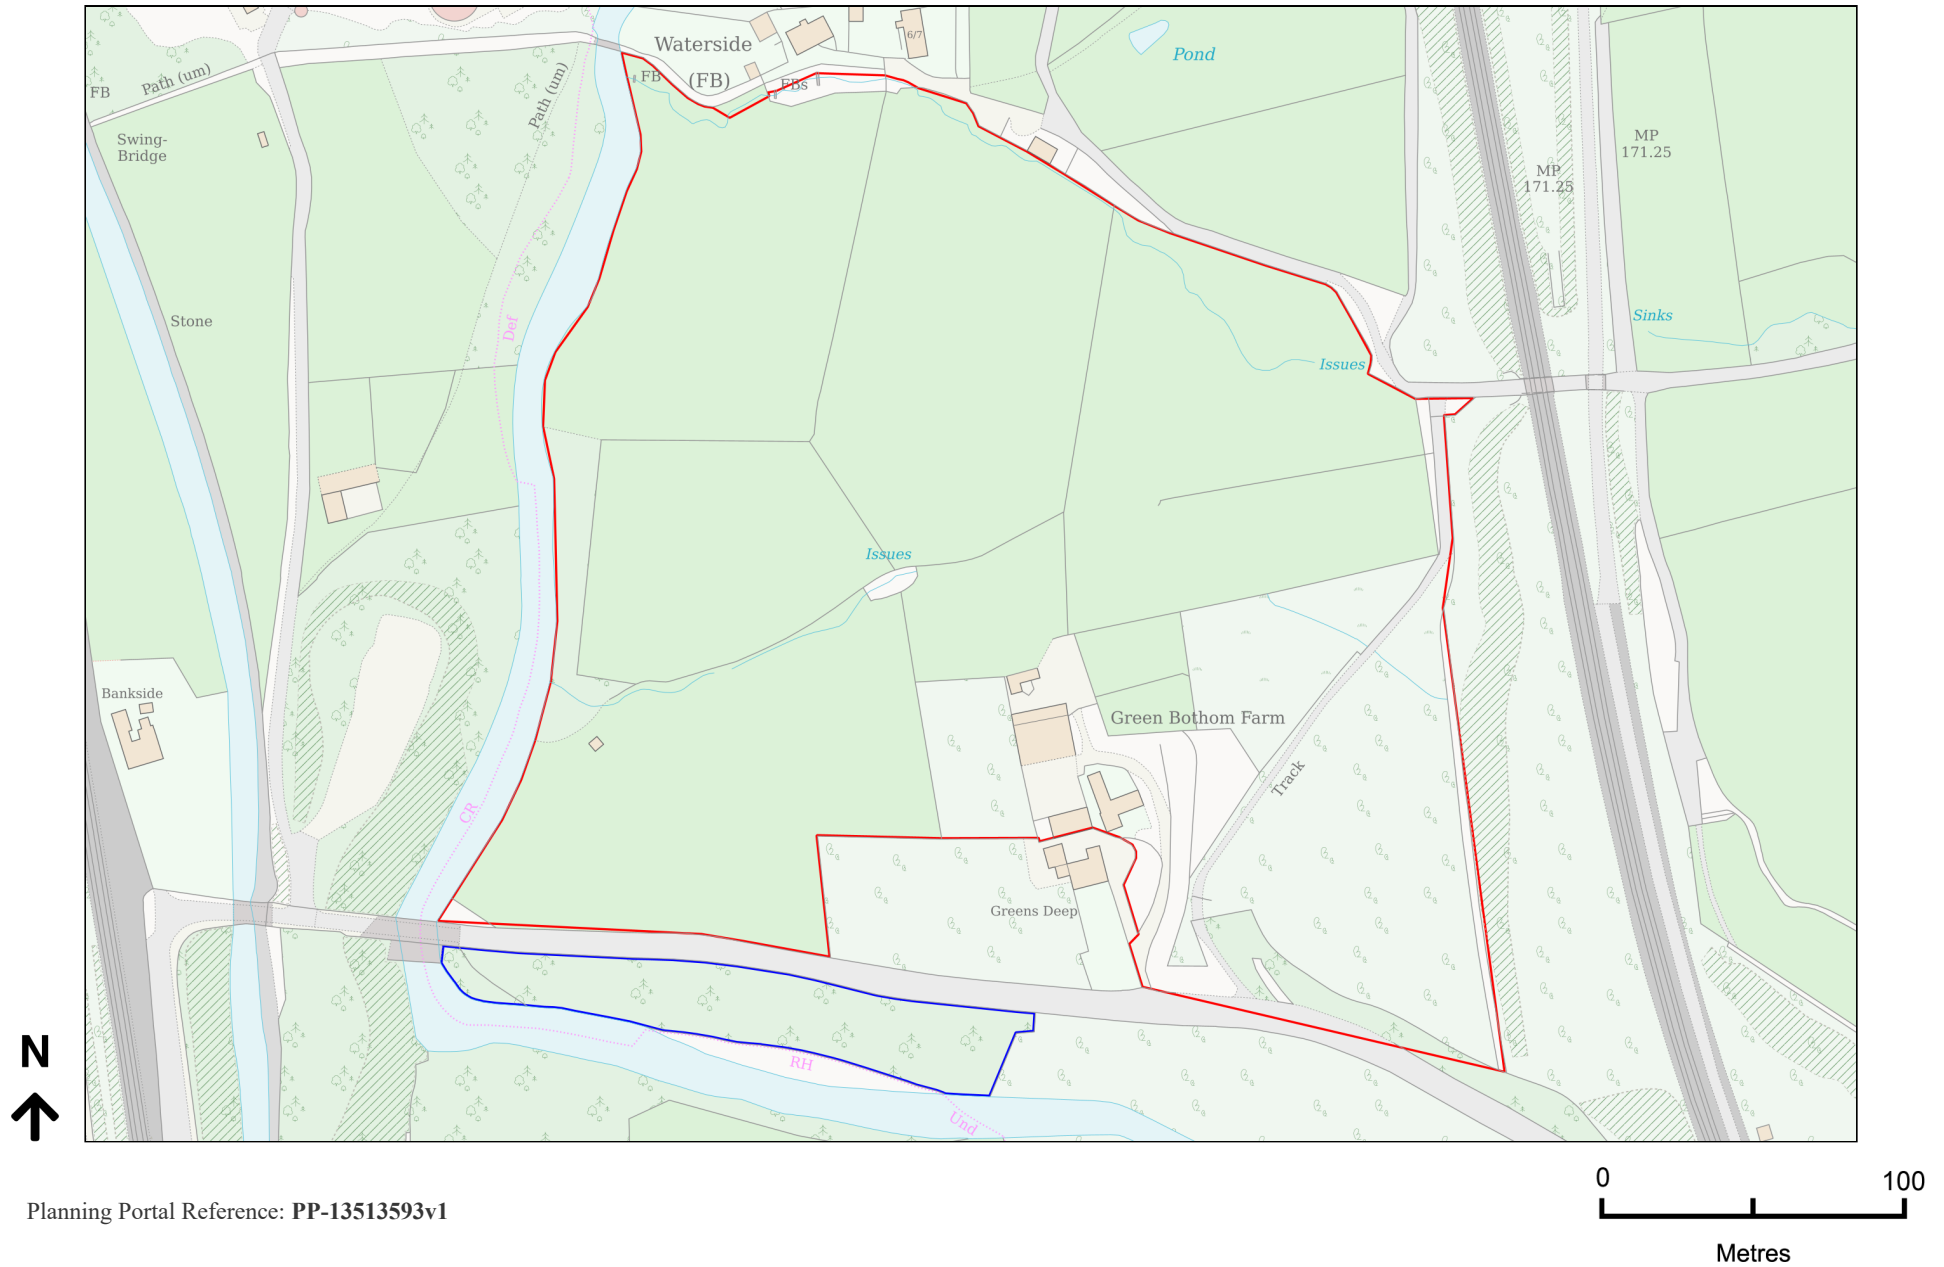

Planning Portal Reference: PP-13513593v1