




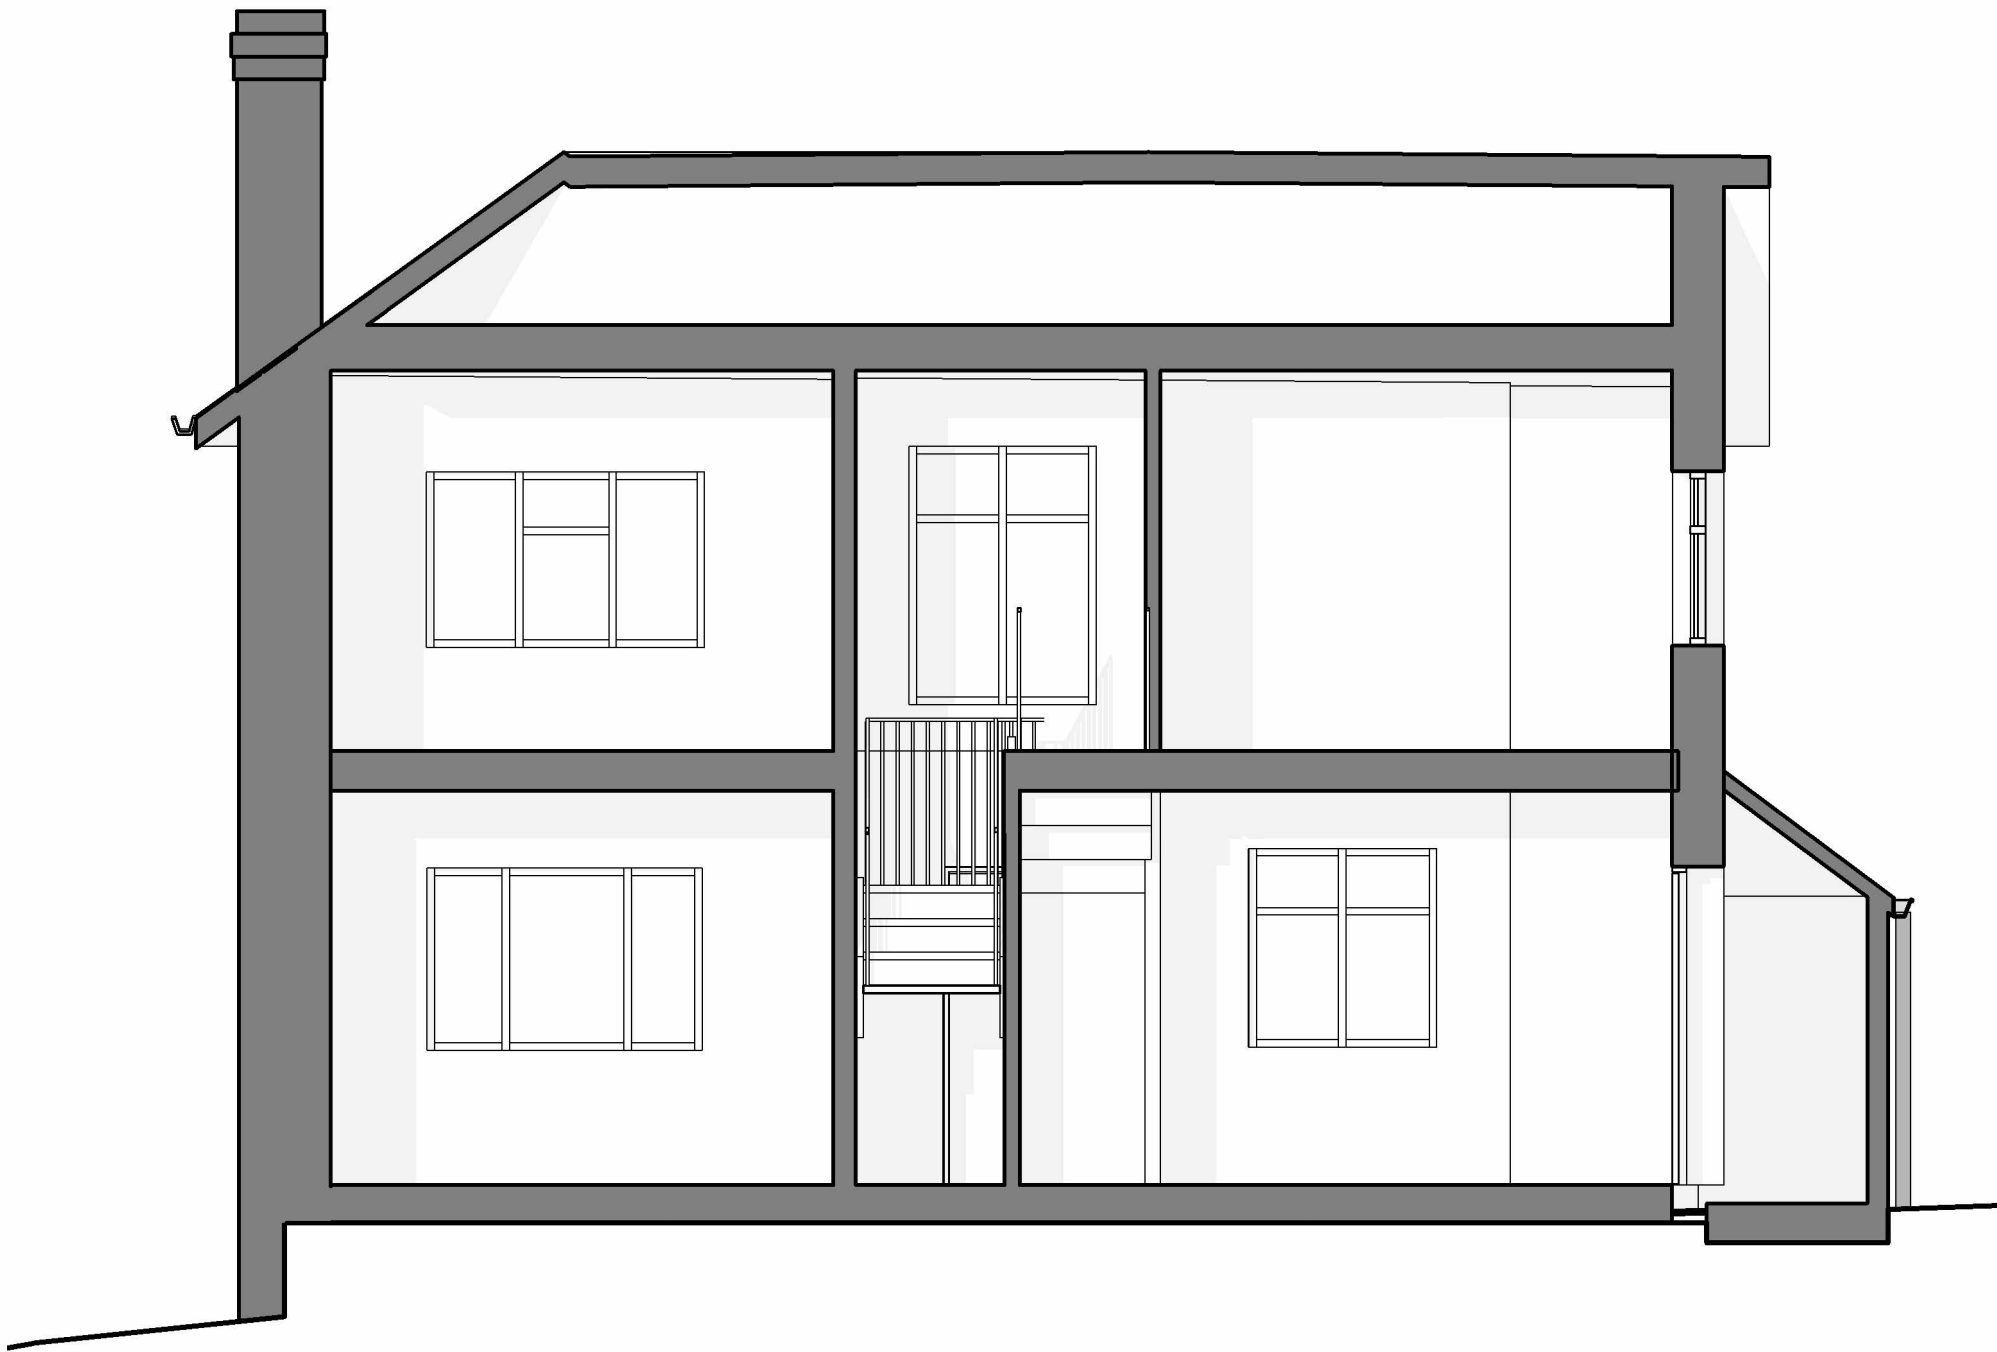

All drawings should be read in conjunction with the entire **PL Series** drawings. Full details and specifications will be provided following approval of the planning application and through a formal Building Control submission prior to commencement of site works & construction.

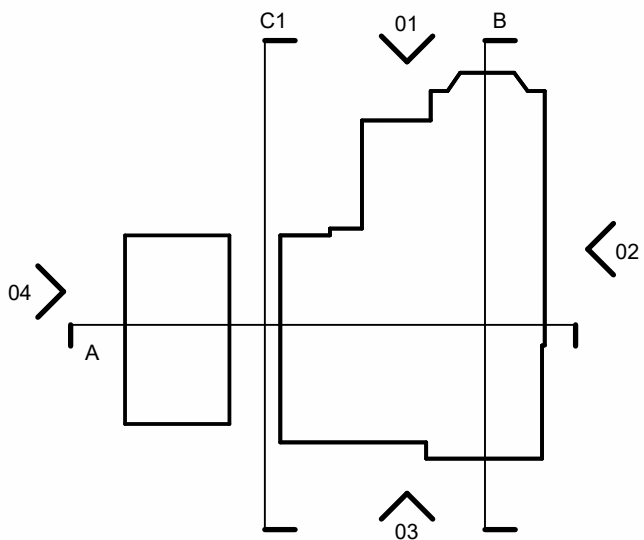

Existing Section A
1 : 50

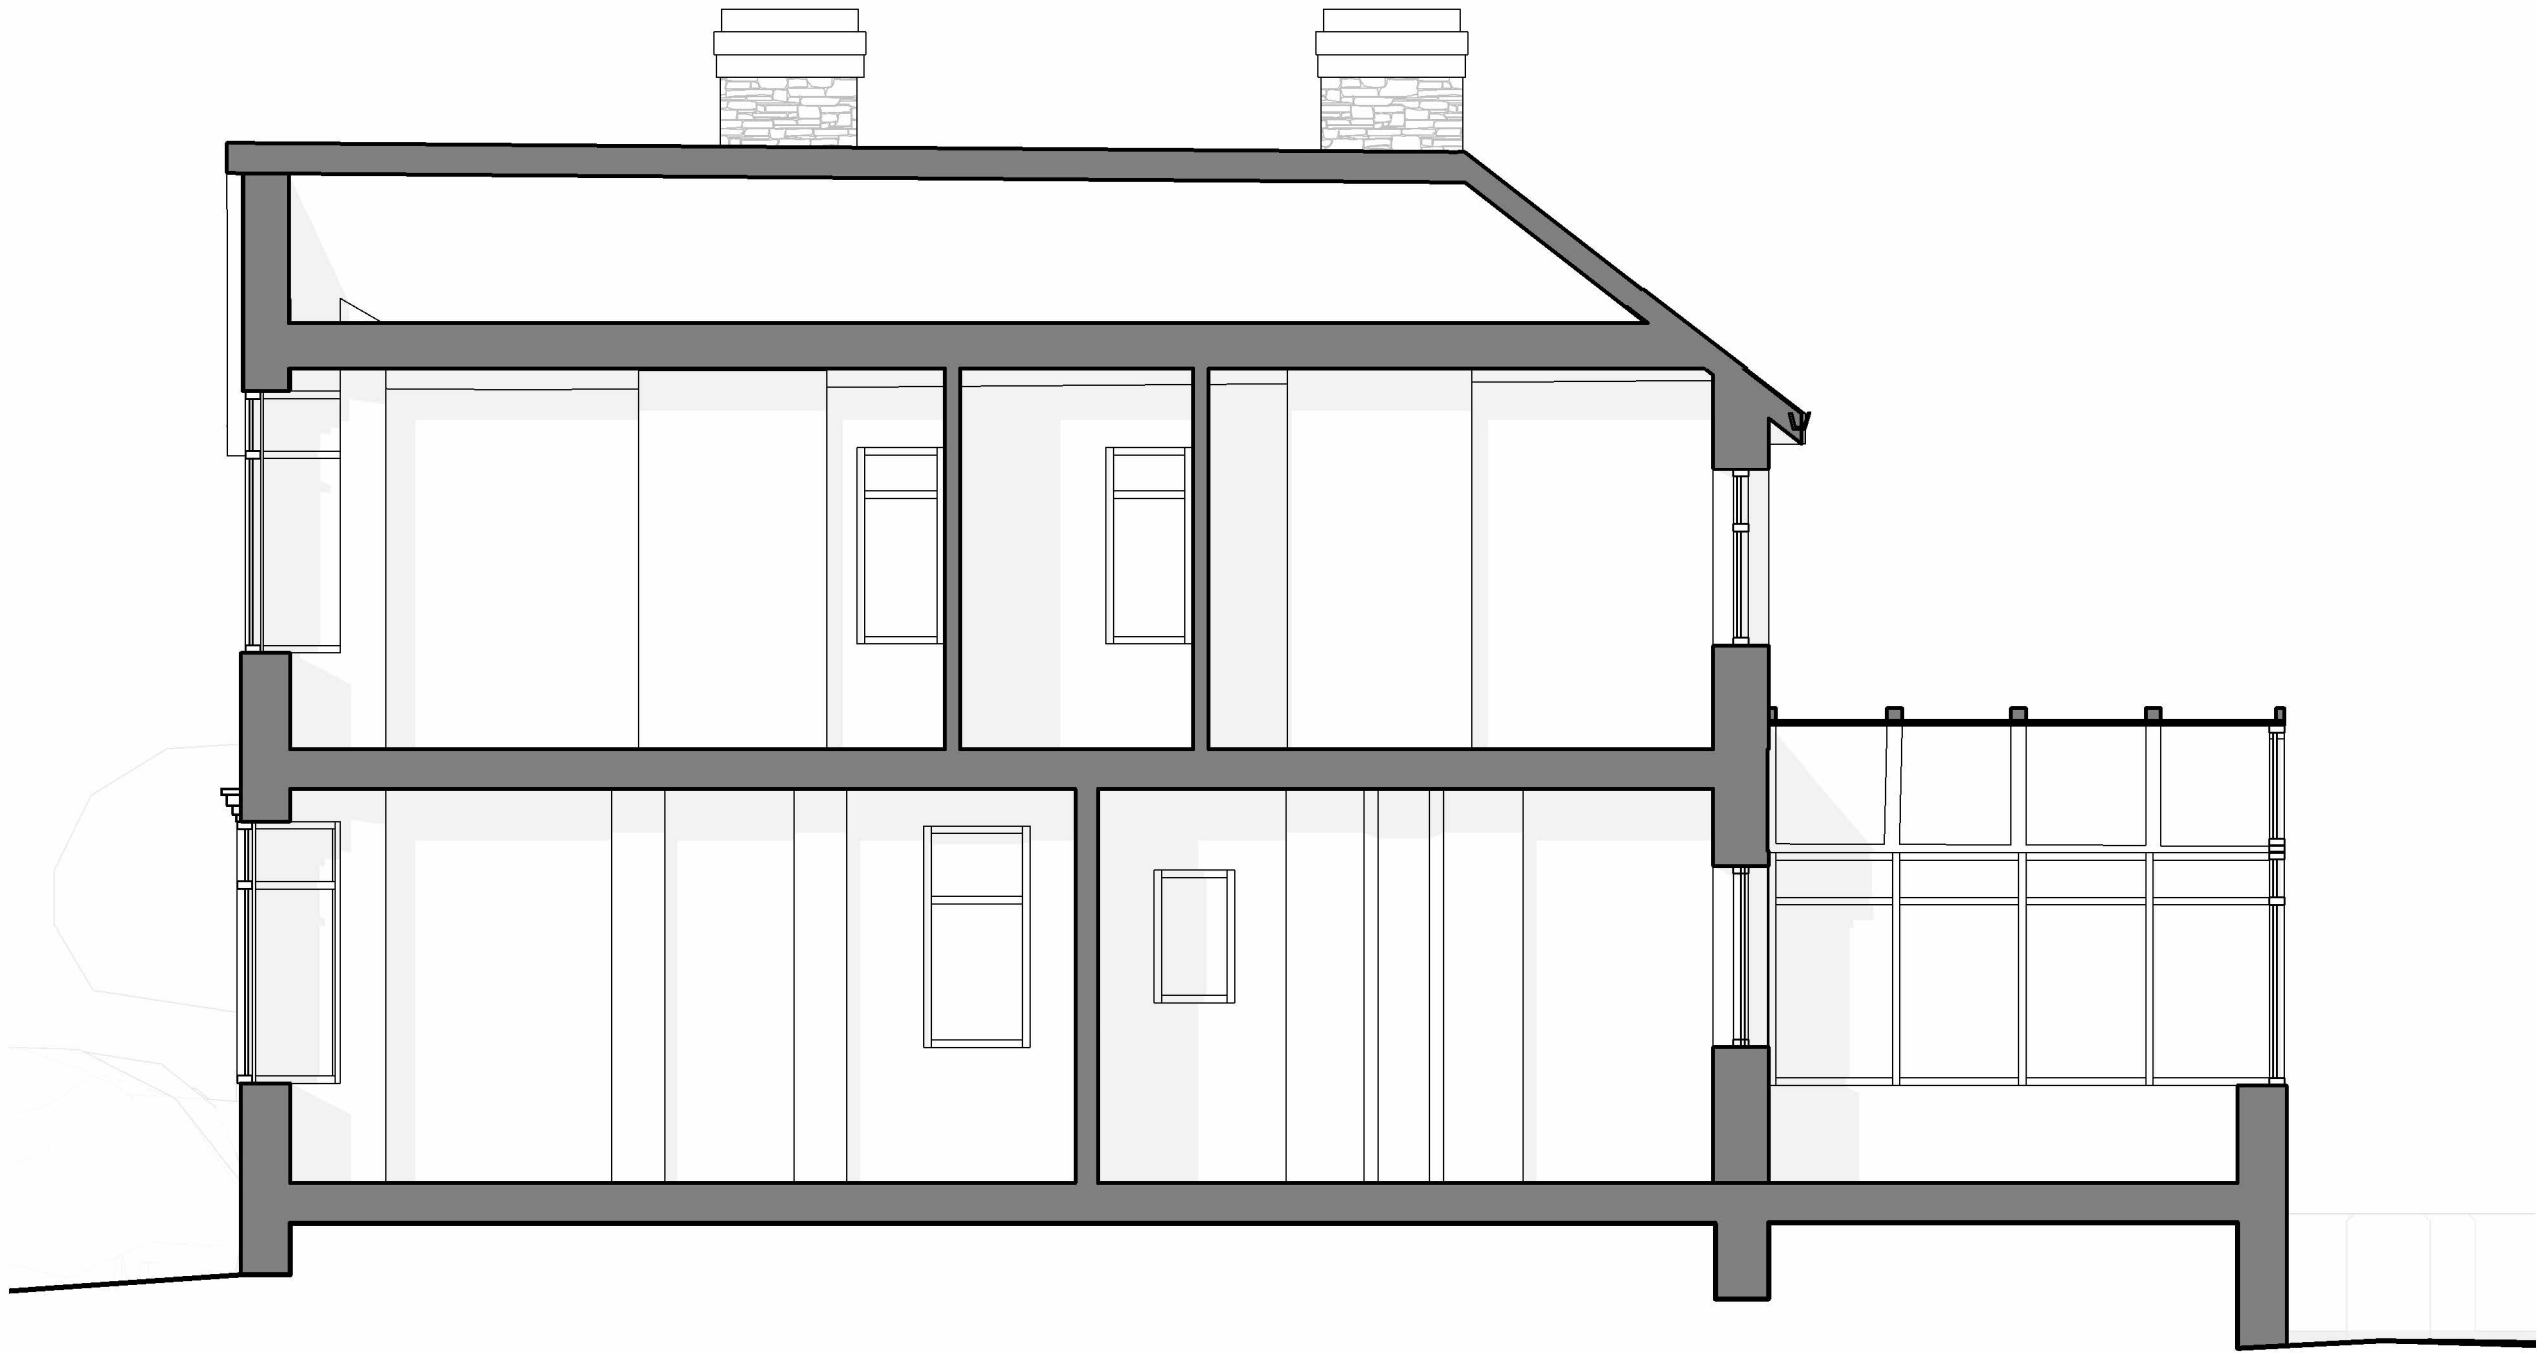

Existing Section B
1 : 50

P1	Planning	28.11.24	AS
P0	Initial Issue	07.08.24	
Rev	Description	Date	By

peakarchitects

06/08/24 10:29 AM www.peakarchitects.co.uk

Project 791 Langdsowne Road			
Client Rebecca Hidgcock			
Drawing 791-PKA-A-PL05 Existing Sections			
Revision	P1	Date Created	06 August 2024
Suitability	S3	Scale	1 : 50 @ A1
Drawn By	GM	Checked By	PH

DRAFT