


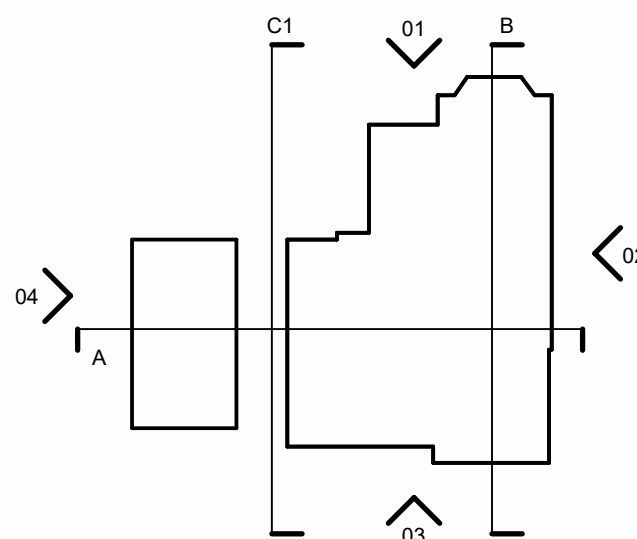

All drawings should be read in conjunction with the entire **PL Series** drawings. Full details and specifications will be provided following approval of the planning application and through a formal Building Control submission prior to commencement of site works & construction.



Existing Materials:

- 1. Existing Tile Roofing**
Red caly roof tile
- 2. Existing Rainwater Goods**
Rainwater pipe
- 3. Existing Render Walls**
White textured rendered walls
- 4. Existing Stone Walls**
Natural stone walls
- 5. Existing Timber Details**
Timber frame on the gable end


Proposed Materials:

- 6. Proposed Tile roof**
Red caly roof tile
- 7. Proposed Rainwater goods**
Rainwater pipe
- 8. Proposed Render**
White textured rendered walls
- 9. Proposed Stone**
Proposed Natural Stone Wall
- 10. Proposed Timber Cladding**
Vertical timber cladding



Proposed Elevation 01

1 : 50

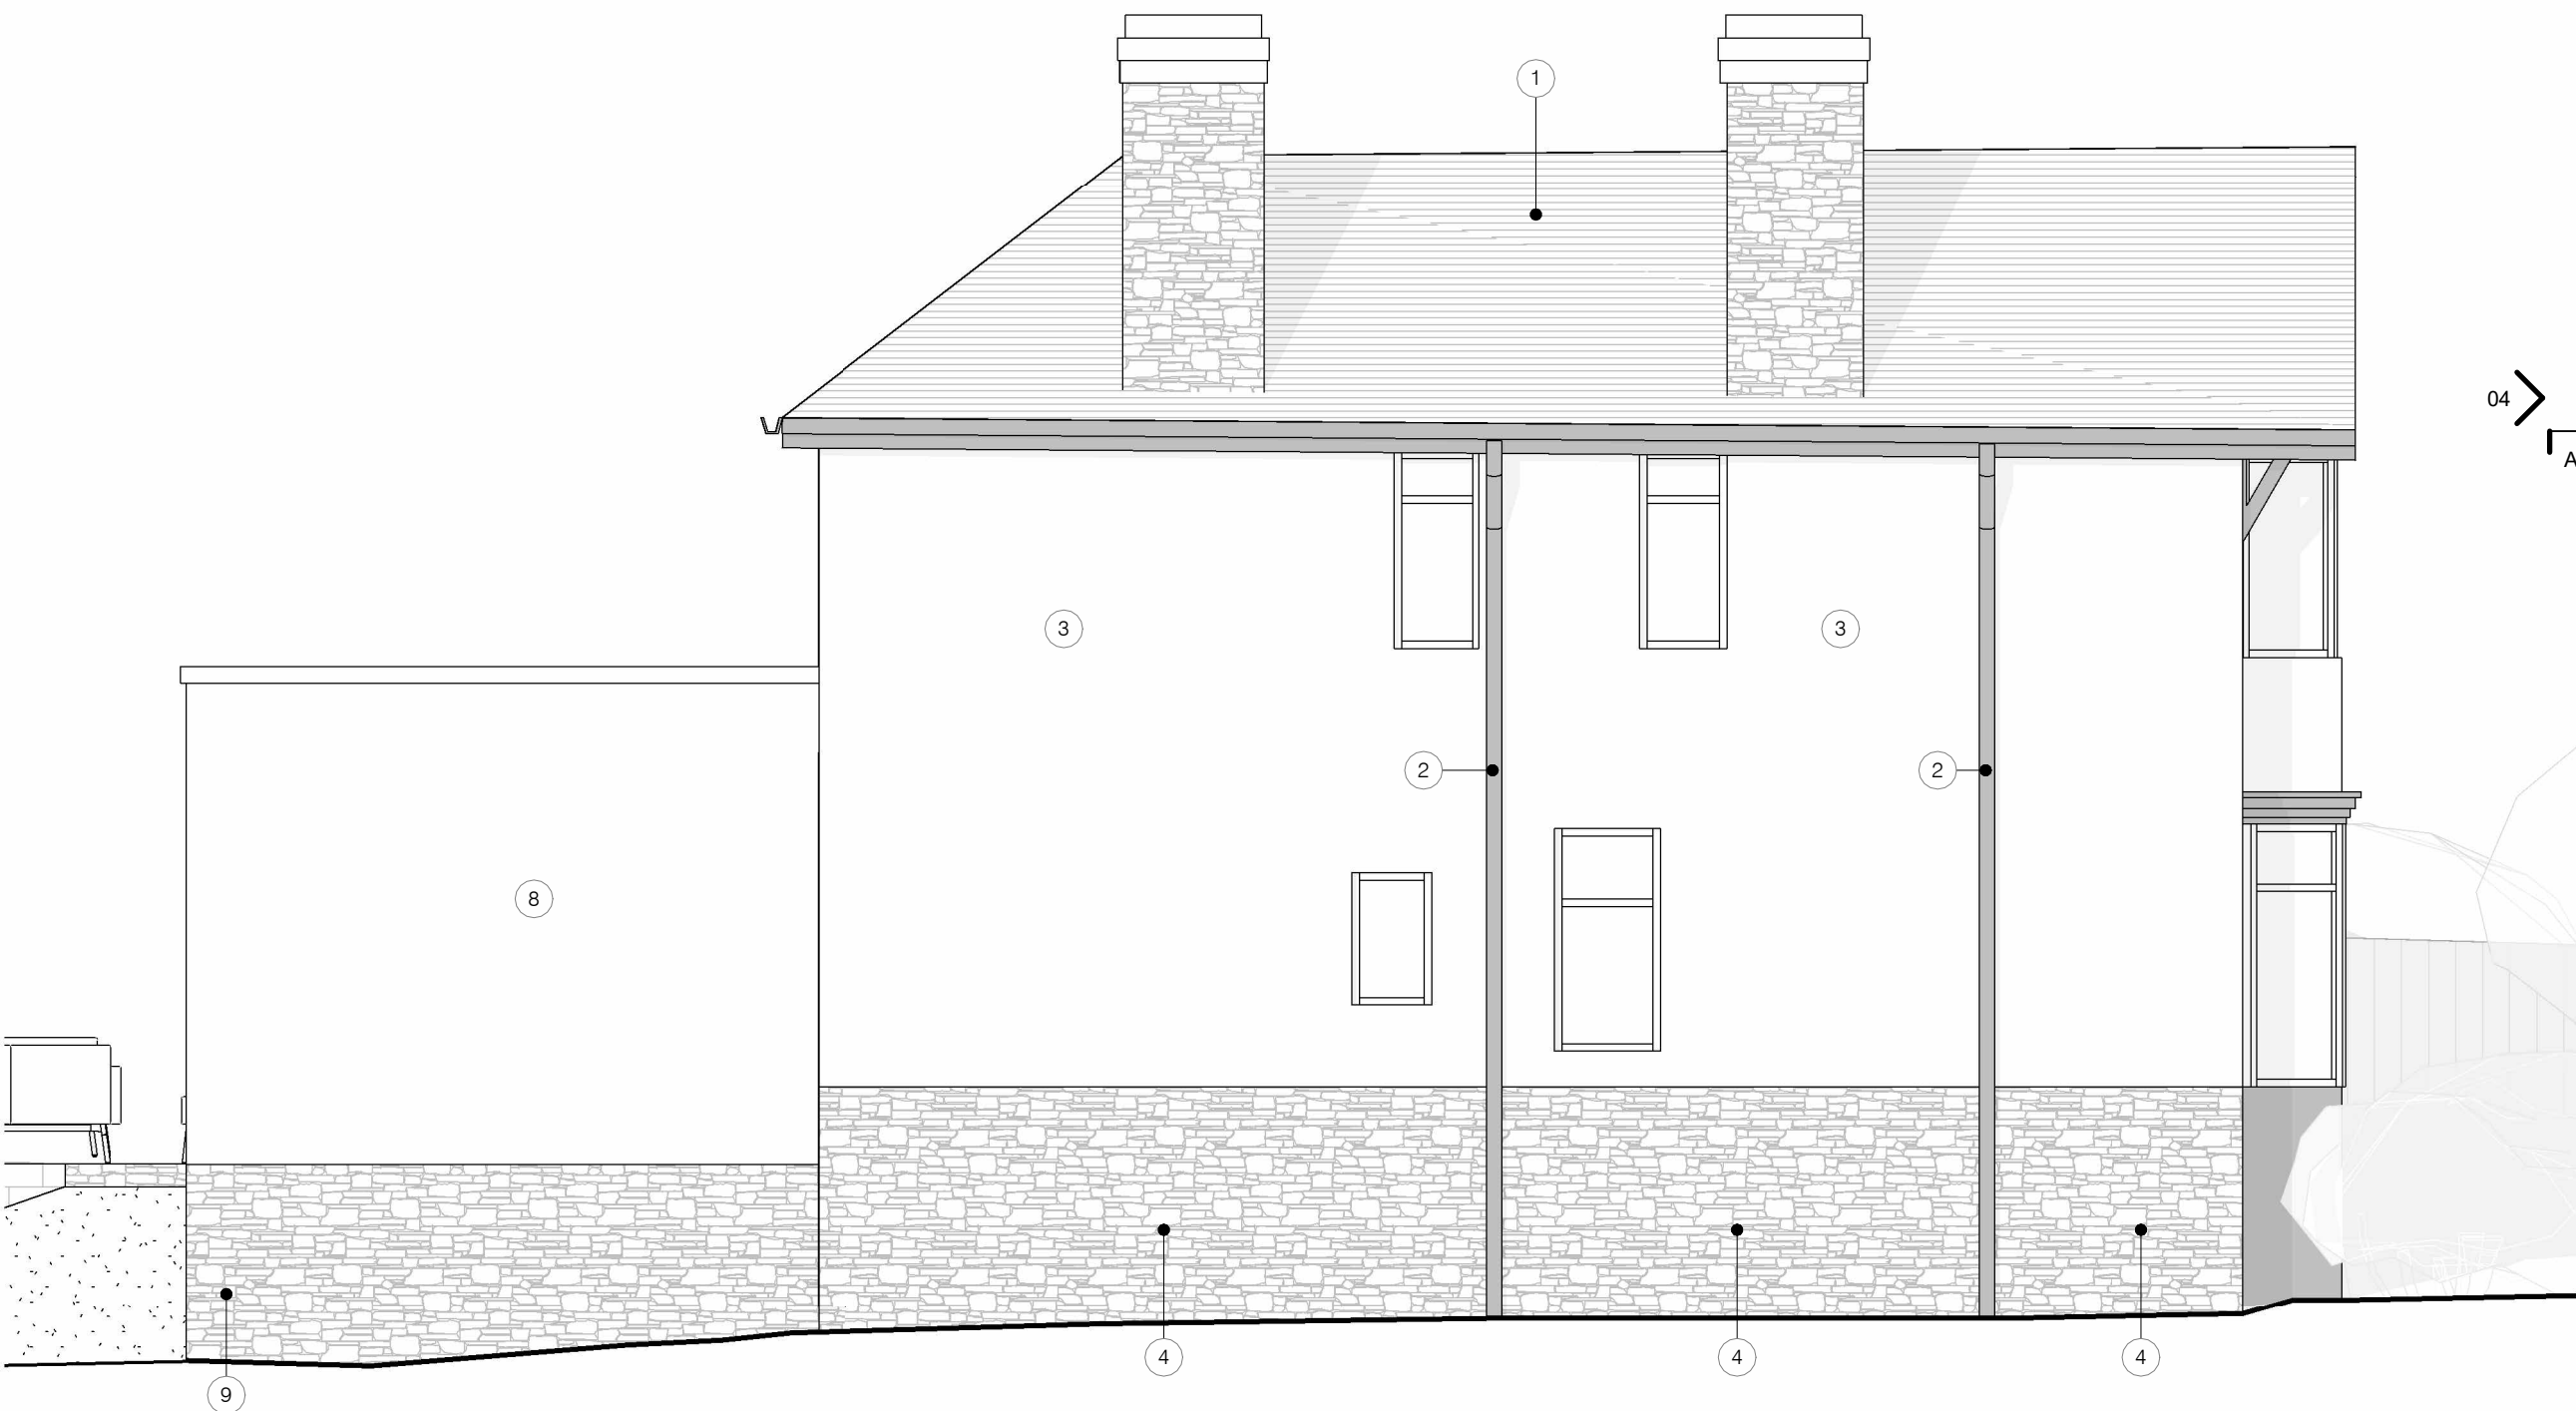

Proposed Elevation 02

1 : 50



Proposed Elevation 03

1 : 50



Proposed Elevation 04

1 : 50

P4	Planning	28.11.24	AS
P3	Amended to Client's	15.11.24	KZ
P2	Minor Amendments	20.09.24	AS
P1	Changes following client meeting	14.08.24	
P0	Initial Issue	07.08.24	
Rev	Description	Date	By

peakarchitects

Registered, 5-10 Beaufort Road, Chalfont, Herts, AL9 2BN

www.peakarchitects.co.uk

Project	791	Langdowne Road
Client	Rebecca Hidgcock	
Drawing	791-PKA-XX-ZZ-DR-A-PL13	Proposed Elevations
Revision	P4	Date Created 06 August 2024
Suitability	S3	Scale 1 : 50 @ A1
Drawn By	GM	Checked By PH

DRAFT