




All drawings should be read in conjunction with the entire **PL Series** drawings. Full details and specifications will be provided following approval of the planning application and through a formal Building Control submission prior to commencement of site works & construction.

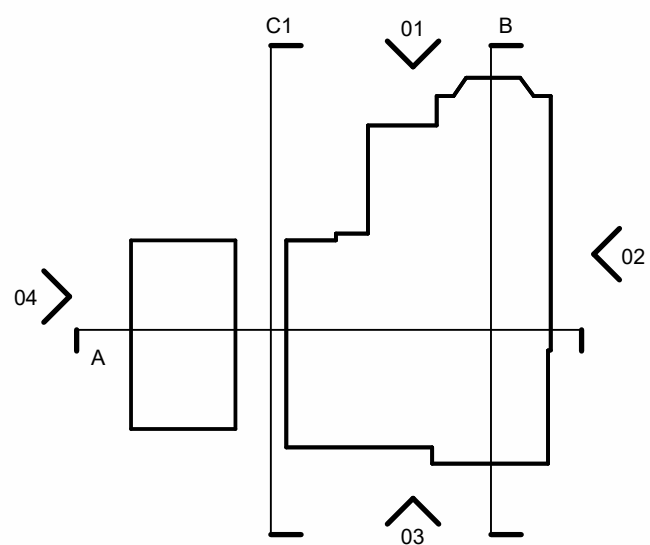

Proposed

Existing

Existing Materials:

- Existing Tile Roofing**
Red caly roof tile
- Existing Rainwater Goods**
Rainwater pipe
- Existing Render Walls**
White textured rendered walls
- Existing Stone Walls**
Natural stone walls
- Existing Timber Details**
Timber frame on the gable end


Proposed Materials:

- Proposed Tile roof**
Red caly roof tile
- Proposed Rainwater goods**
Rainwater pipe
- Proposed Render**
White textured rendered walls
- Proposed Stone**
Proposed Natural Stone Wall
- Proposed Timber Cladding**
Vertical timber cladding



Proposed Section A

1 : 50

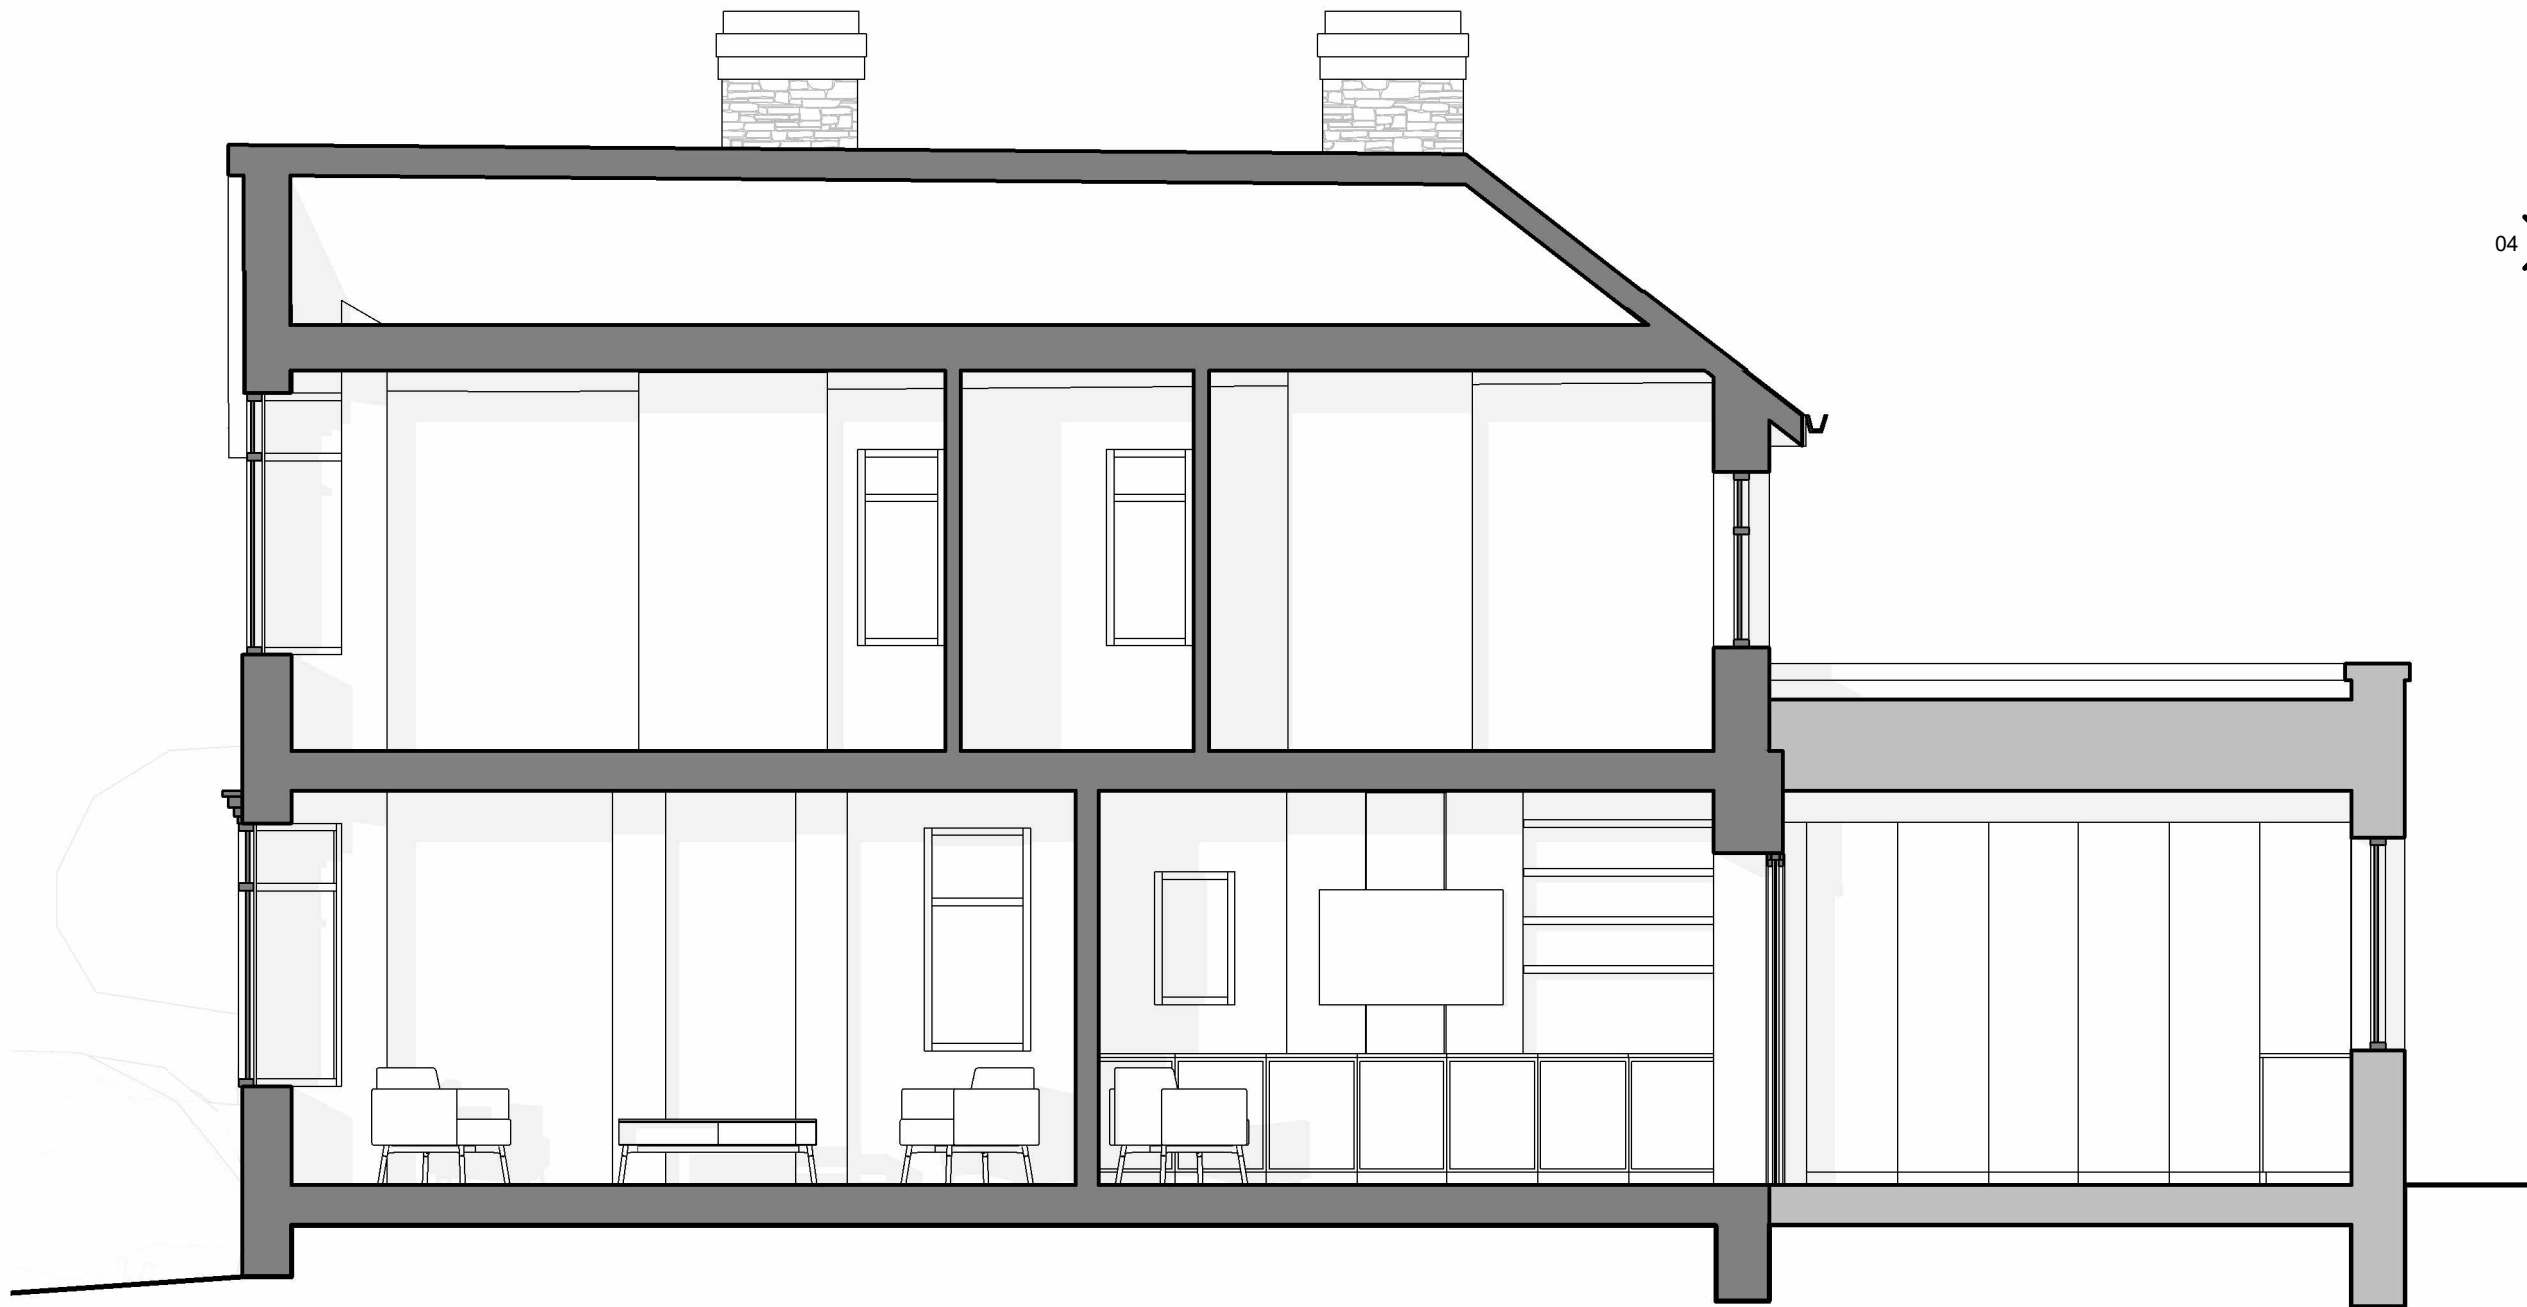

Proposed Section B

1 : 50



Proposed Section C1

1 : 50

P4	Planning	28.11.24	AS
P3	Amended to Client's Comments	15.11.24	KZ
P2	Minor Amendments	20.09.24	AS
P1	Changes following client meeting	14.08.24	
P0	Initial Issue	07.08.24	
Rev	Description	Date	By

Project			
791			
Langdsowne Road			
Client			
Rebecca Hidgcock			
Drawing			
791-PKA-XX-ZZ-DR-A-PL14			
Proposed Sections			
Revision	P4	Date Created	06 August 2024
Suitability	S3	Scale	1 : 50 @ A1
Drawn By	GM	Checked By	PH

DRAFT