


Proposed Ground Floor

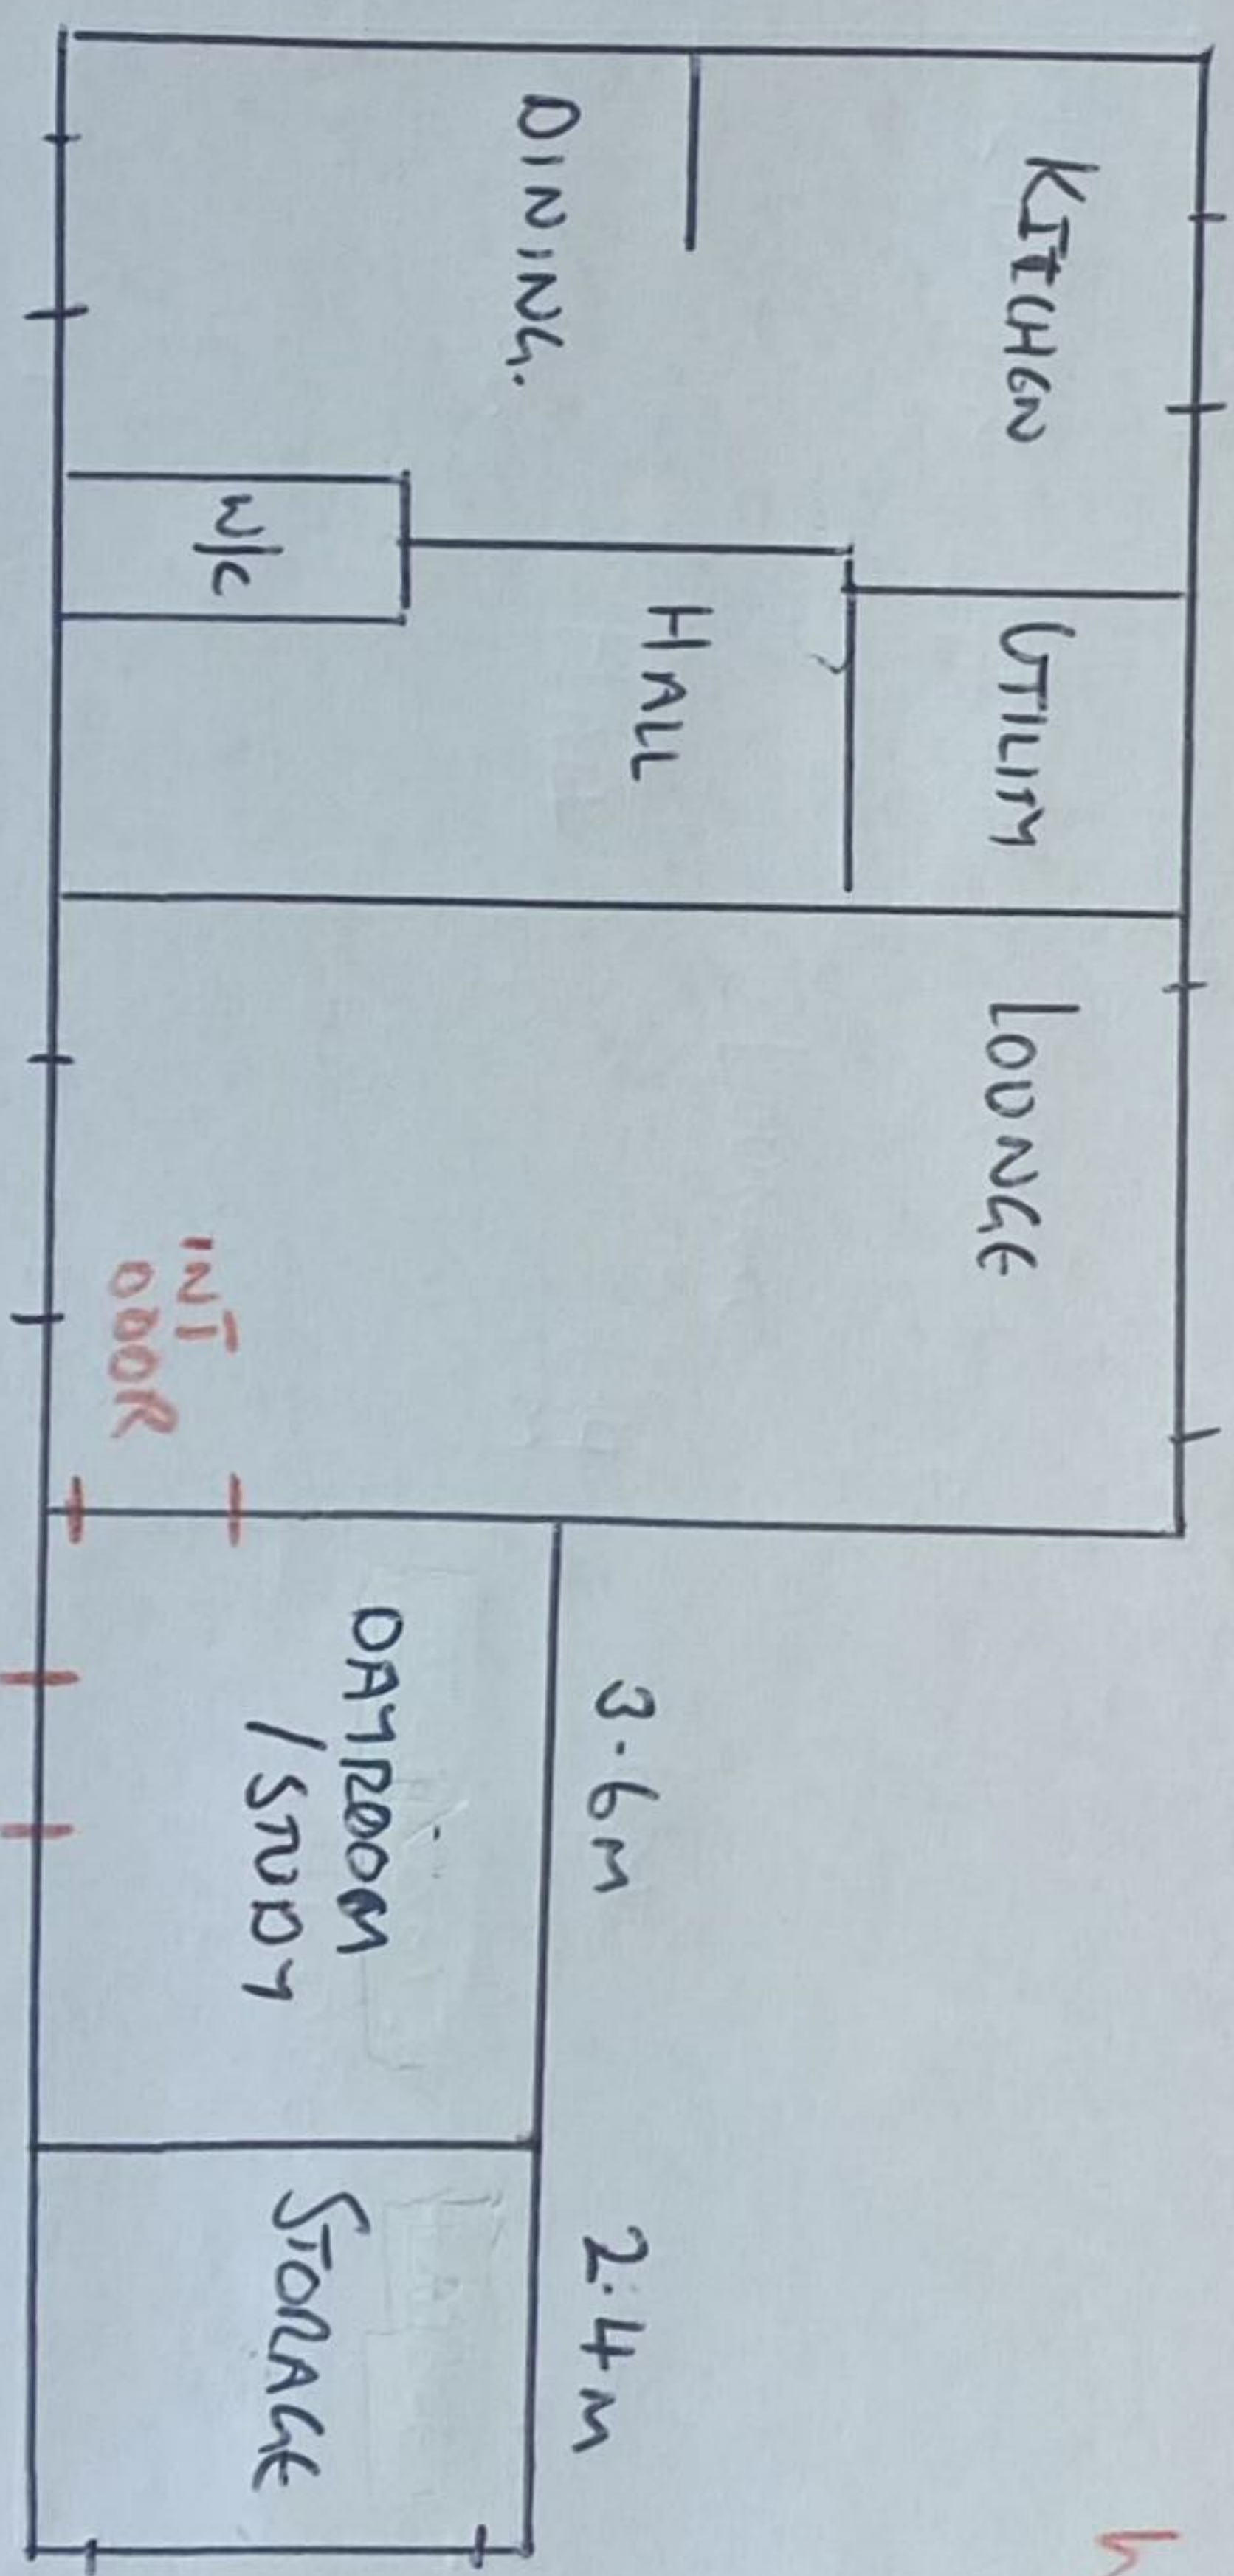

Proposed Added
INTERNAL DOOR
+
WINDOW (900mm
wide)

WINDOW
Added