


Proposed Campsite at Cemetery Road, Padfield, Glossop

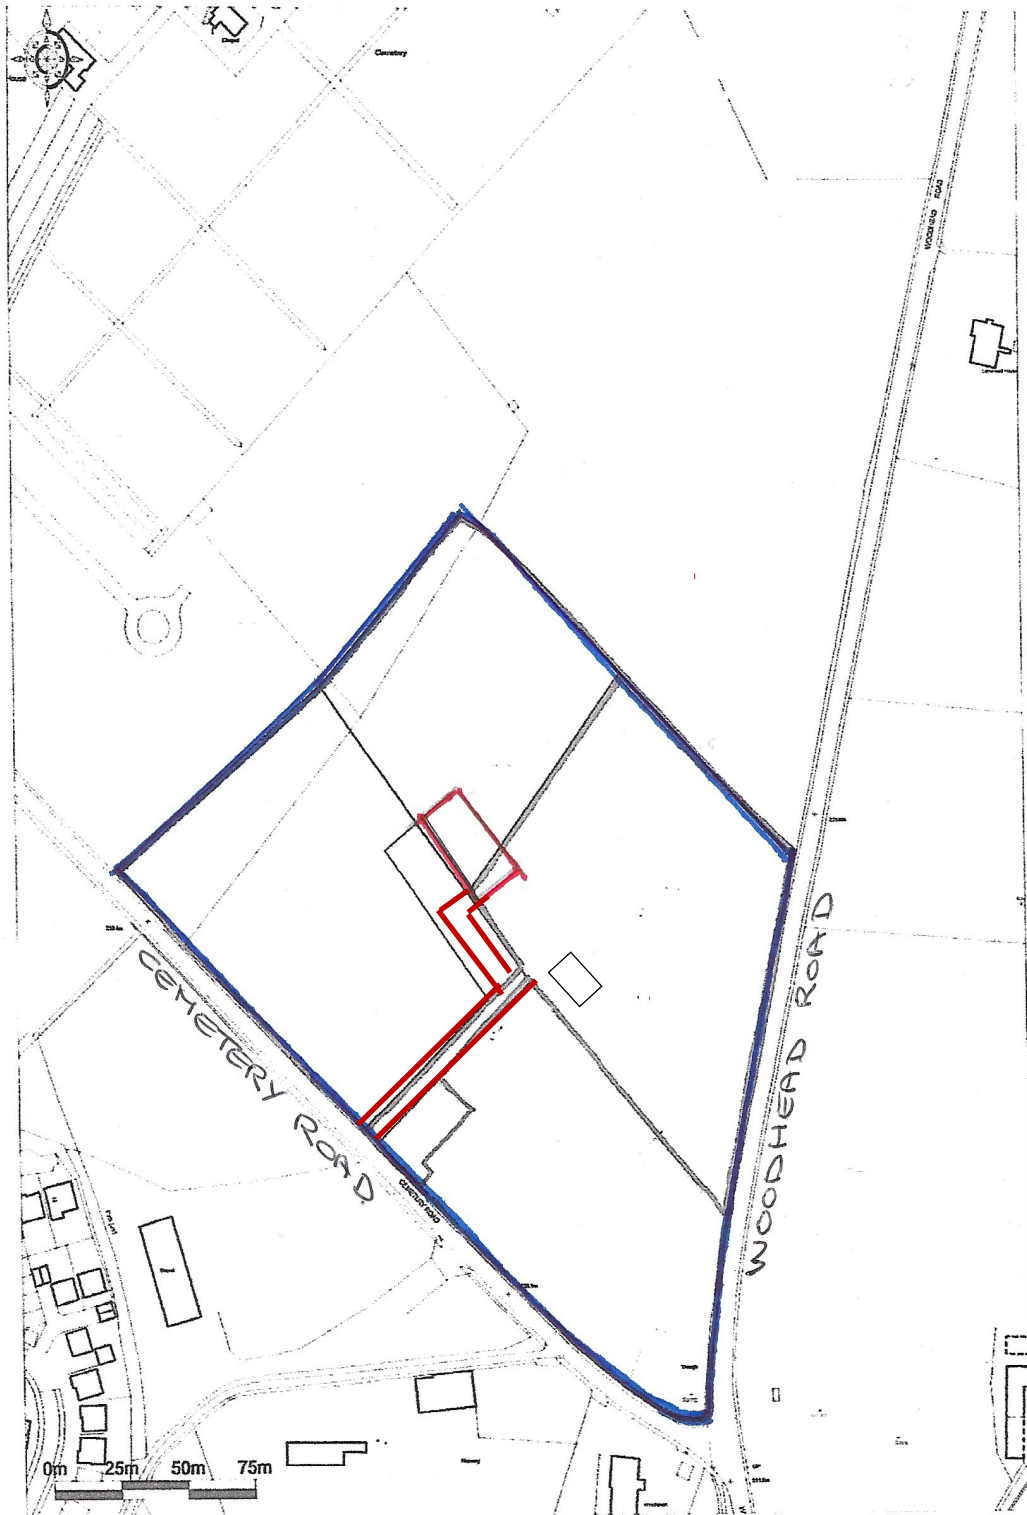

Promap
LANDMARK INFORMATION GROUP

Ordnance Survey © Crown Copyright 2019. All rights reserved.
Licence number 100022432. Printed Scale - 1:2500

Mr and Mrs J Crook, Location Plan, 1:2500 December 2021