


Proposed Campsite at Cemetery Road, Padfield, Glossop

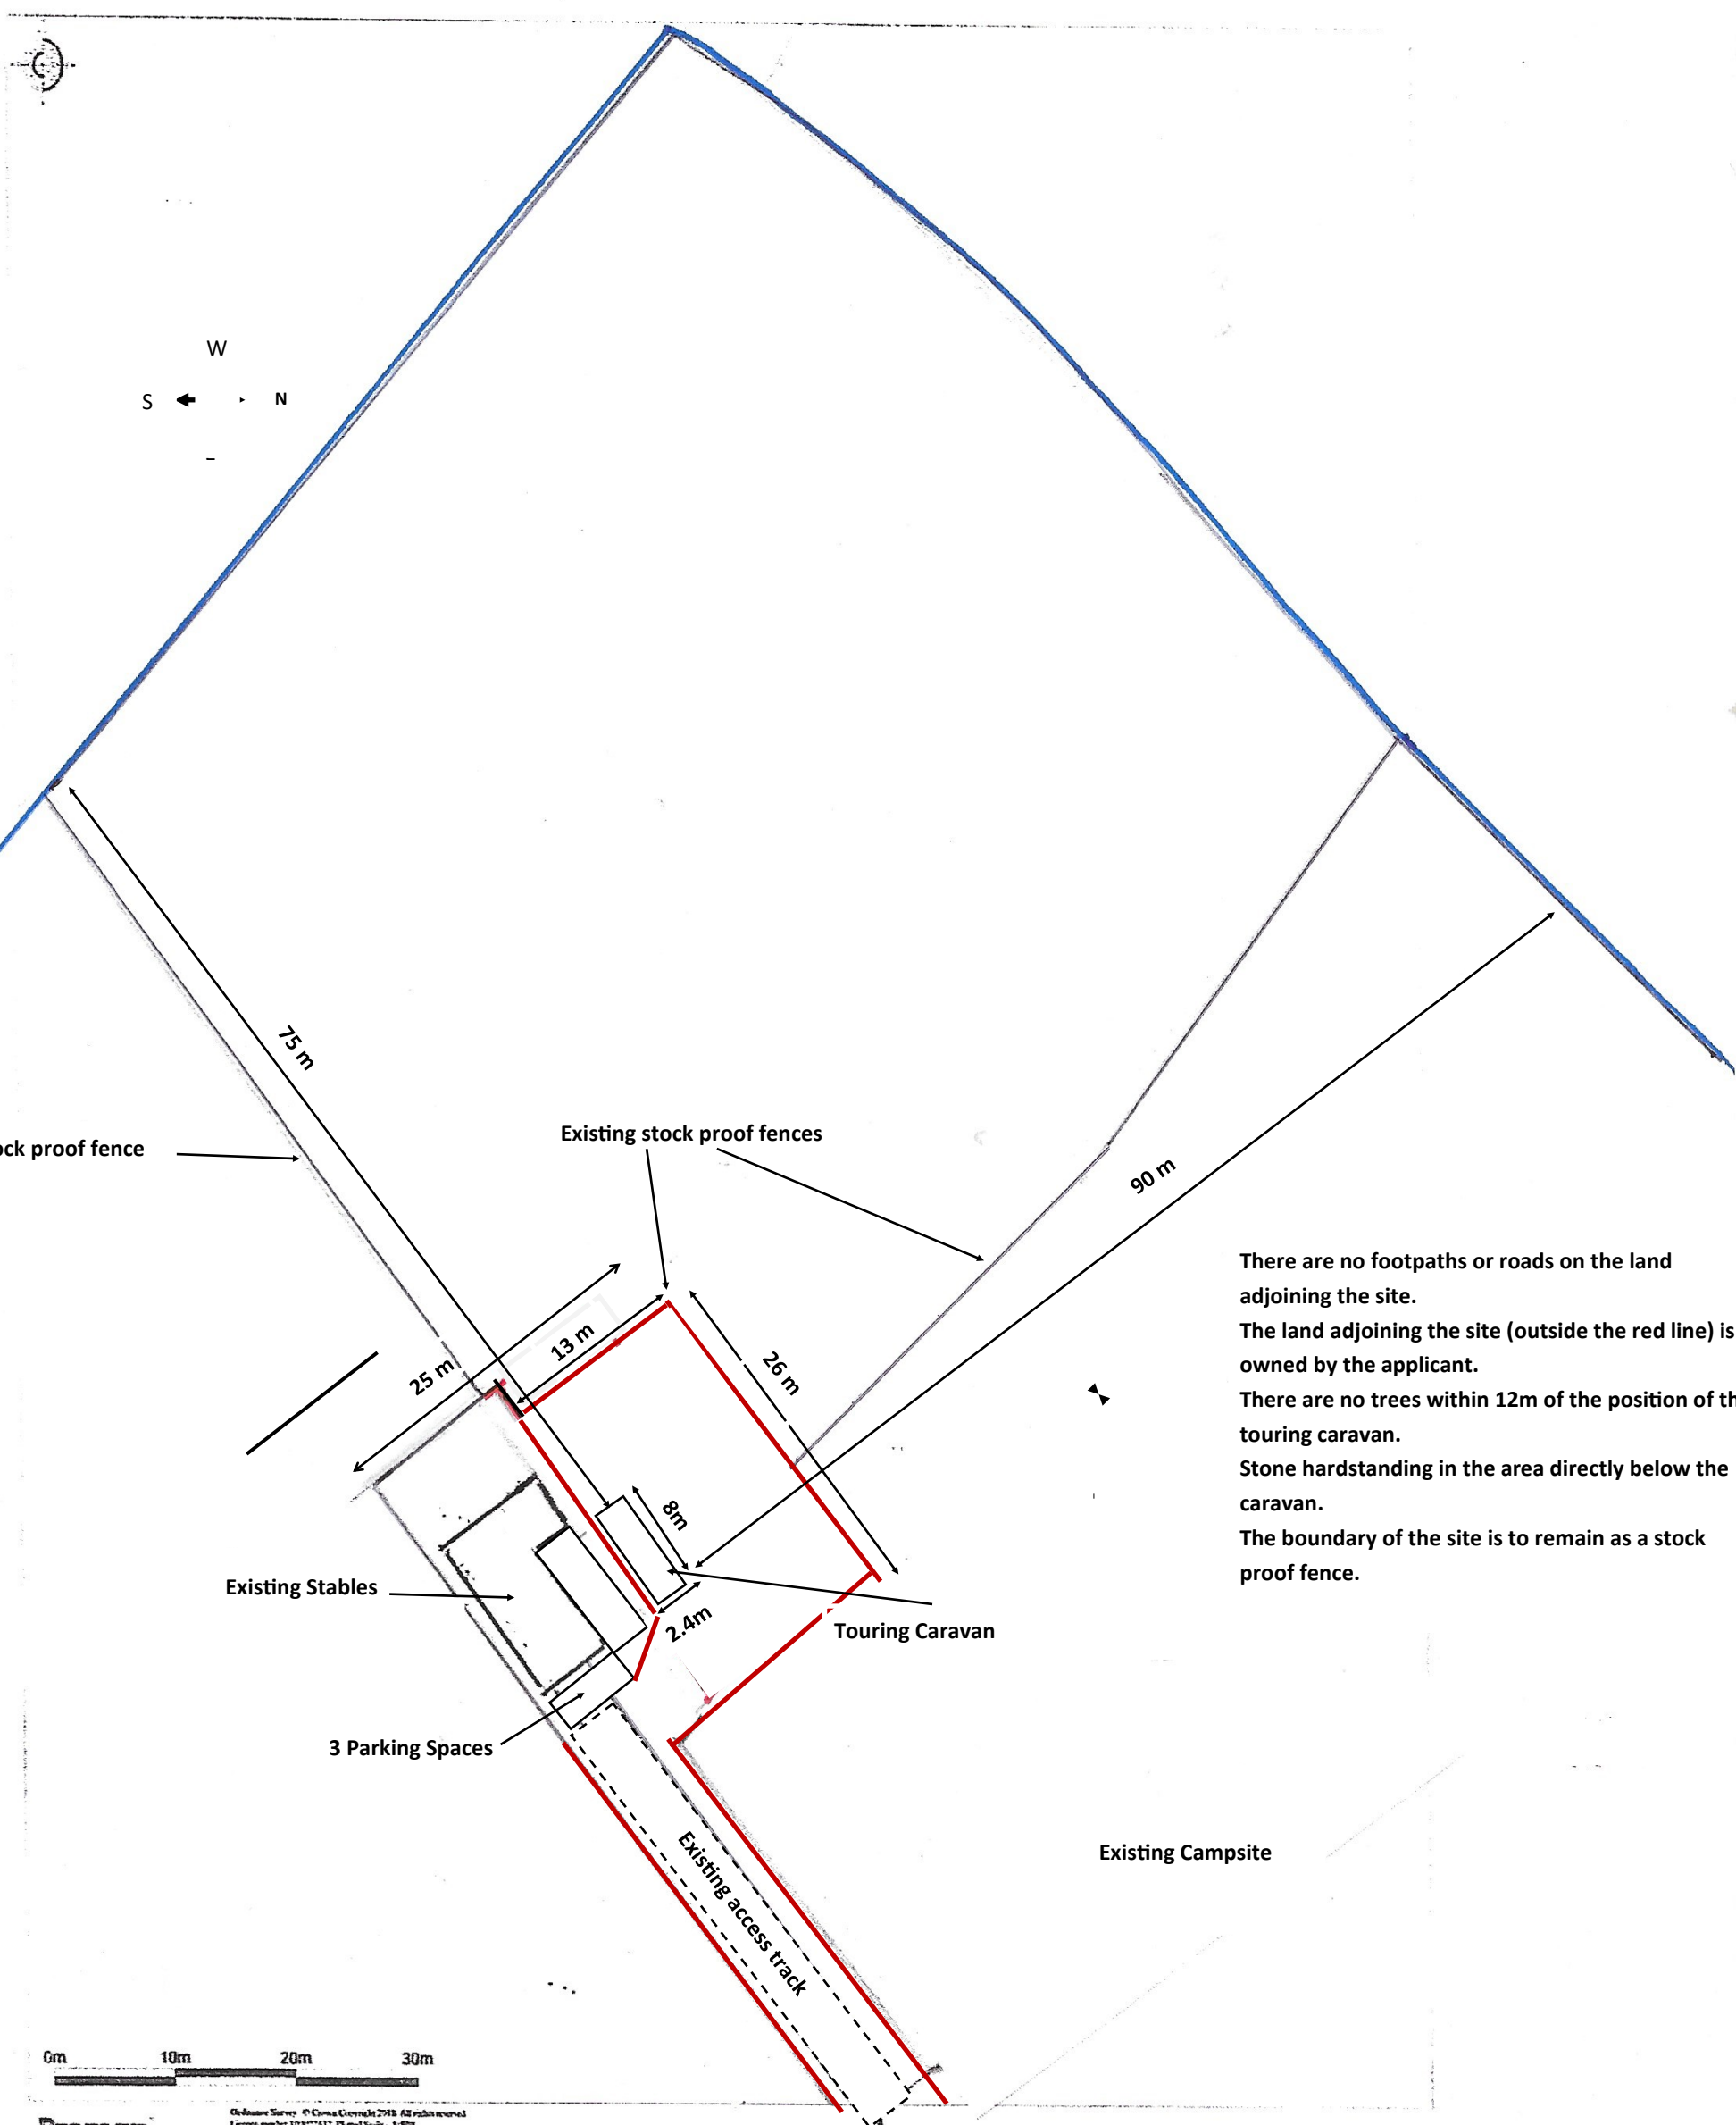

0m 10m 20m 30m

Promap

Ordinance Survey © Crown Copyright 2018. All rights reserved.
License number 10002312.15 and Scale: 1:500

Mr and Mrs J Crook, Block Plan, 1:500 @ A3, December 2021