


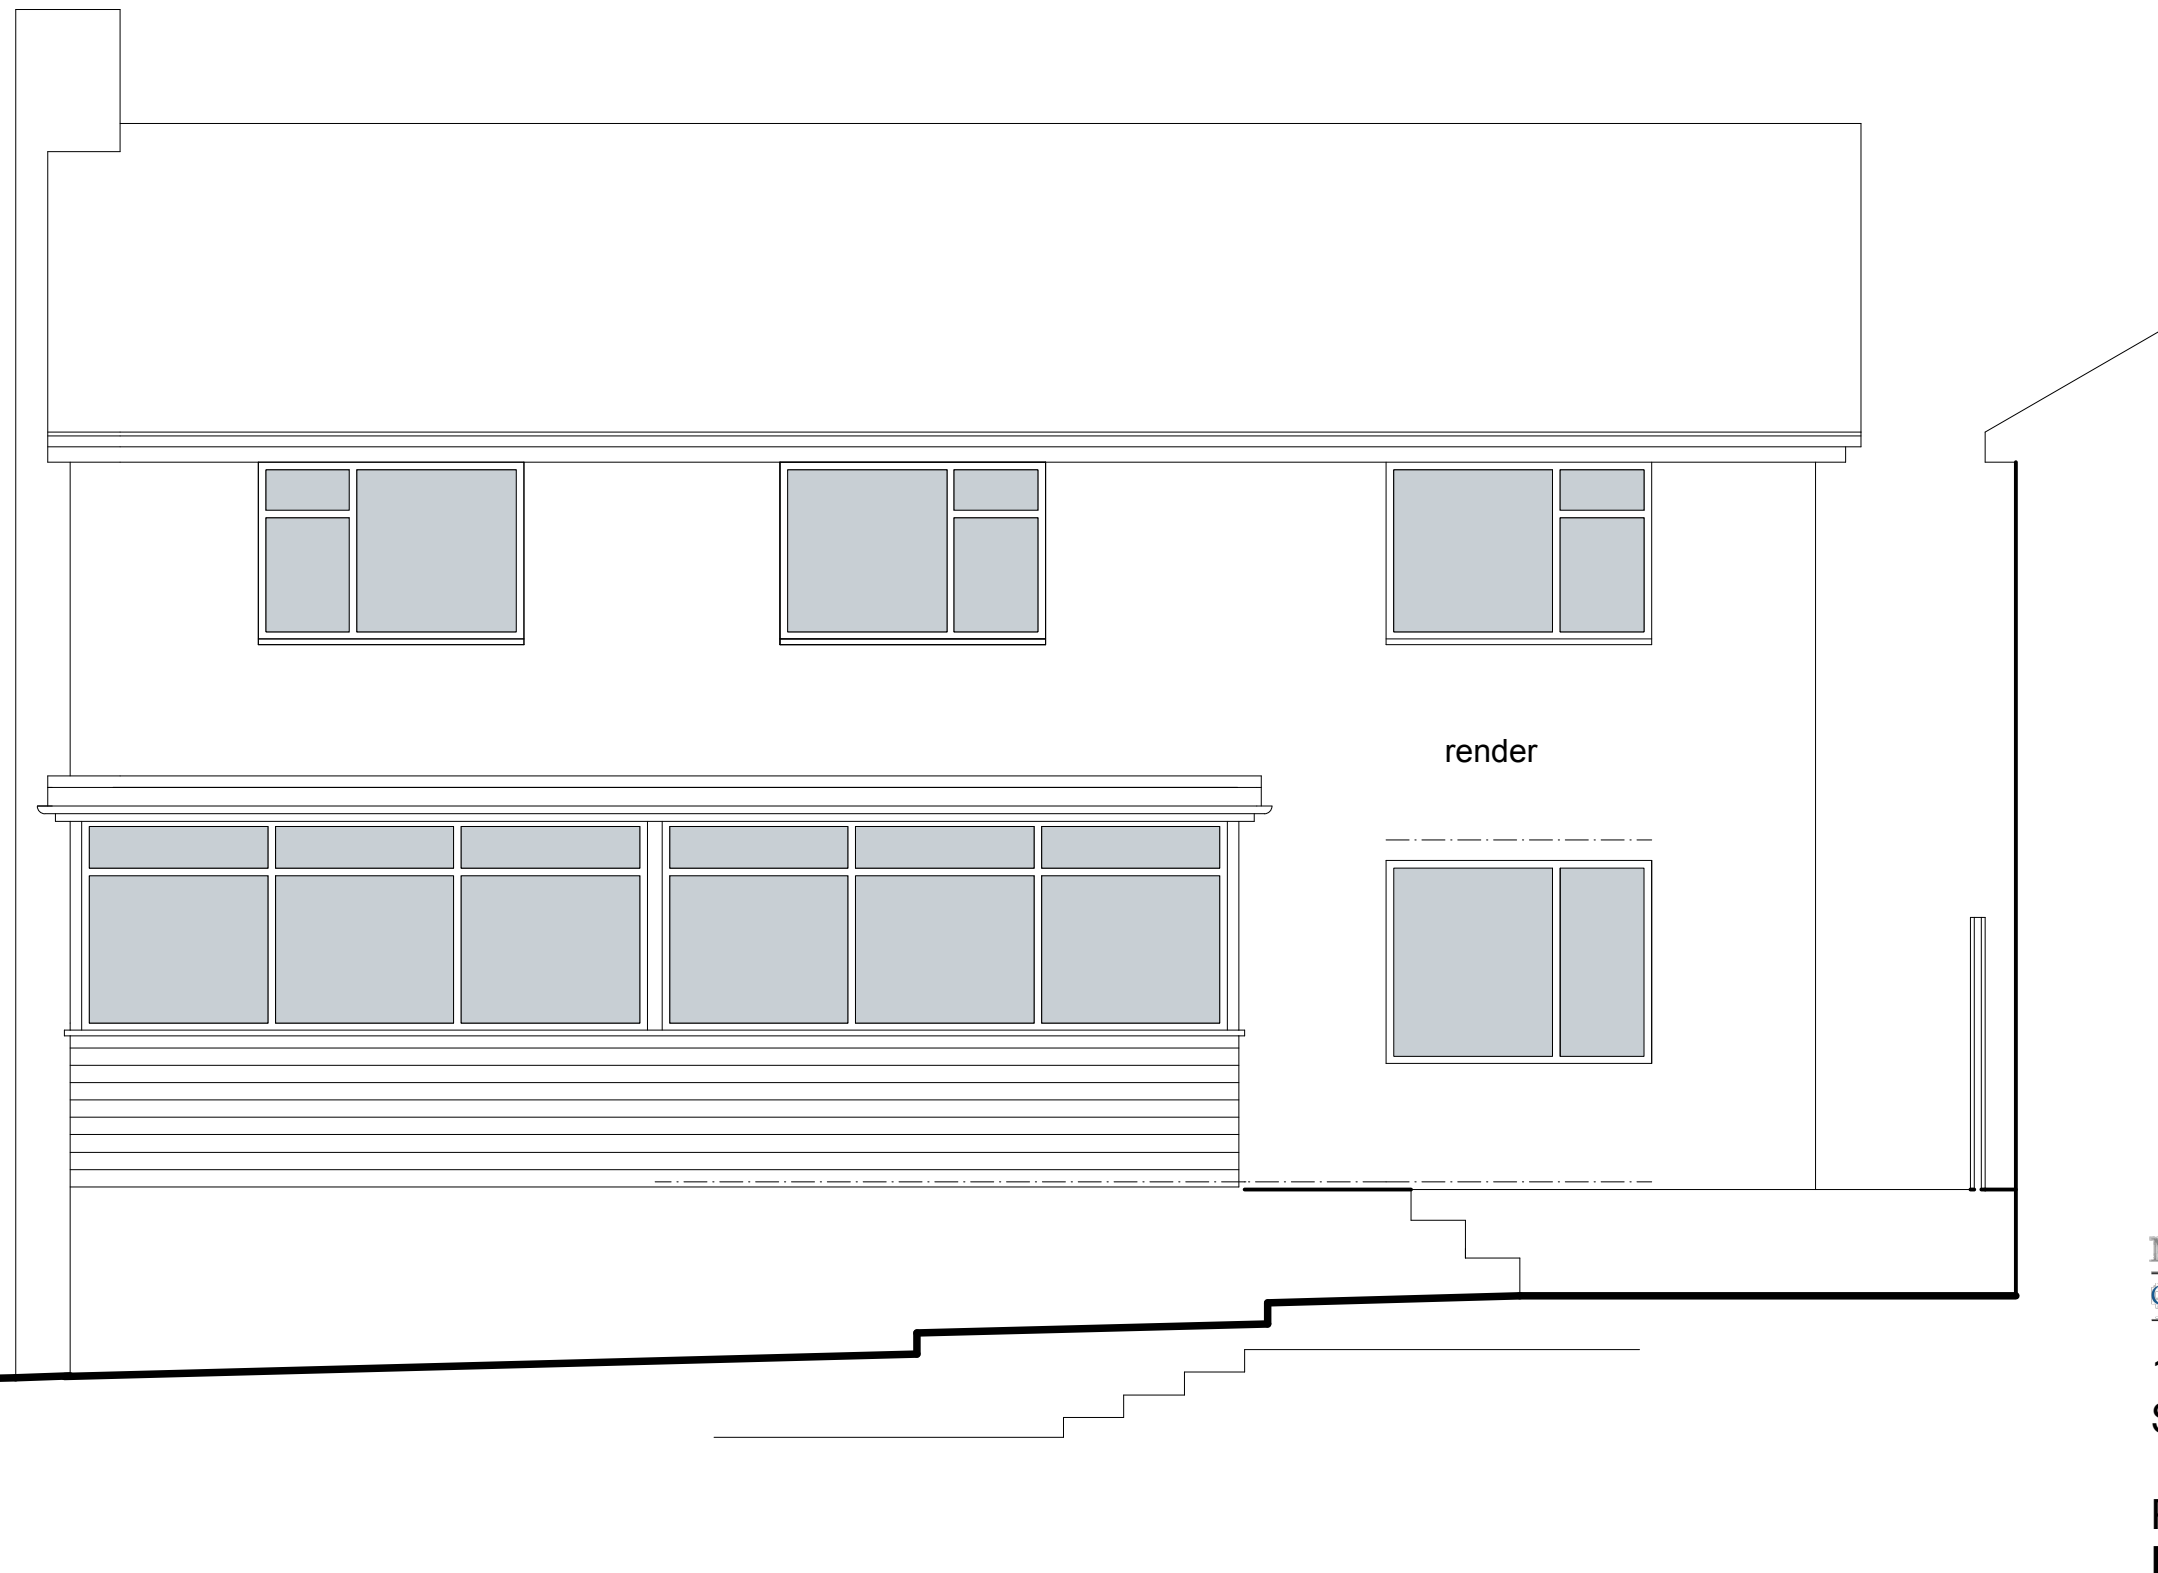

Mattin MacLean Ltd  
Chartered Architects



15 Level Lane, Buxton  
SK17 6TU

Proposed Extension  
**East Elevation -  
As Existing**

Drwg 2404.04  
1:50 at A3, November '24