




Mattin MacLean Ltd
Chartered Architects

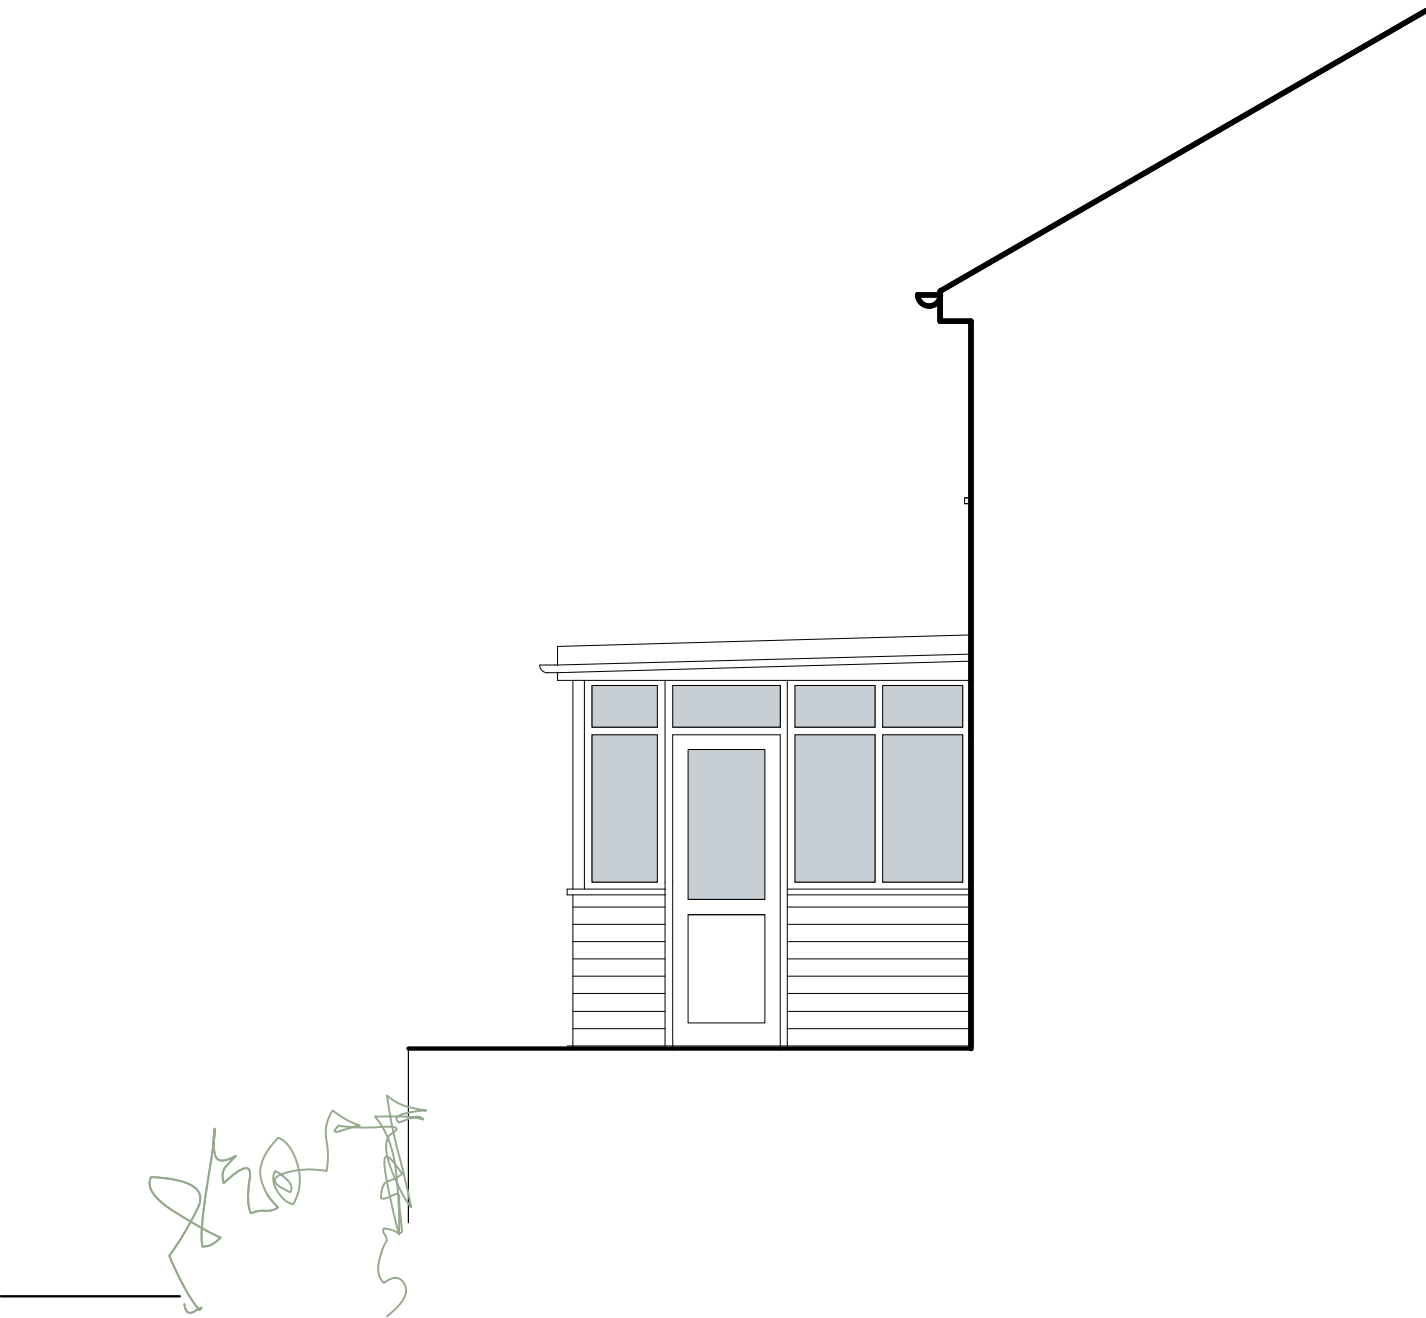

15 Level Lane, Buxton
SK17 6TU

Proposed Extension
North Elevation
As Existing

Drwg 2404.06
1:50 at A3, November '24